




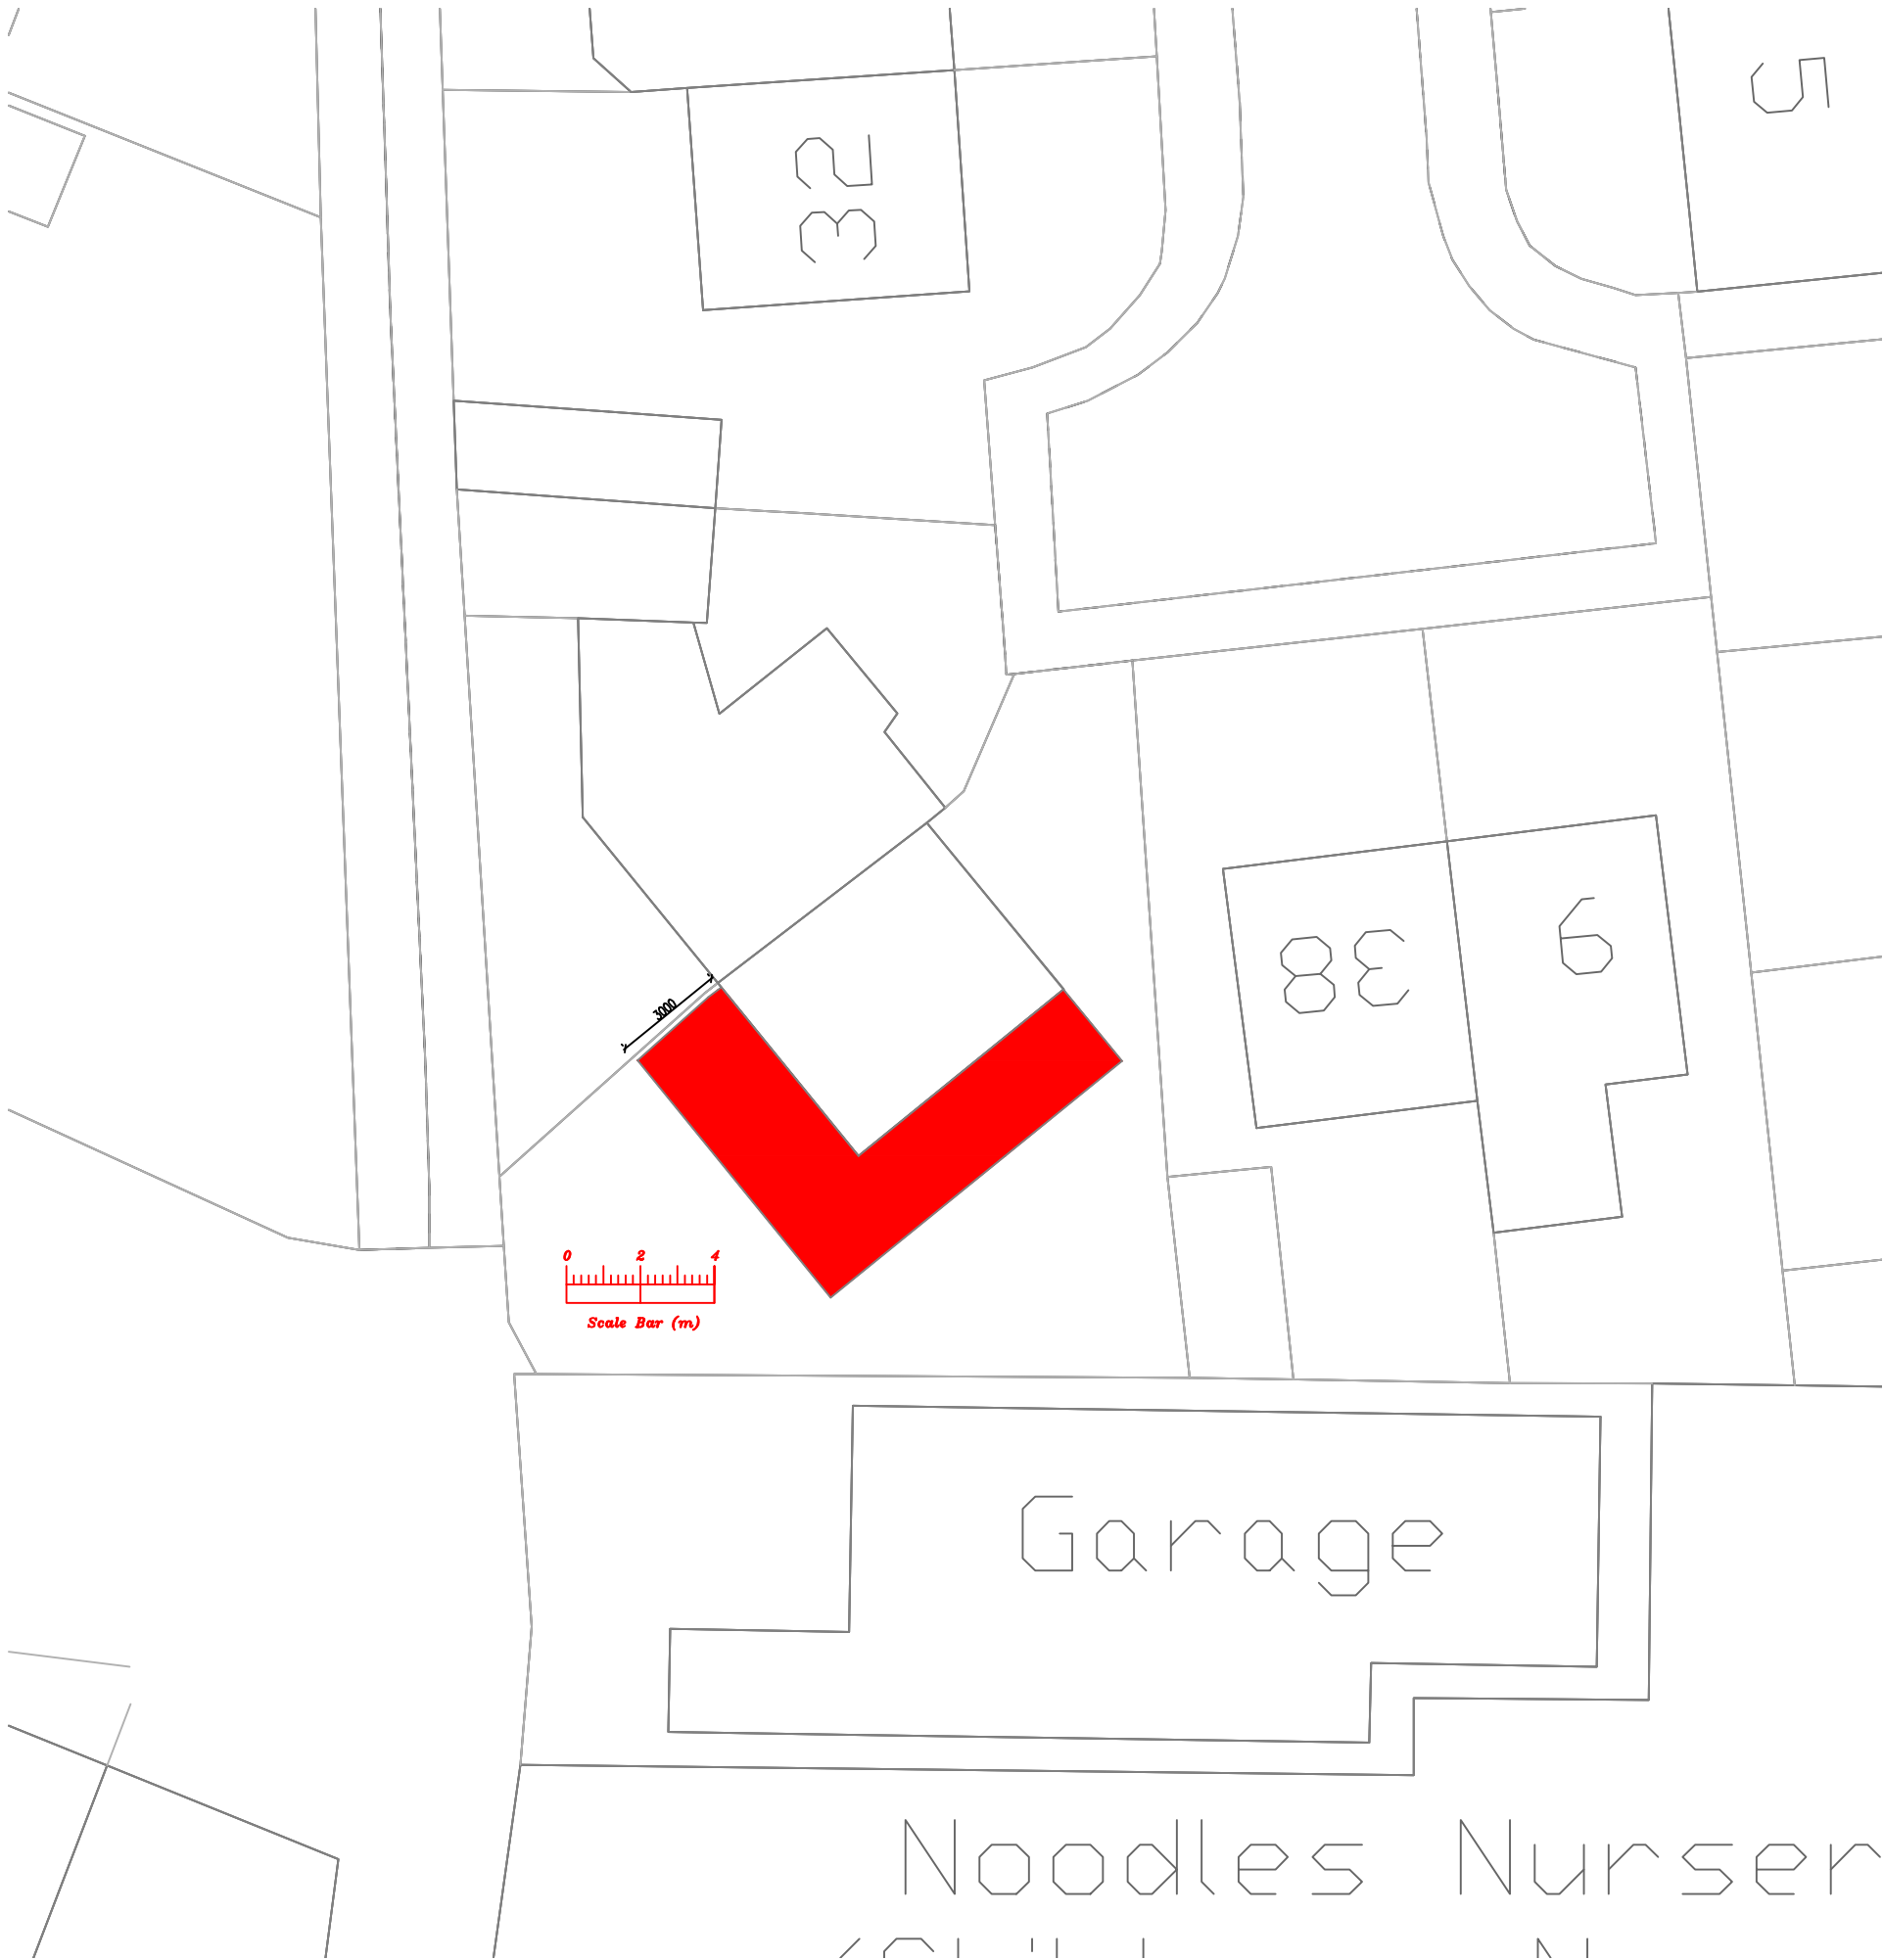

Proposed Block Plan Scale 1:200

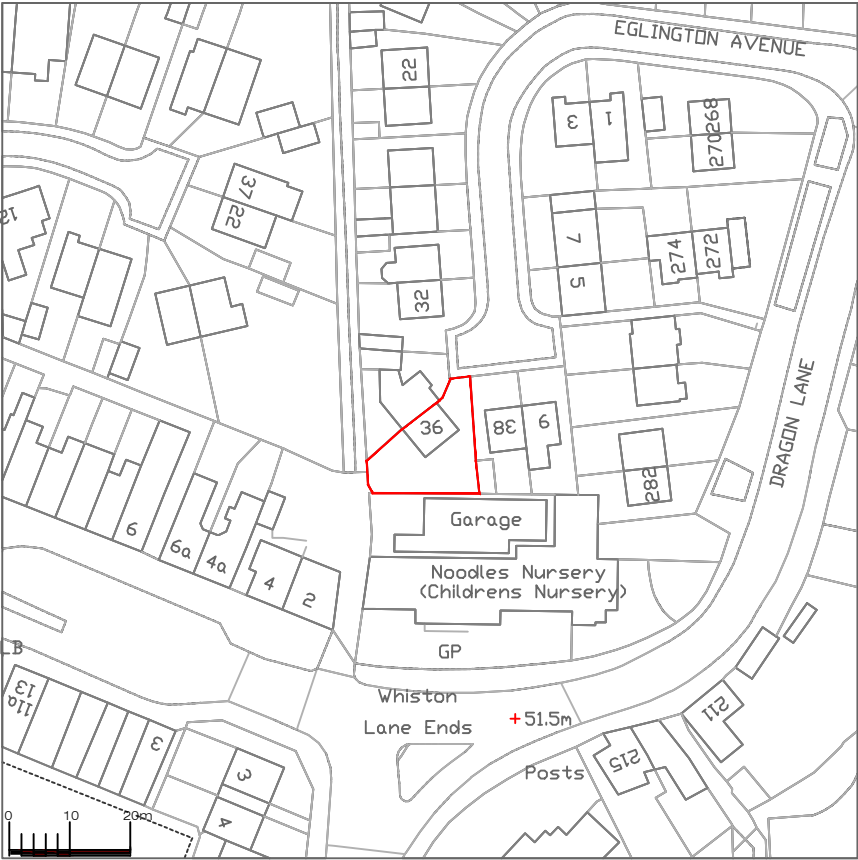

Scale 1:1250

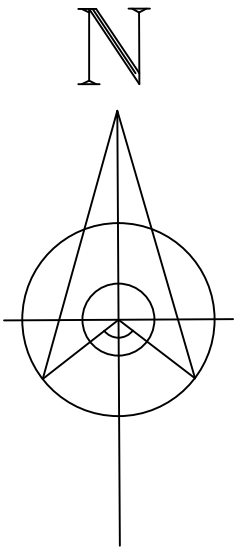

Address
36 Eglington Ave, L35

Drawing title
Site Location Plans

Chkd	Appvd	date	scale 1:1250/1:200 © A3	drawn
------	-------	------	----------------------------	-------

DRAWING No. 004

rev