



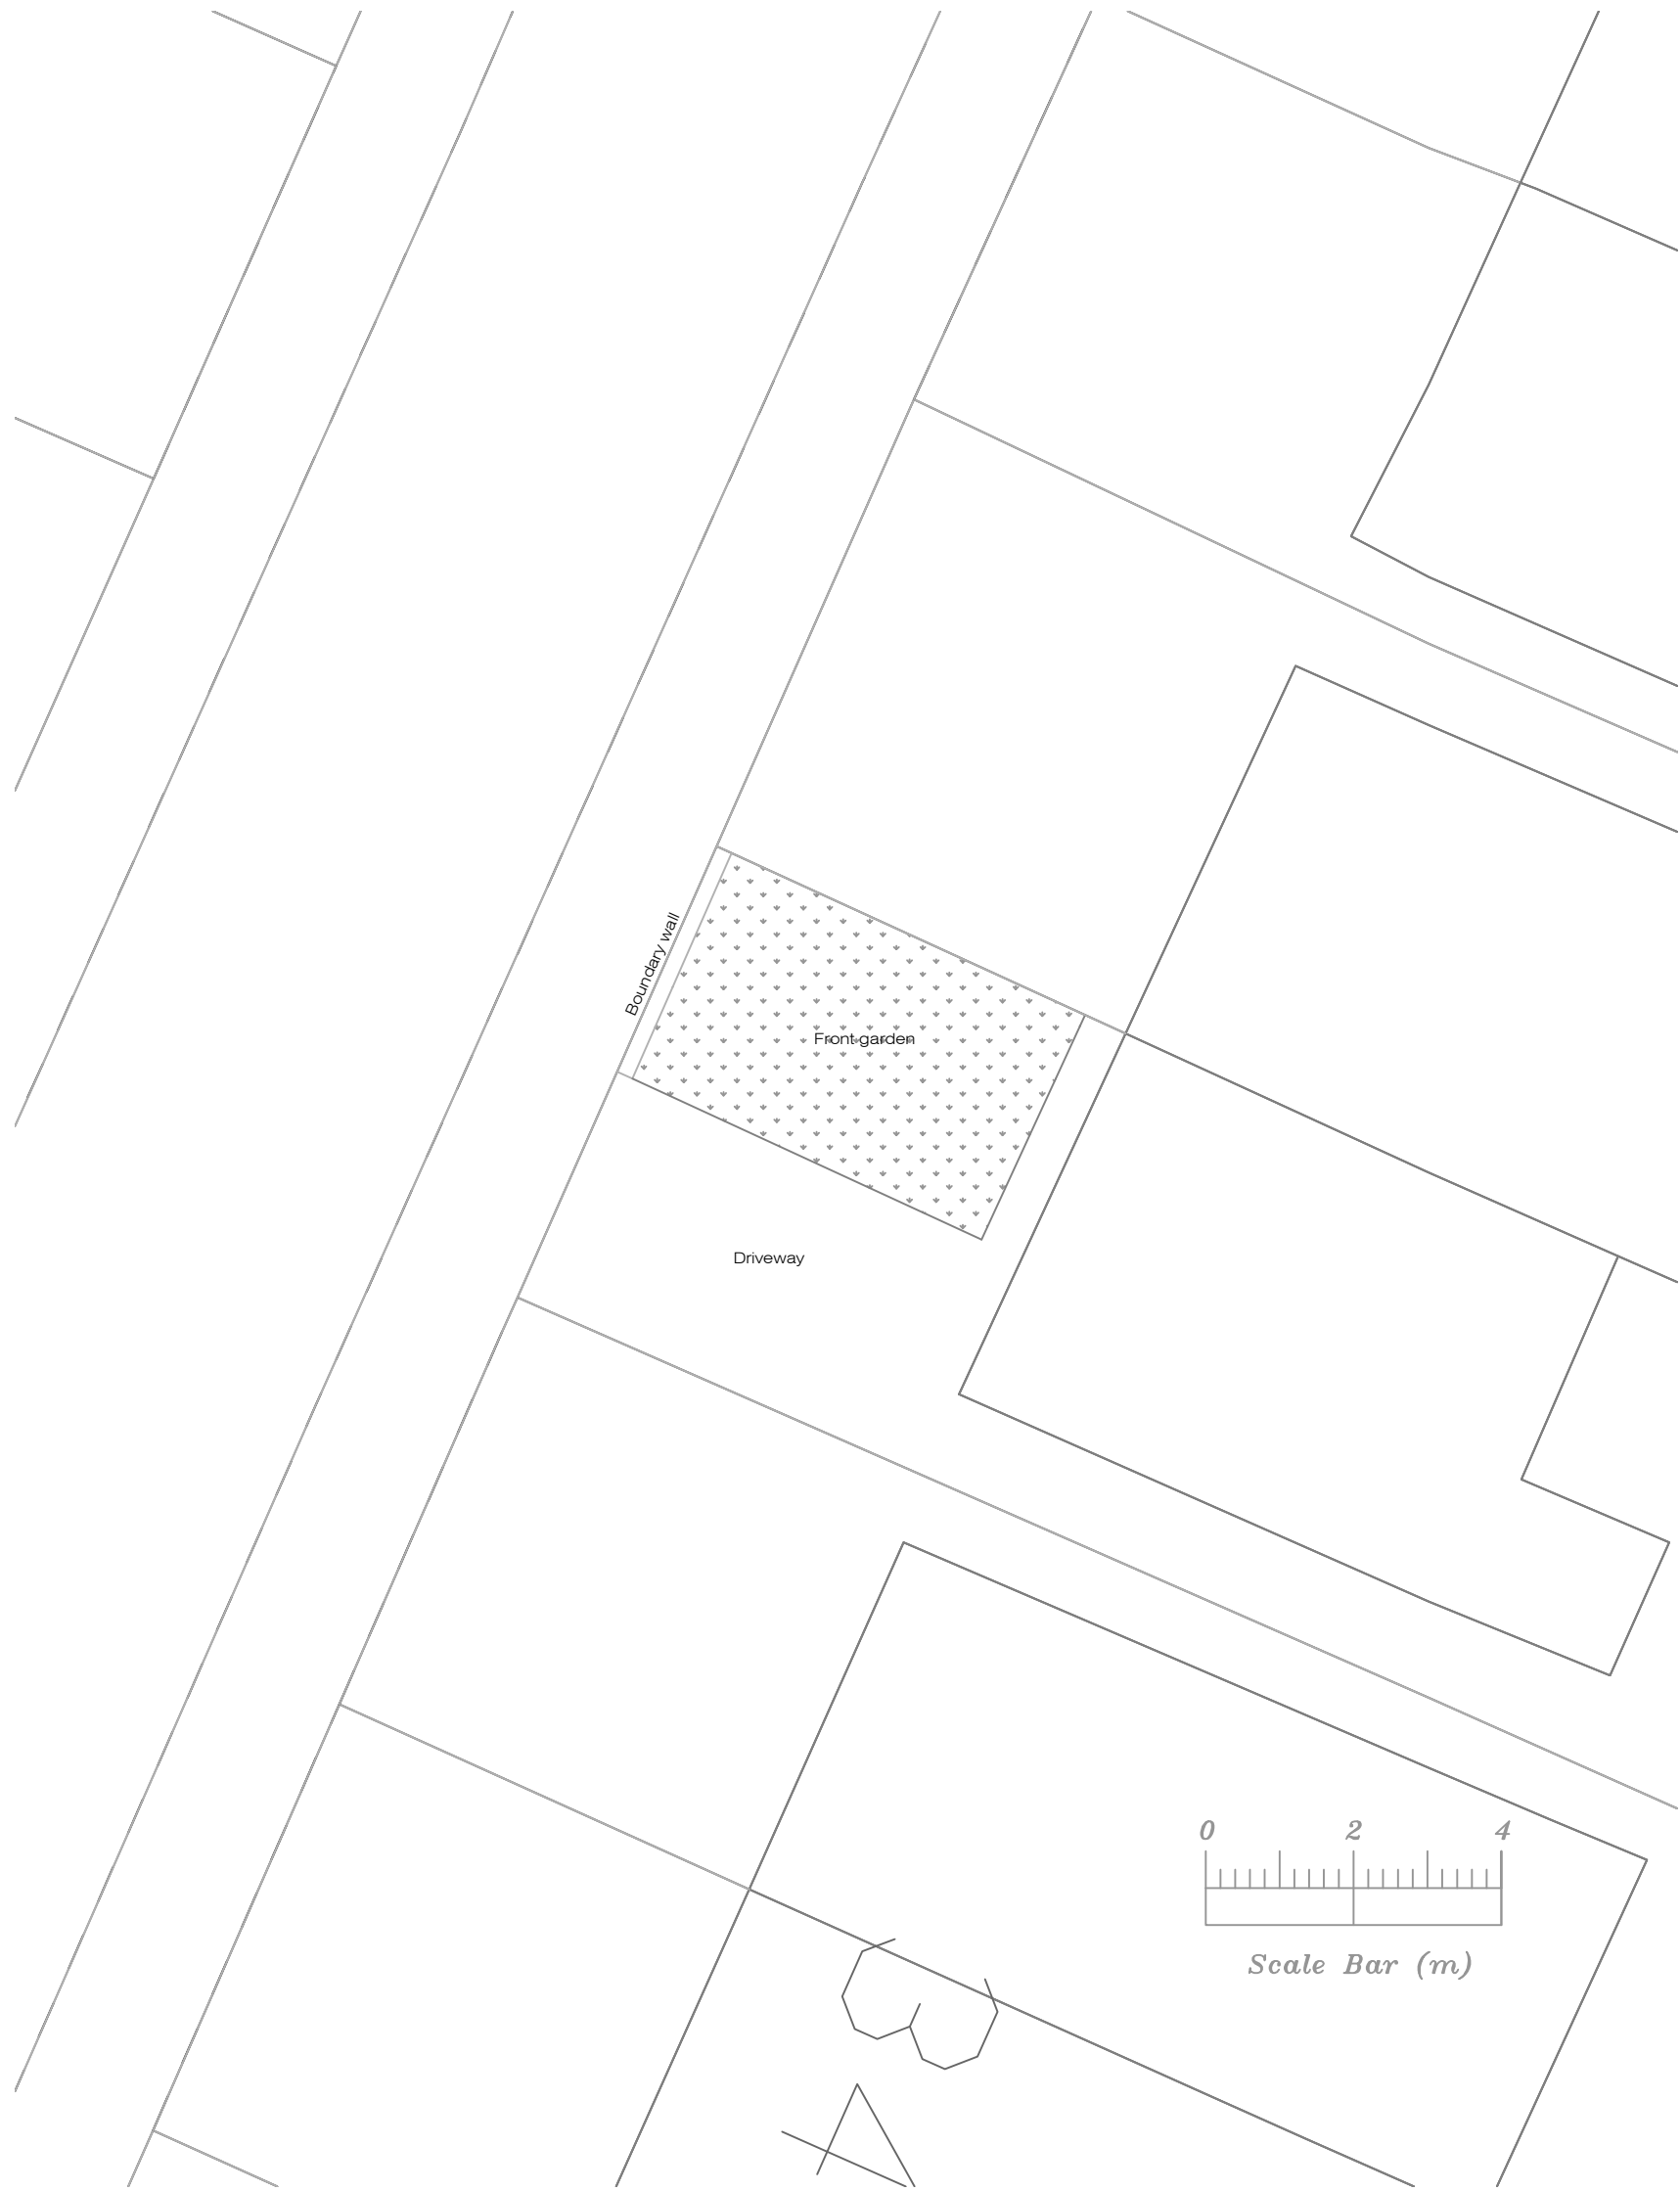

Existing Site Layout

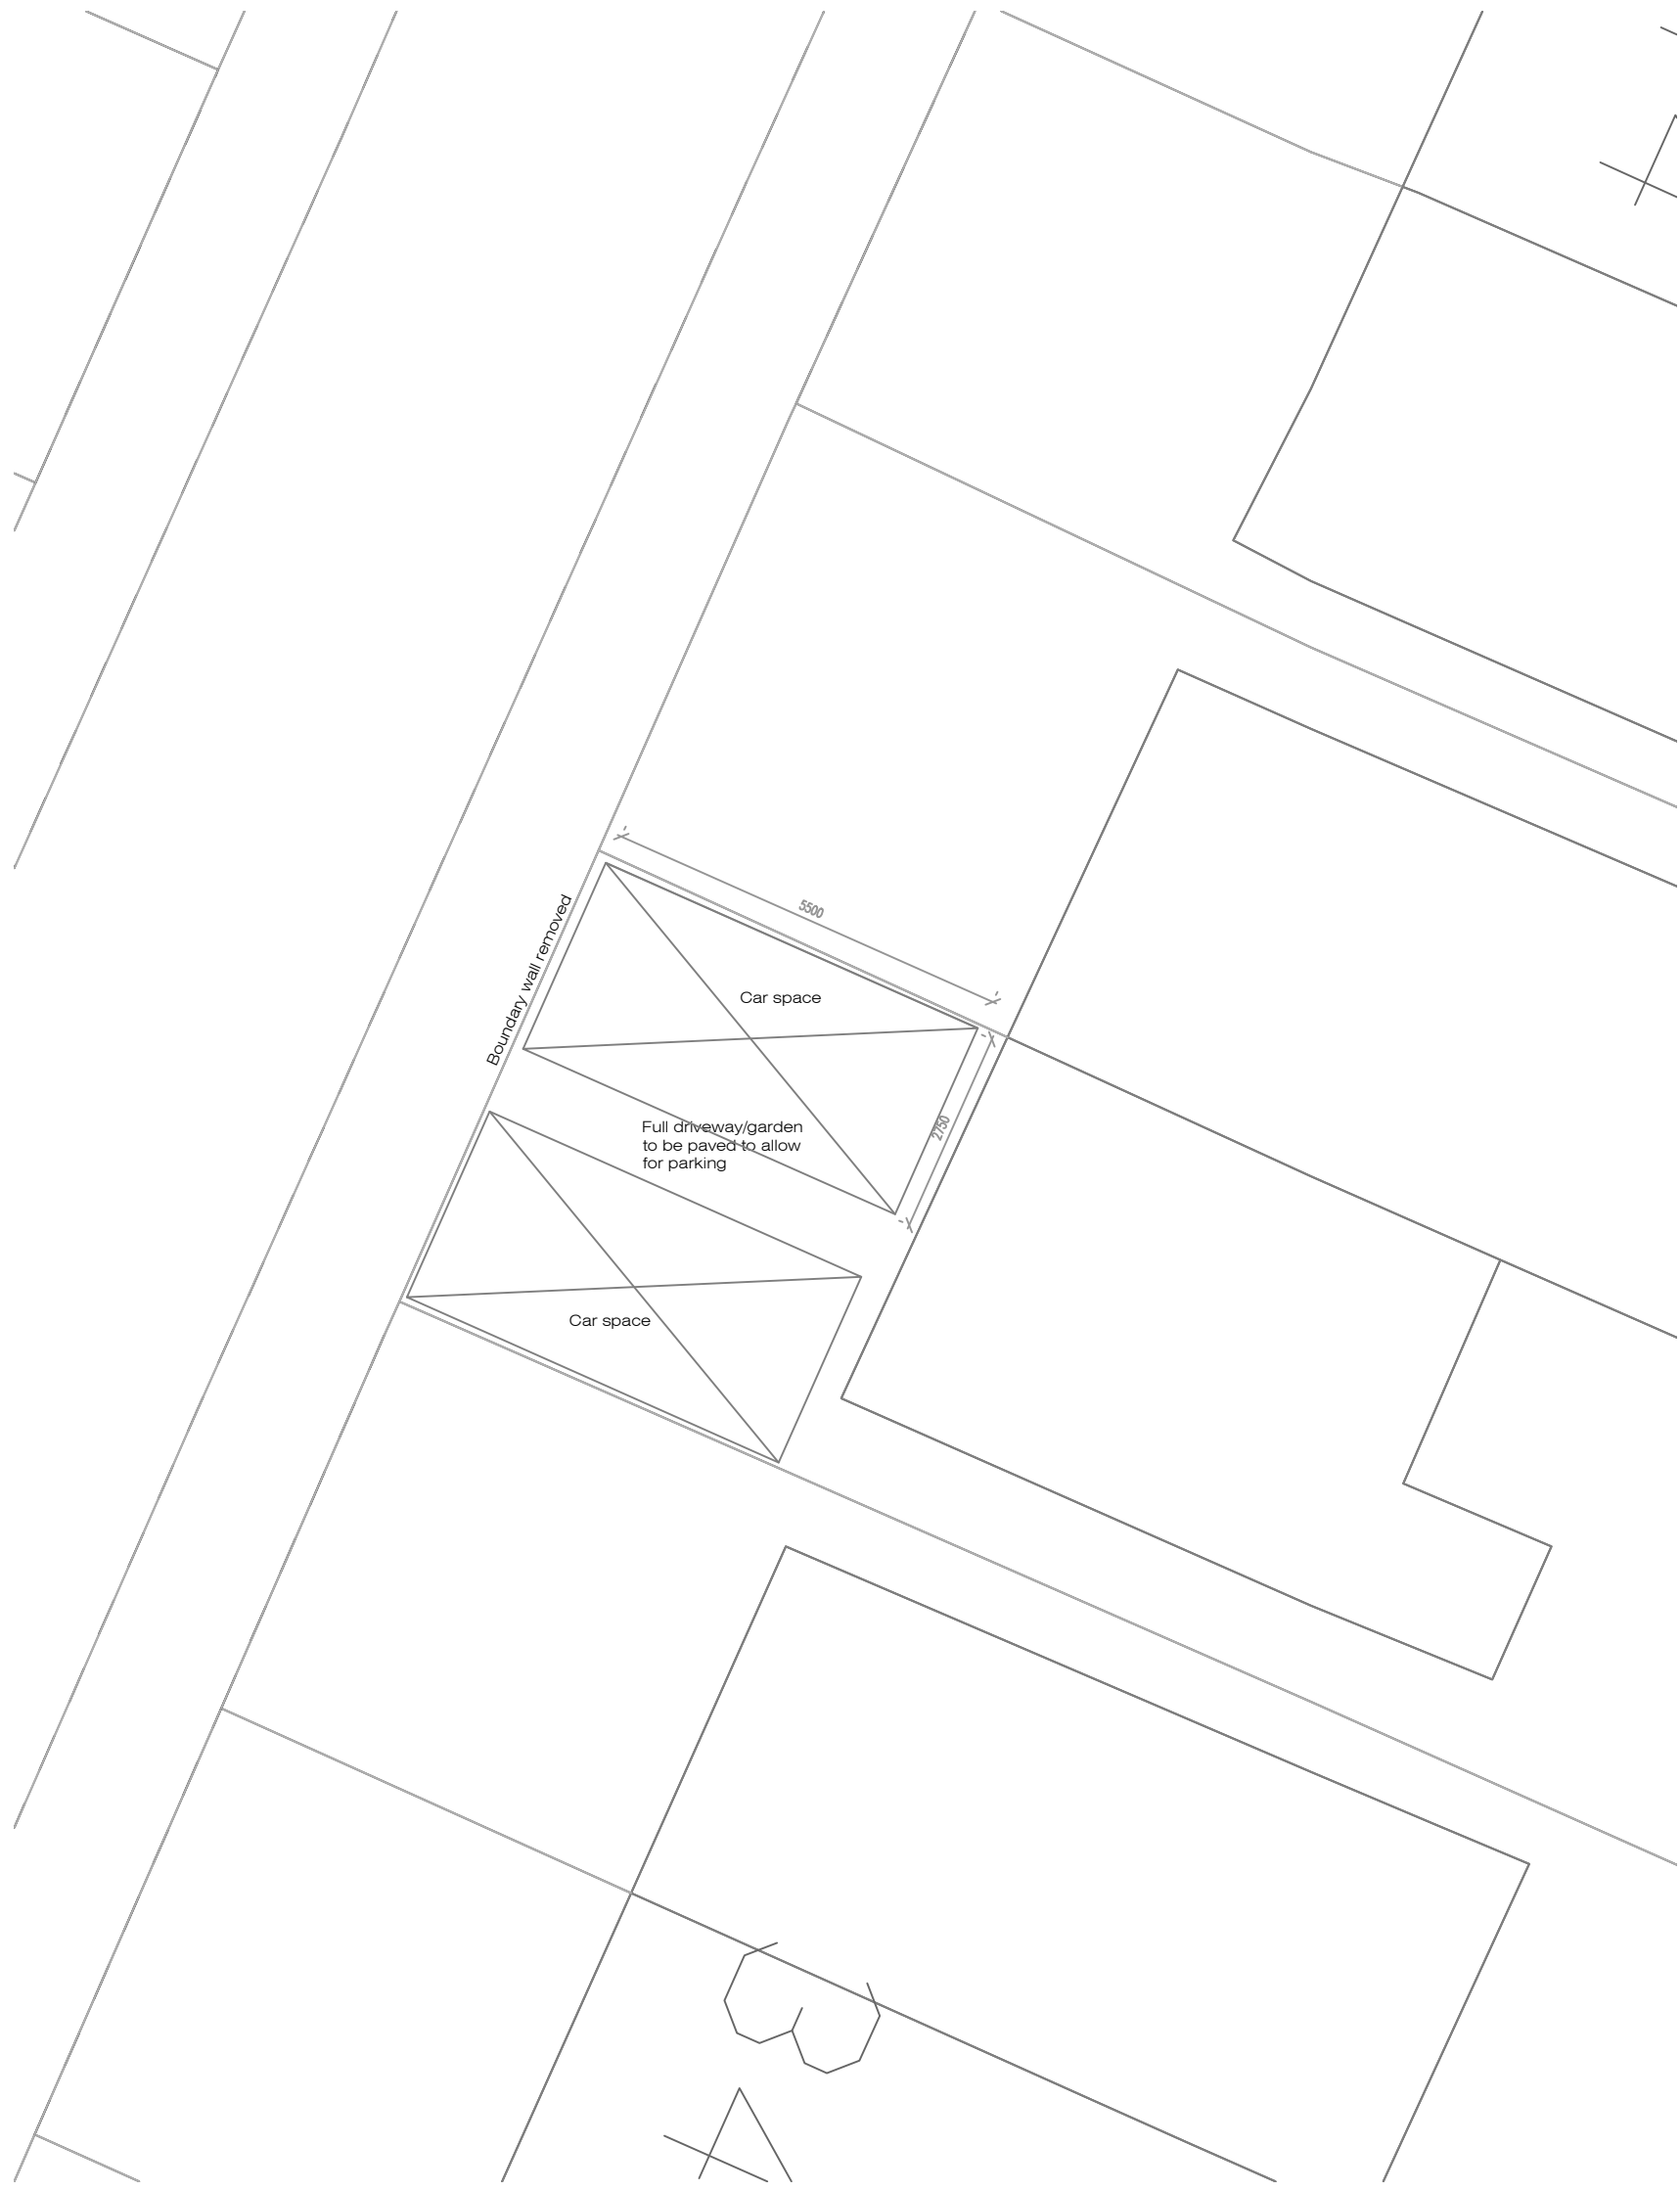

Proposed Site Layout

Address				
38 Howden Drive, L36 4NU				
Job Title				
Change of use from C3 into C2 use				
Drawing title				
Site Layout Plans				
Chkd	Appvd	date	scale	Dwg No.
		April '25	1:100 @ A2	002