


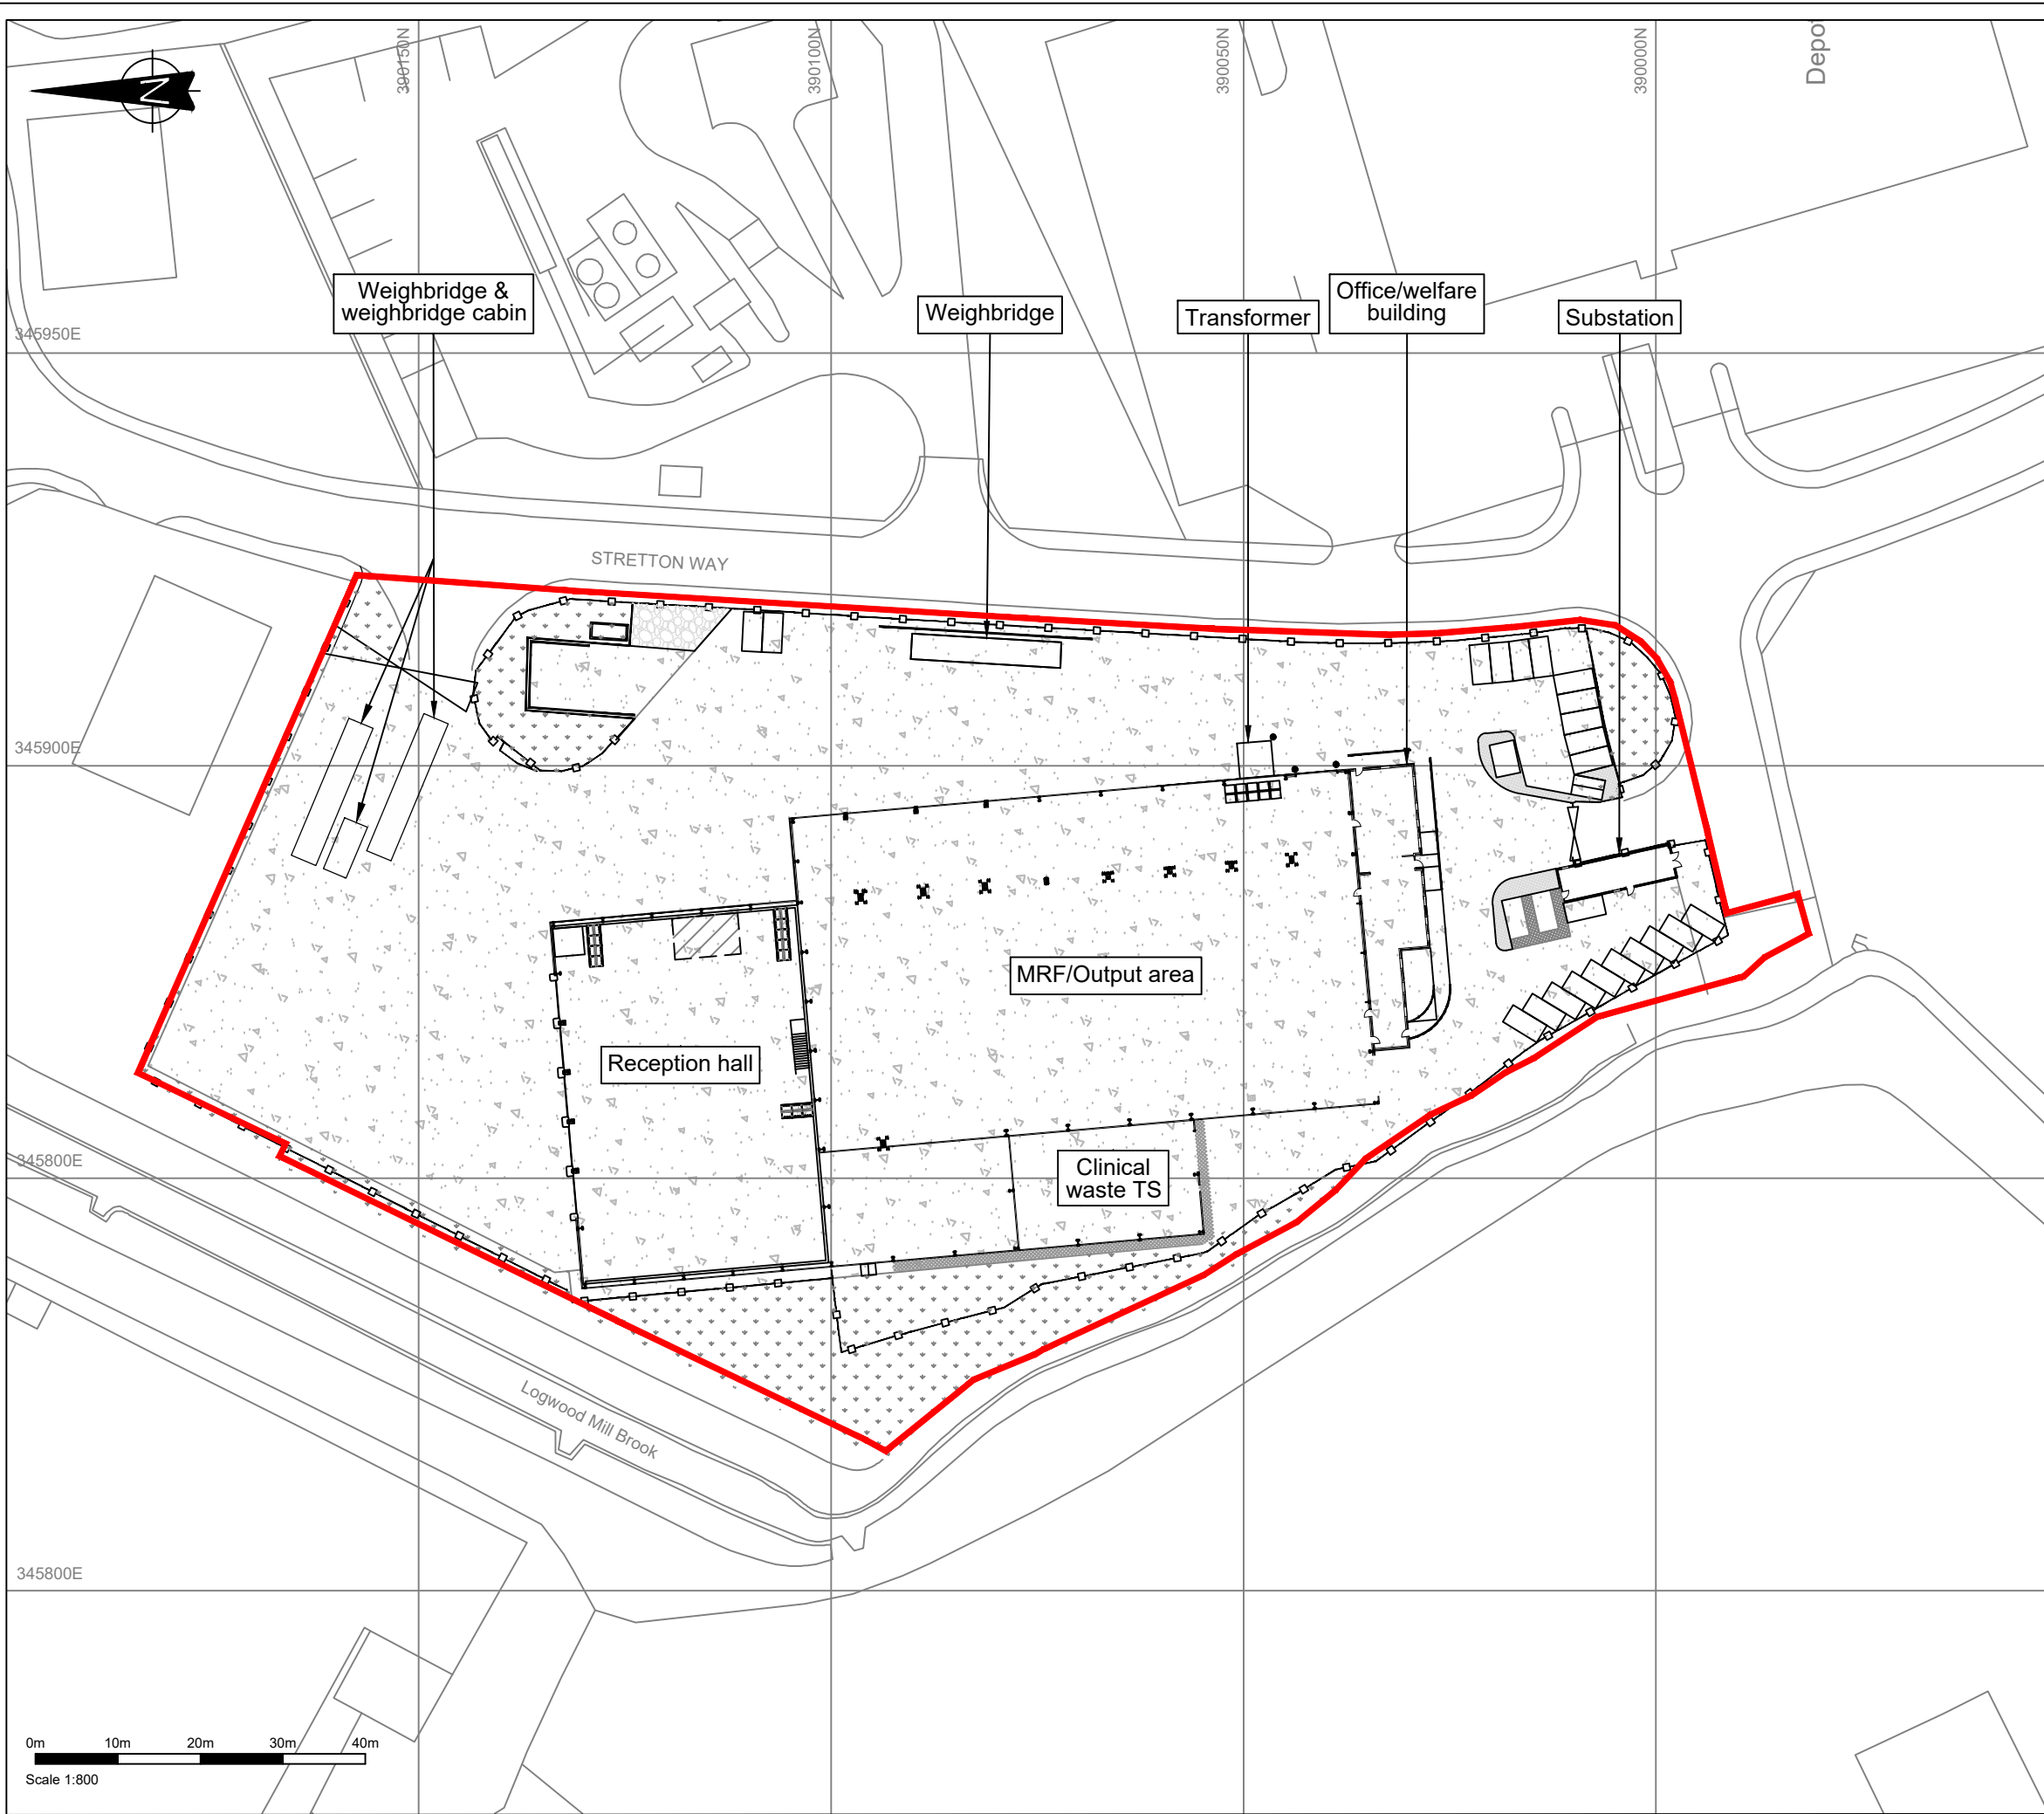

- Notes:
1. All dimensions in metres and all levels in metres above ordnance datum unless specified otherwise.
 2. Do not scale from this drawing.
 3. Any anomalies identified with the details shown on this drawing are to be brought to the attention of FCC environment (UK) limited prior to construction works commencing.

Legend:

 Ownership boundary

Revision:	Date:	Description:	By:	Chk:
S03	26.01.2026	Scale updated	MT	AO
S02	23.02.2023	Operational Boundary Removed	MT	AO
S01	22.07.2022	First Issue	MT	AO



Site: Arpley 2 Transfer Station Development				
Drawing Title: Existing General Site Layout				
Drawn By: MT	Checked By: AO	Date: 26 Jan 2026	Scale: 1:800	Paper Size: A3
Status: Level 1	Project No: EC-22022	Revision: S03	Plan Number: 001	