

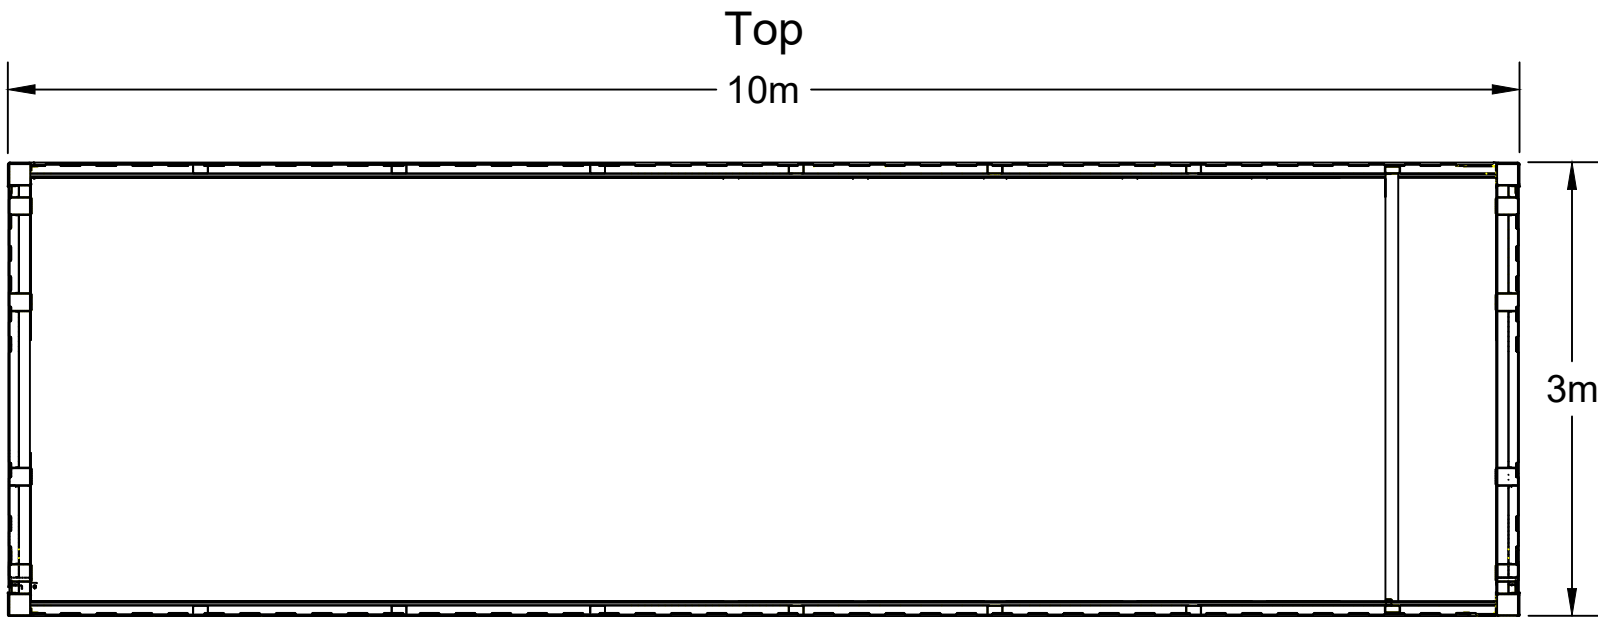
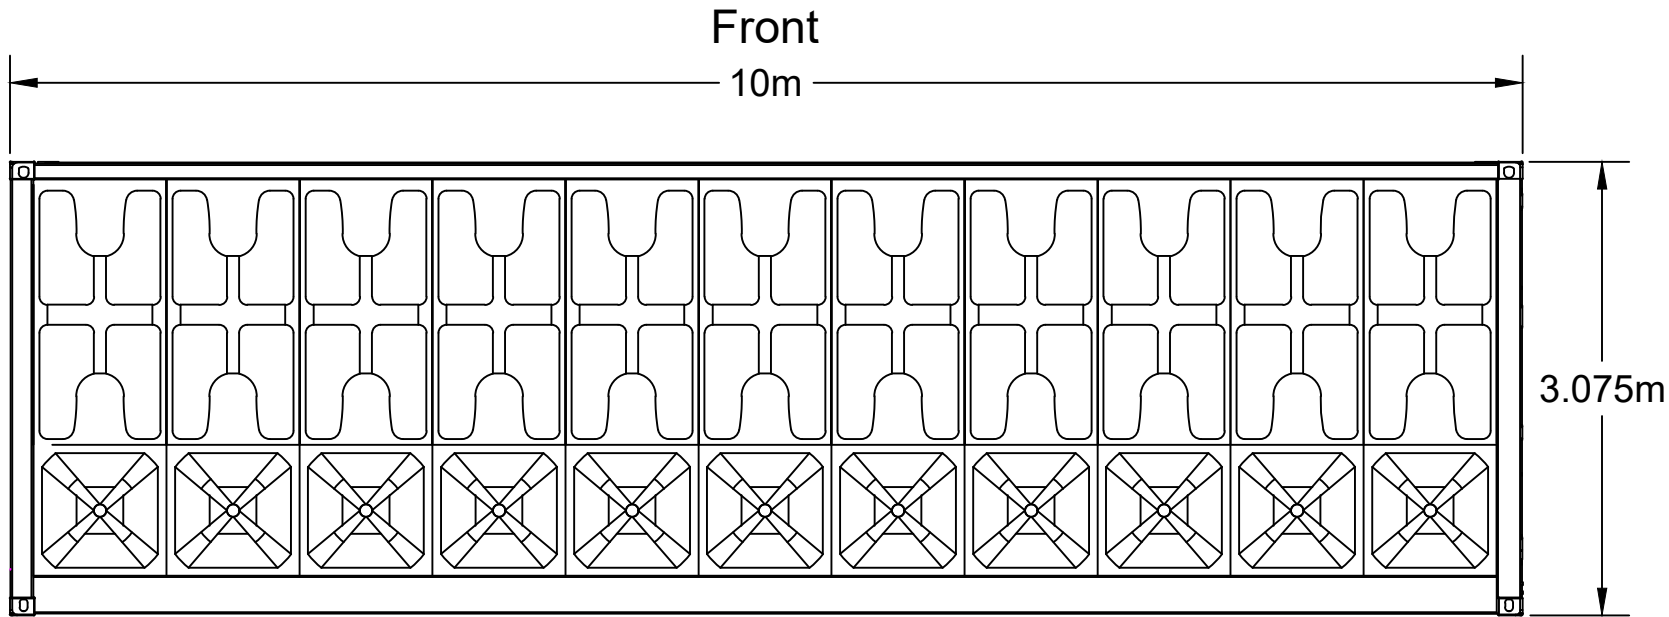


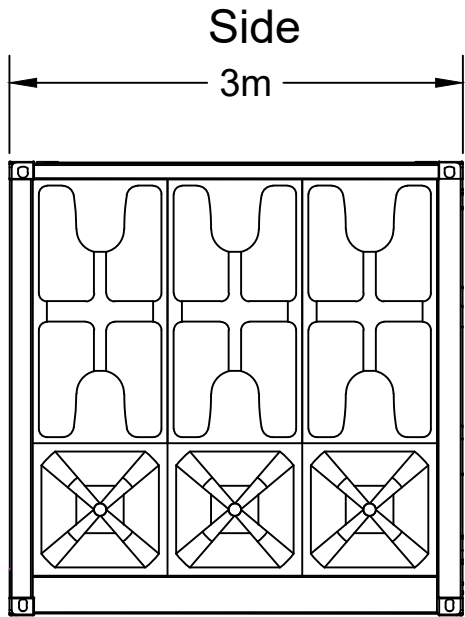

SCALE IN METRES

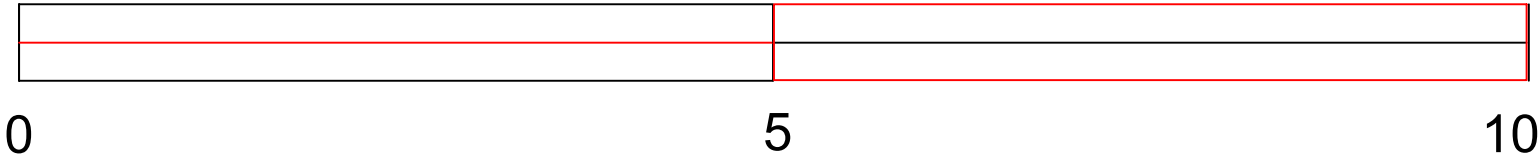

- NOTES:
1. ALL DIMENSIONS IN MILLIMETRES AND ALL LEVELS IN METRES ABOVE ORDNANCE DATUM.
 2. DO NOT SCALE FROM THIS DRAWING.
 3. ANY ANOMALIES IDENTIFIED WITH THE DETAILS SHOWN ON THIS DRAWING ARE TO BE BROUGHT TO THE ATTENTION OF FCC ENVIRONMENT (UK) LIMITED PRIOR TO CONSTRUCTION WORKS COMMENCING.

LEGEND:

Revision:	Date:	Description:	By:	Chk:
-	-	-	-	-
-	-	-	-	-
-	-	-	-	-

Reference files:
Information taken from plans;

Reproduced from Ordnance Survey Digital maps with the permission of the Controller of His Majesty's Stationery Office. © Crown copyright. FCC Environment (UK) Limited, 3 Sidings Court, White Rose Way, Doncaster DN4 5NU. Licence No 0100031673



Site:		HUYTON WTS		
Drawing Title:		Water Tank Elevation Plan		
Drawn By:	Checked By:	Date:	Scale:	Paper Size:
BH	RB	30.01.26	1:50	A3
Status:	Revision:	Drawing No:	Plan Number:	
FINAL	-	105A507	PLAN 4	