




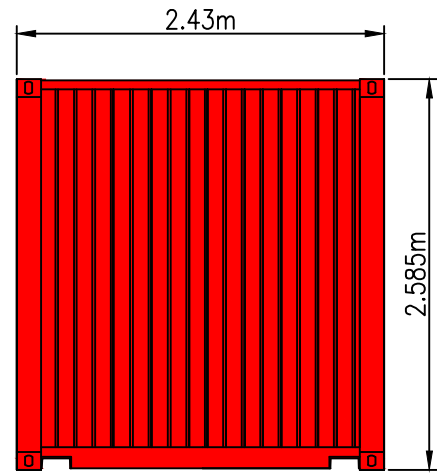


FRONT END

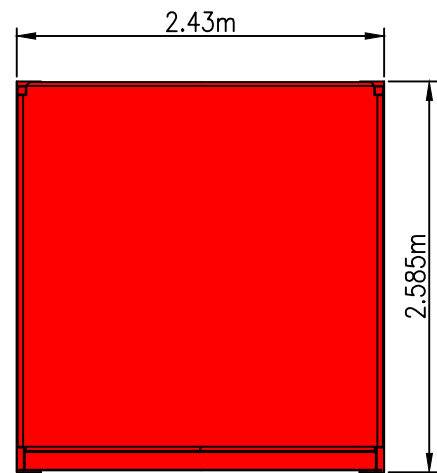


CROSS SECTION

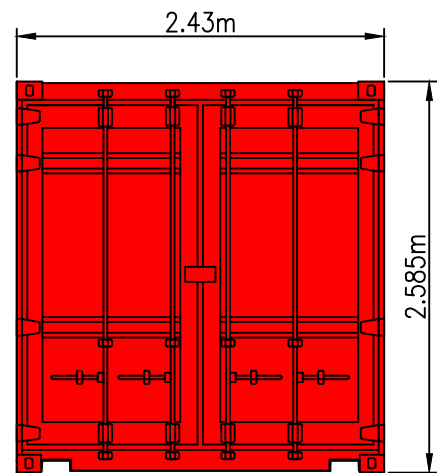


DOOR END

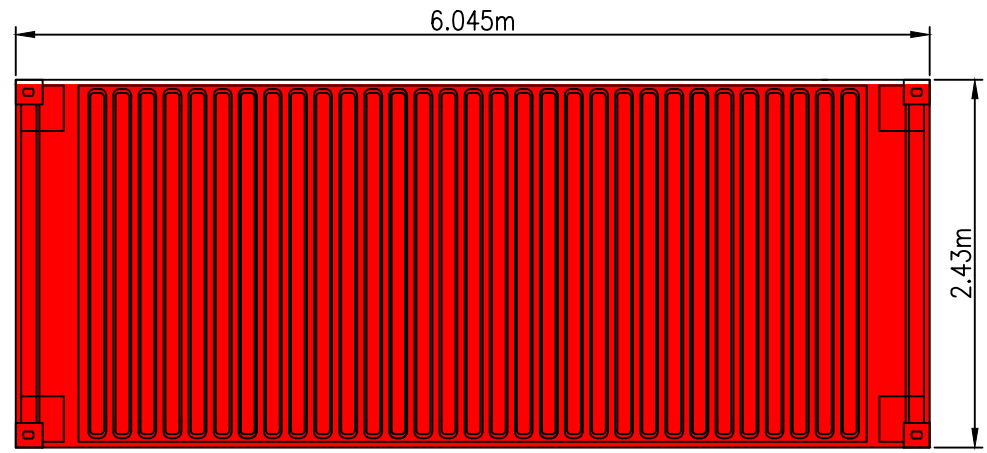


ROOF TOP

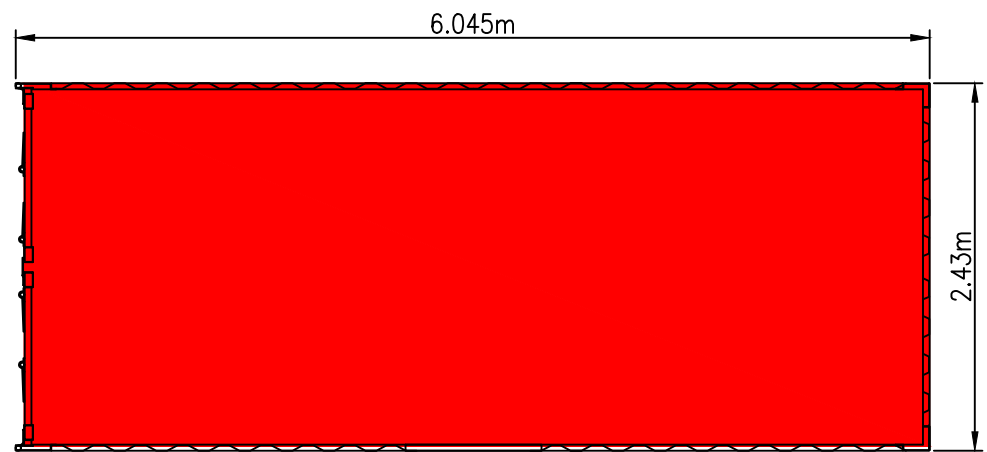

PLAN

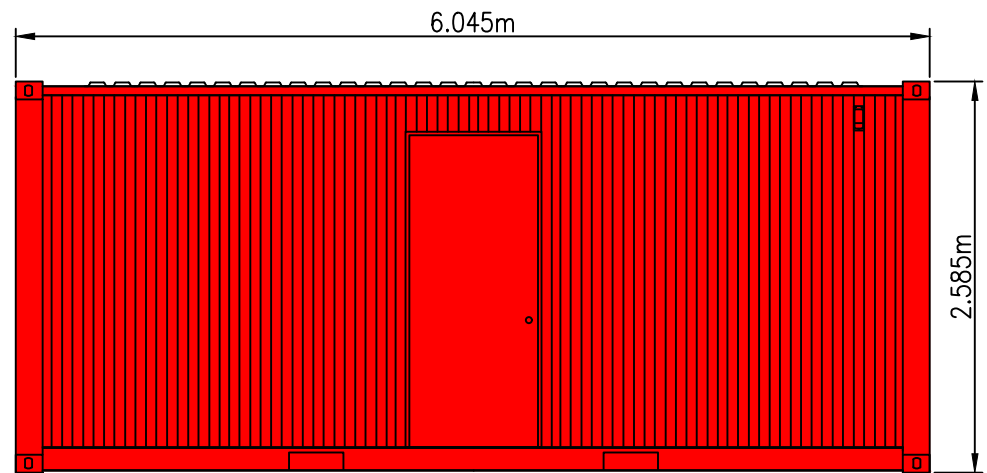

SIDE

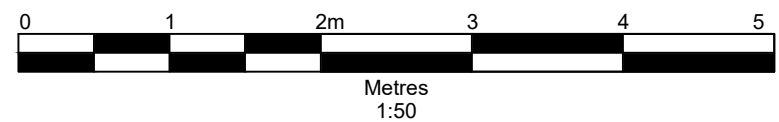

NOTES:

1. ALL DIMENSIONS IN MILLIMETRES AND ALL LEVELS IN METRES ABOVE ORDNANCE DATUM.
2. DO NOT SCALE FROM THIS DRAWING.
3. ANY ANOMALIES IDENTIFIED WITH THE DETAILS SHOWN ON THIS DRAWING ARE TO BE BROUGHT TO THE ATTENTION OF FCC ENVIRONMENT (UK) LIMITED PRIOR TO CONSTRUCTION WORKS COMMENCING.

LEGEND:

Revision:	Date:	Description:	By:	Chk:
-	-	-	-	-
B	17.02.26	Scale bar amended	BS	RB
A	29.01.26	Scale bar added	BH	RB

Reference files:
Information taken from plans;

Reproduced from Ordnance Survey Digital maps with the permission of the Controller of His Majesty's Stationery Office. © Crown copyright. FCC Environment (UK) Limited, 3 Sidings Court, White Rose Way, Doncaster DN4 5NU. Licence No 0100031673



Site: HUYTON WTS				
Drawing Title: Pumphouse Container				
Drawn By: BS	Checked By: RB	Date: 17.02.26	Scale: 1:50	Paper Size: A3
Status: FINAL	Revision: B	Drawing No: 105A508	Plan Number: PLAN 05	