


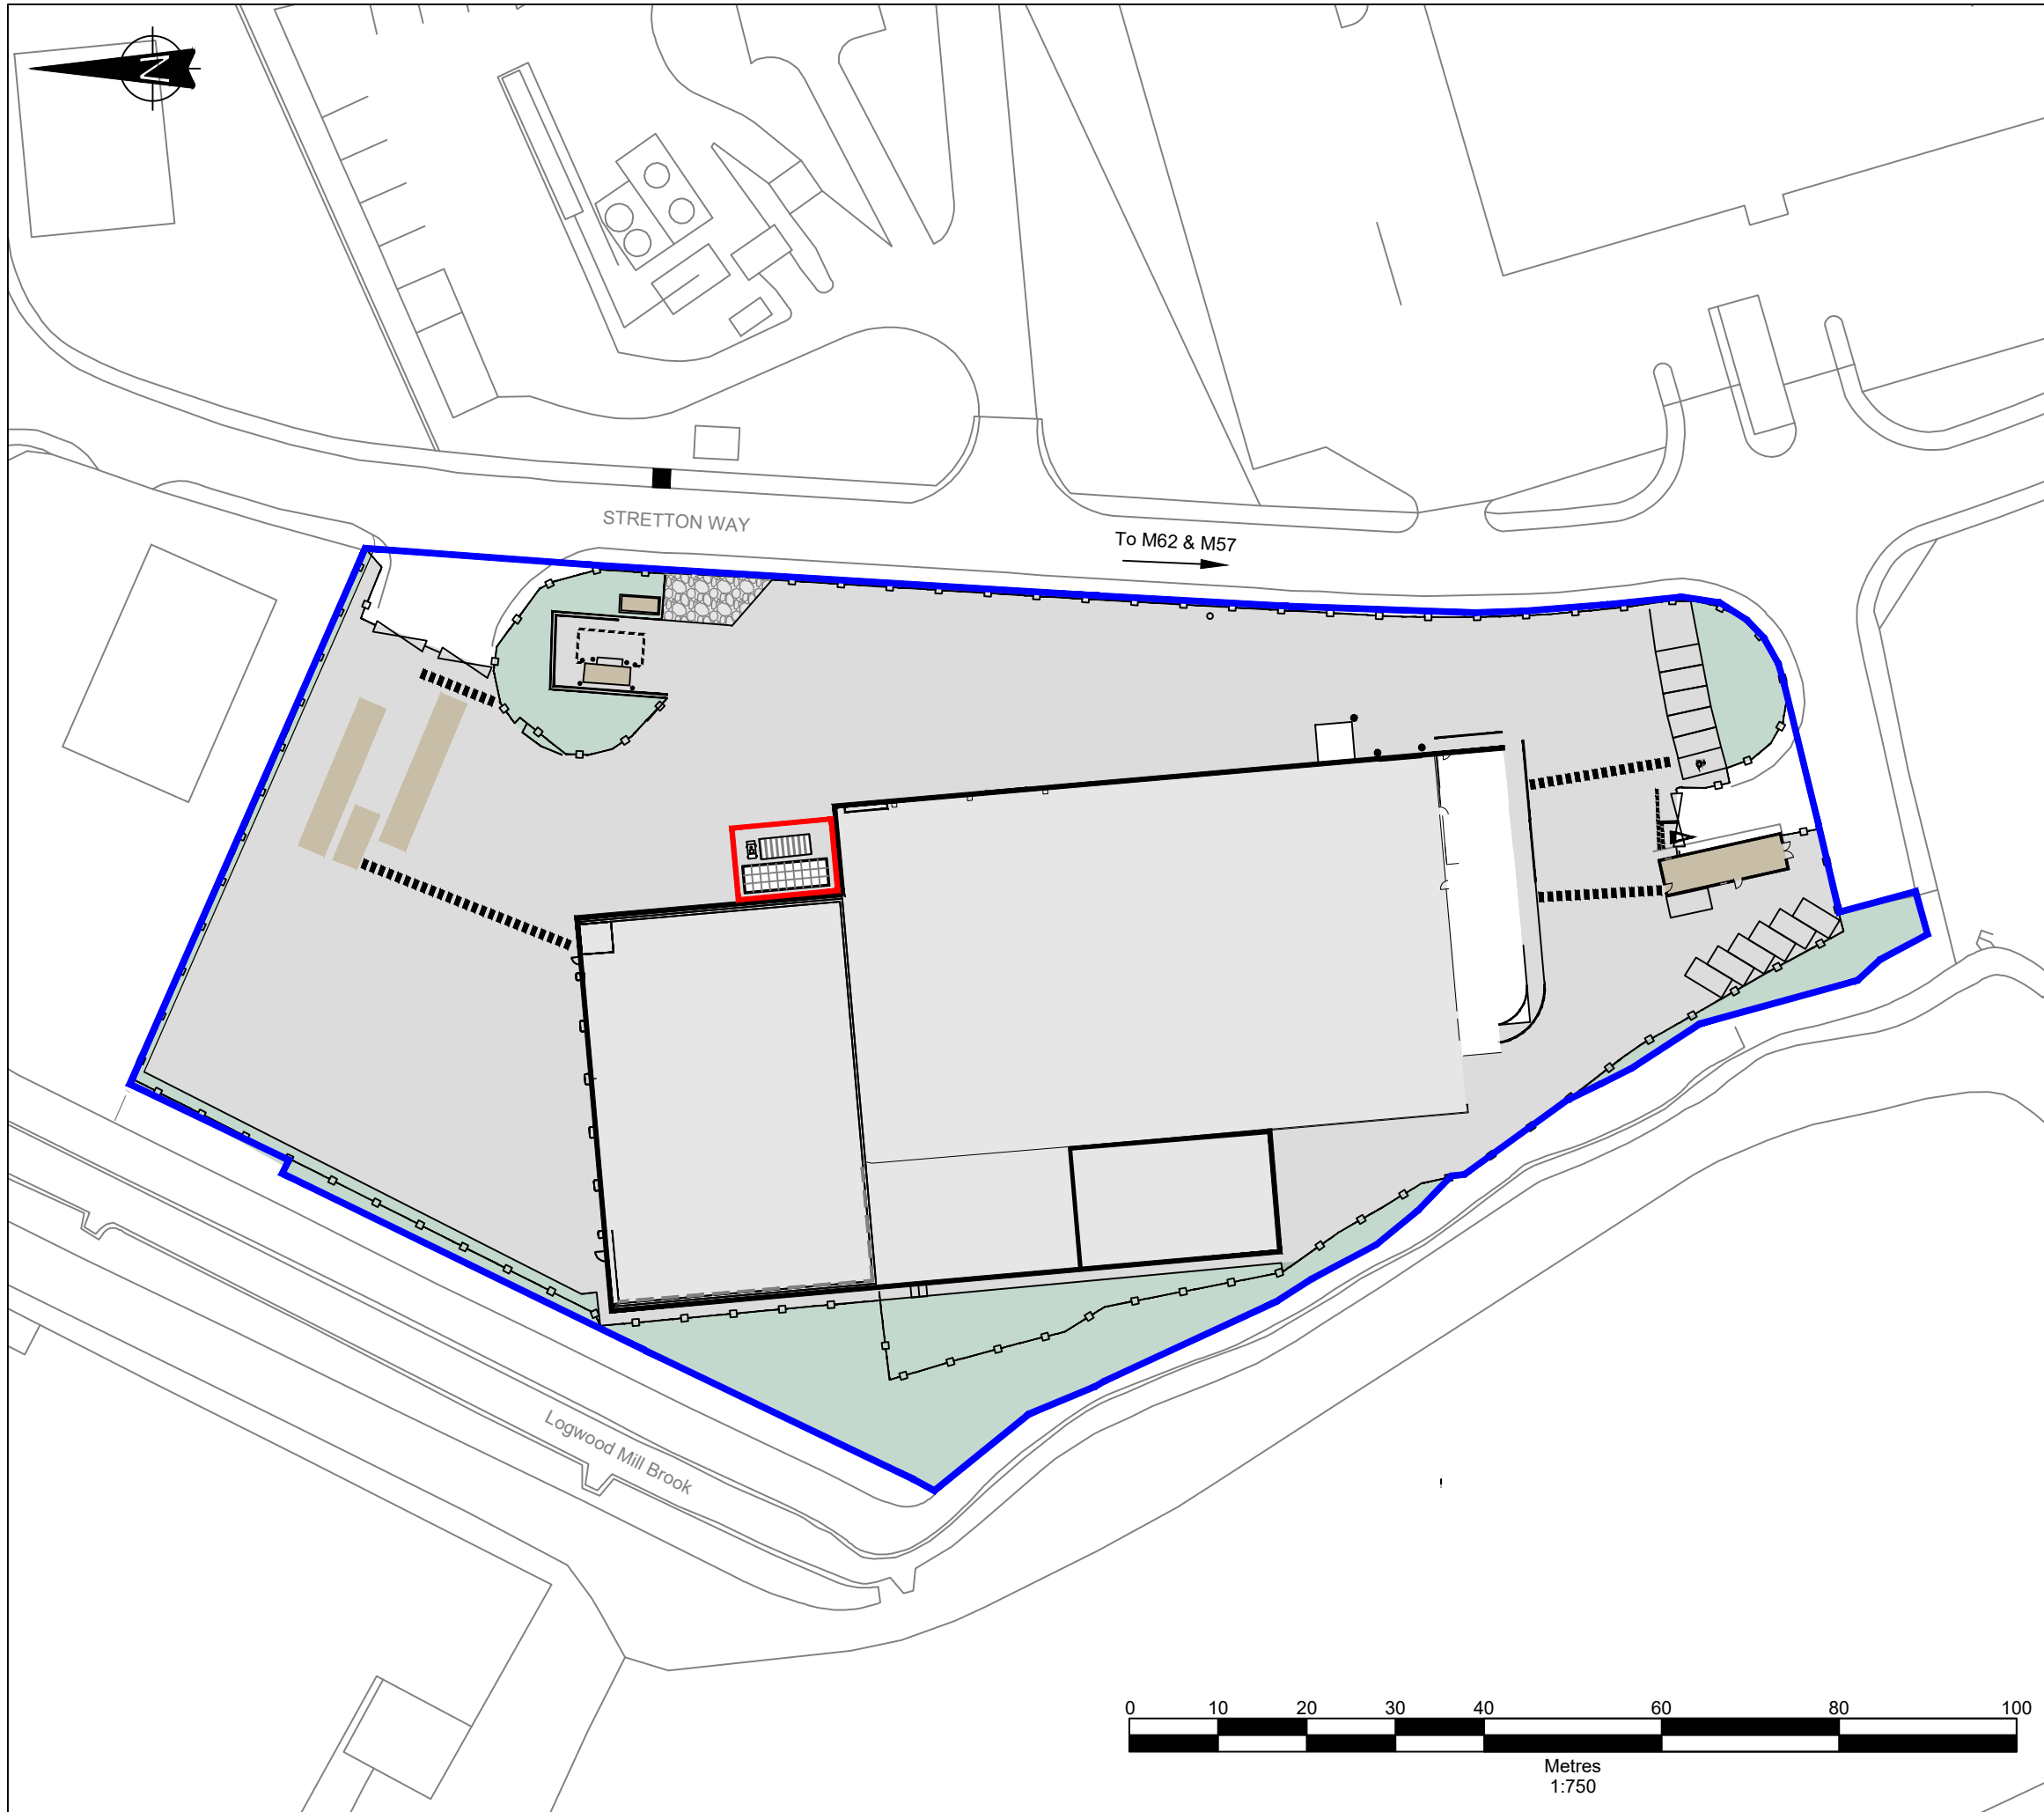

- NOTES:
1. ALL DIMENSIONS IN MILLIMETRES AND ALL LEVELS IN METRES ABOVE ORDNANCE DATUM.
 2. DO NOT SCALE FROM THIS DRAWING.
 3. ANY ANOMALIES IDENTIFIED WITH THE DETAILS SHOWN ON THIS DRAWING ARE TO BE BROUGHT TO THE ATTENTION OF FCC ENVIRONMENT (UK) LIMITED PRIOR TO CONSTRUCTION WORKS COMMENCING.

LEGEND:

Ownership Boundary

Planning Application Boundary

Revision:	Date:	Description:	By:	Chk:
-	-	-	-	-
B	17.02.26	Scale bar amended	BS	RB
A	30.01.26	Planning application boundary changed	BH	RB

Reference files:
Information taken from plans;

Reproduced from Ordnance Survey Digital maps with the permission of the Controller of His Majesty's Stationery Office. © Crown copyright. FCC Environment (UK) Limited,
3 Sidings Court, White Rose Way, Doncaster DN4 5NU. Licence No 0100031673

FCC Environment

FCC Environment (UK) Limited
3 Sidings Court, White Rose Way, Doncaster. DN4 5NU

Site:		HUYTON WTS		
Drawing Title:		Planning Application Boundary Plan		
Drawn By:	Checked By:	Date:	Scale:	Paper Size:
BS	RB	17.02.26	1:750	A3
Status:	Revision:	Drawing No:	Plan Number:	
FINAL	B	105A506	PLAN 03	