

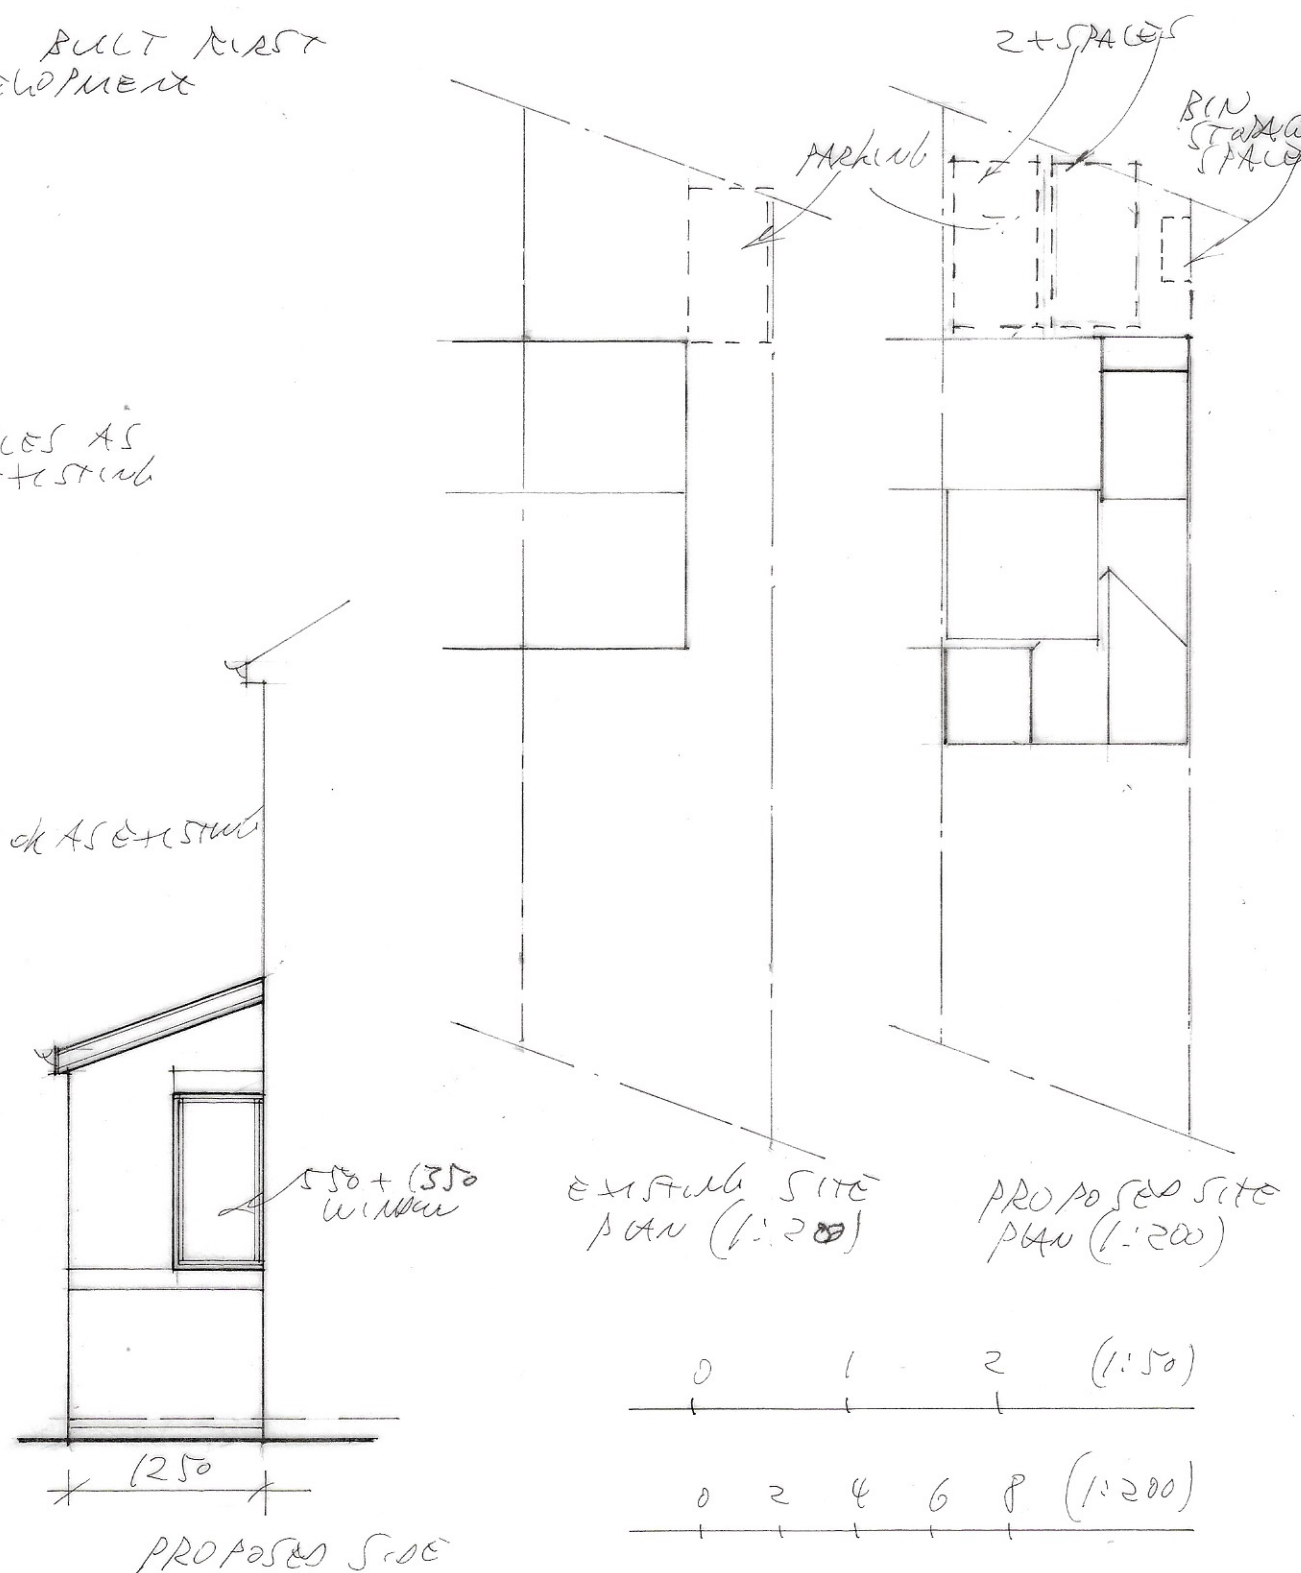
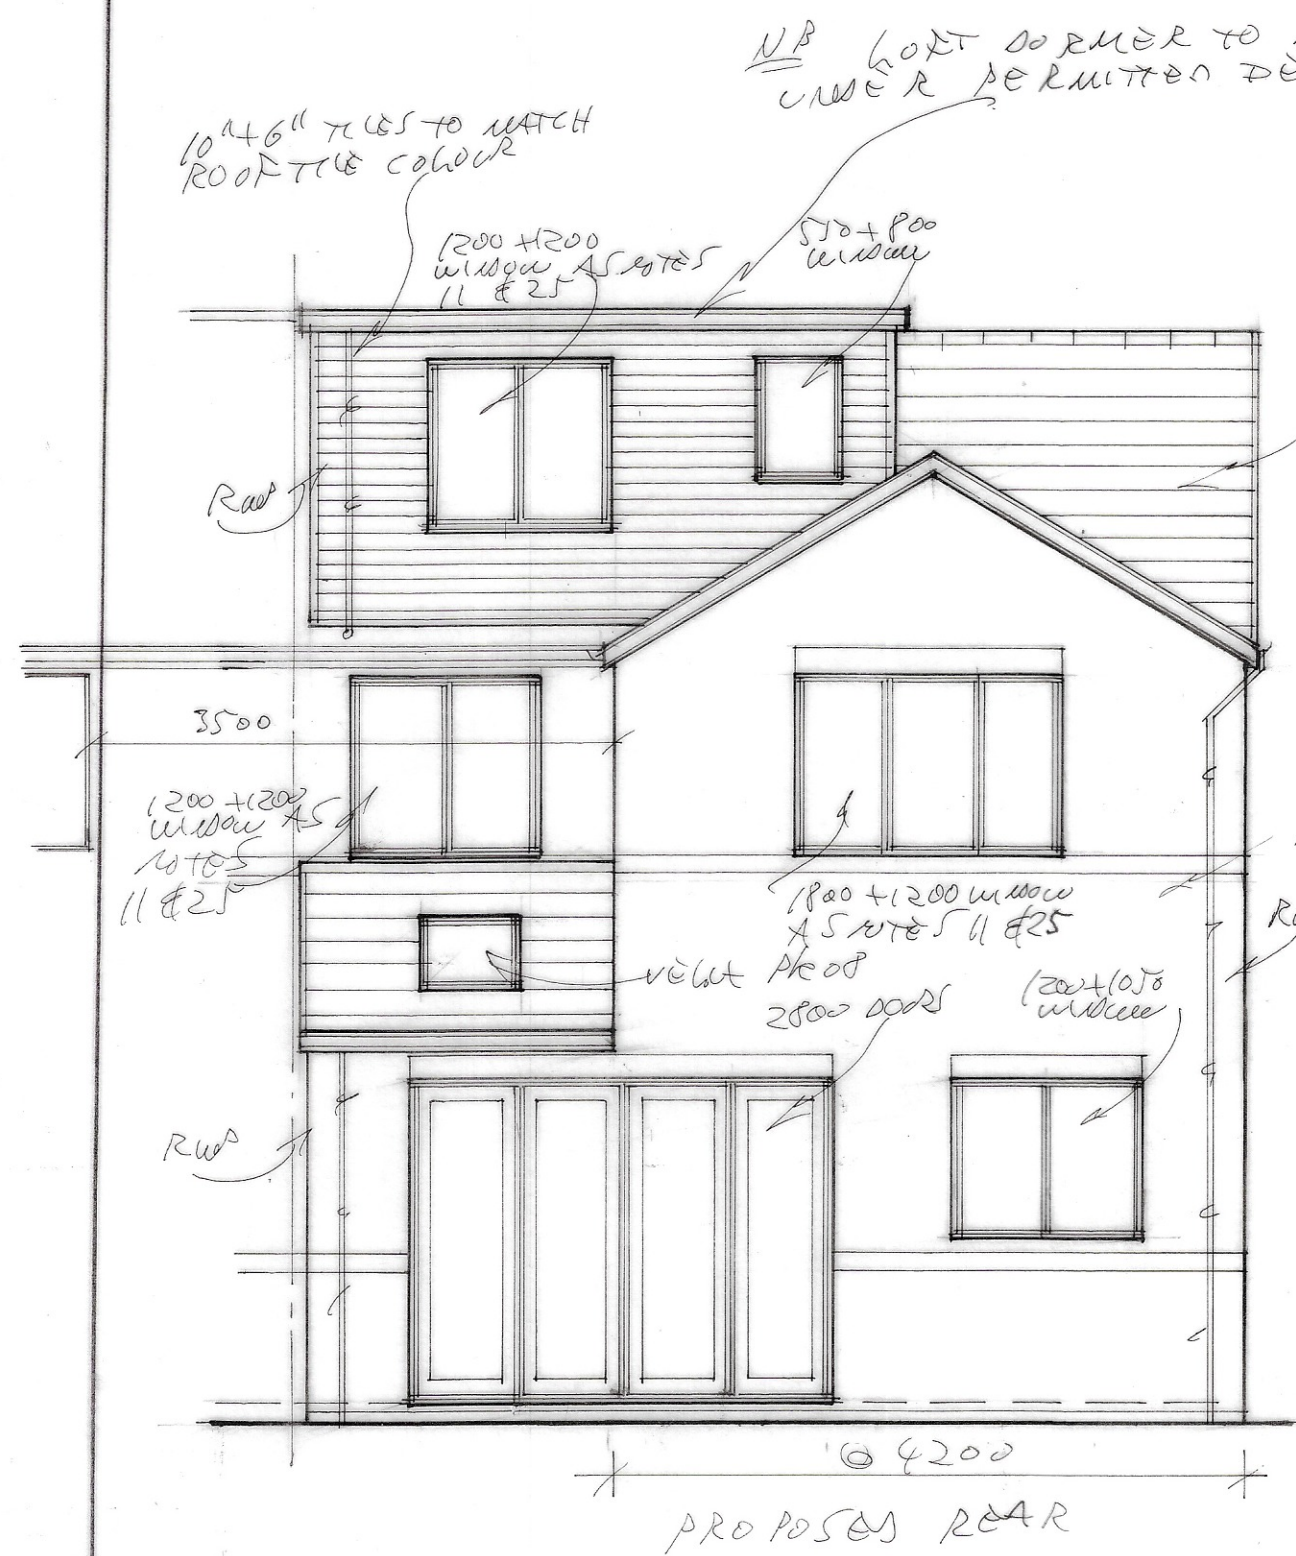


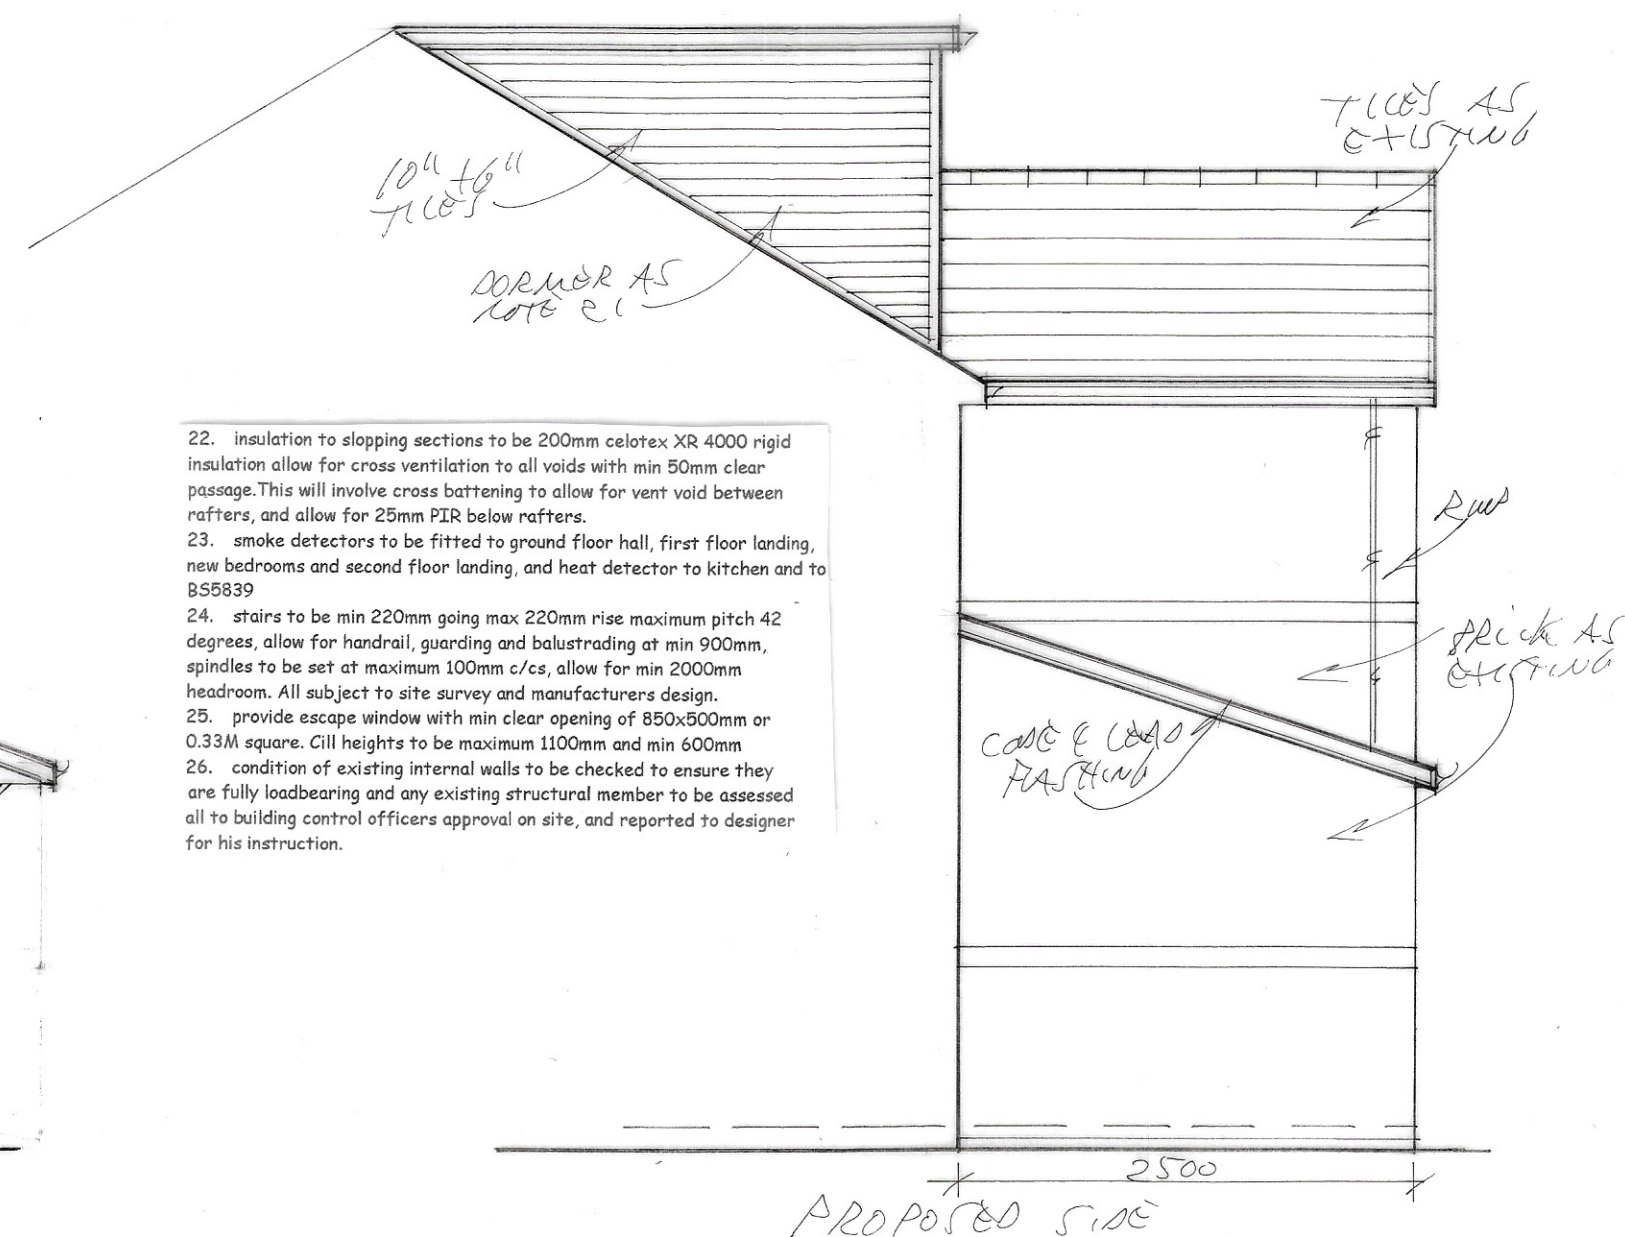

16. all steel work to be encased in two layers of 12.5mm plasterboard and skim, and supported on concrete padstones min 2 courses deep with steels fixed together with diaphragm connectors 600/sc. allow for the rebuilding of reveals in semi engineering brick min 10N, cleat and weld all beam to beam connections.
17. Bath/ensuite to be provided with shower, WC, basin and to clients choice and to be agreed at the tendering stage. Mechanical extract fan to be provided equal to 15 litres per second, allow for 100mm WC and branch pipes, 32mm basin, 38mm bath/shower wastes with 75mm traps.
18. mechanical extract fan to be provided to kitchen equal to 60 litres per second and also to the WC equal to 3 air changes per hour with a 20 minute over run.
19. flashings and valleys to be in code 4 lead with min 150mm upstand.
20. loft floor to be as joist layout with 25mm T&G flooring with 100mm rockwool quilting suspended from chicken wire.
21. dormers to be 125x50 studding externally tile clad on 25x38 battens breathable membrane to B5747, on 25mm exterior grade ply, with 120mm celotex insulation with proprietary vapour breather membrane, 12.5mm plaster board and skim finish. Pitched roof dormers to be as main roof notes. Allow for 12.5mm supalux boarding over ply to side cheek on party wall side.
22. Flat roofed dormers to be either built up 3 layer felt with 12mm spa Chippings finish or rubberoid or similar proprietary system. 200x50 Joists @ 400c/cs cross battened with 50x50 battens 190mm celotex insulation 12.5mm plasterboard and skim.

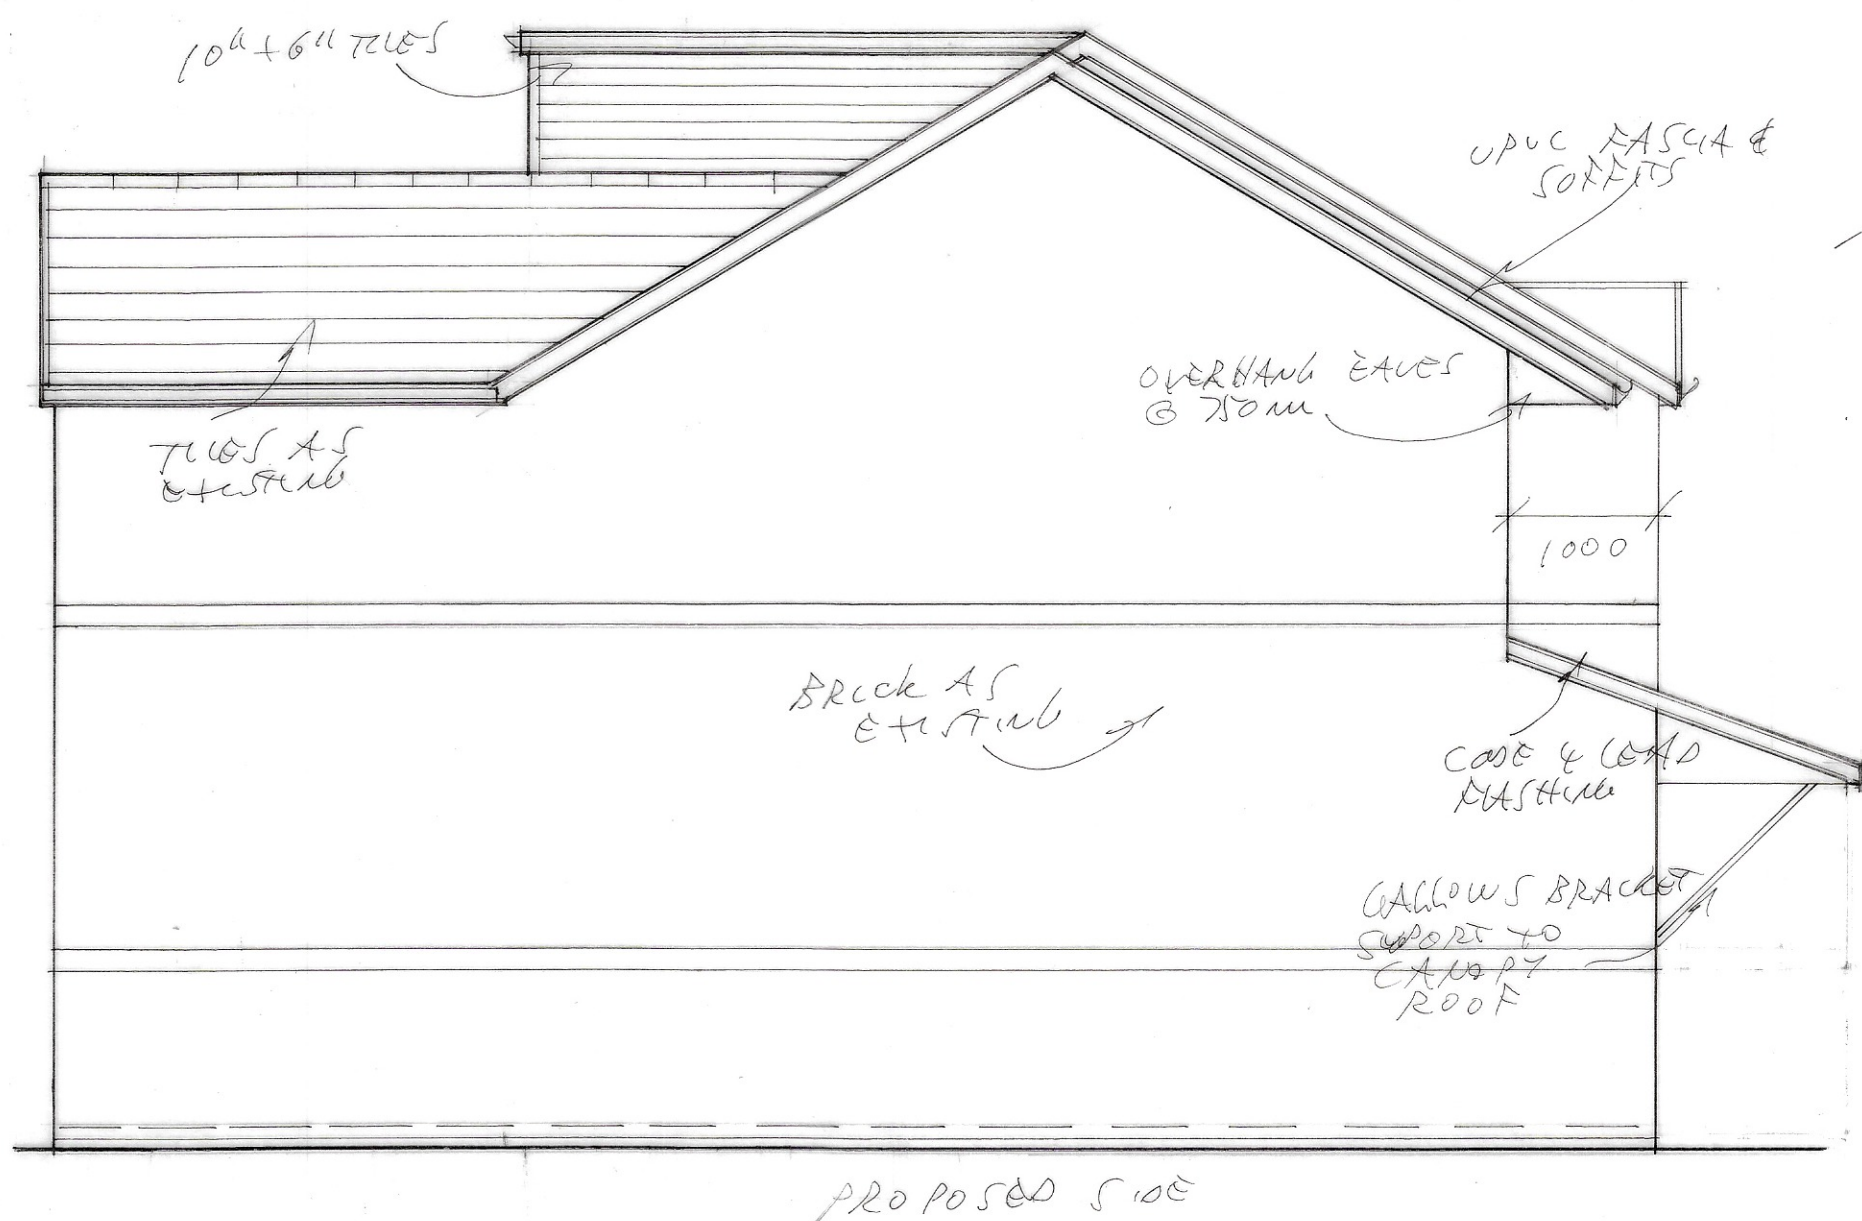

1. All work to comply with the town and country planning Act 1990, the Building regulations 2000, and all relevant Codes of practise, British and European standards. The party Wall act 1996, neighbouring consent to be sort for work on, at Or within 3m of a party wall/fence, 2mths notice required.
2. electrical work to be carried out to NIC EIC regulations with the position of and number of sockets and light fittings discussed and agreed with the client at the tendering stage. provide low energy light fittings, and work to comply with Parts F and M of the building regulations with work carried out by a Competent person, with certification provided.
3. central heating system is to be extended into proposed areas with the work carried out by a suitably qualified and gas safe registered contractor the position of radiators and the suitability of the existing boiler is to be discussed and assessed before work commences on site and a price agreed. Insulate all new pipes and ducting as Part L1, and Work to comply with part J, Radiators to be fitted with thermostatic valves, and hot water Supply to be fitted with a device to restrict temperature to Not exceeding 48oc.
4. all dimensions are to be checked on site prior to work commencing and any discrepancies reported to designer If in doubt ask.
5. foundations to be min 1000mm deep, @ 800mm wide and to be min 225mm thickness of concrete, all to building control officers approval, brick cavity construction upto DPC with 150mm cavity, lean mix concrete fill to cavity to within 225mm of ground level and DPC min 150mm above ground level and to lap with DPM. Existing foundations to be exposed by trial hole to BCO approval. The conditions of the party wall act 1996 should be considered for excavations on or within 3000mm of a boundary, neighbours consent to be sort for all party wall work. Allow for the root progression of any adjoining trees, and any variation in ground levels, and drain inverts all to BCO approval on site. New columns to have min 1500x1500 base to BCO approval on site.
6. ground floor slab to be min 125mm concrete with latex leveller or 75mm cement screed, 150mm Celotex insulation below slab And 25mm perimeter insulation around slab edges on 1200 gauge polythene membrane on 25mm compacted sand on 150mm clean and well compacted hardcore. All vegetable matter to be removed from below slab areas. Allow for A252 mesh due to level of fill below slab, and allow for ducting any existing air bricks through slab to new air bricks.
7. external walls to be 100mm brick to match existing, with 150mm cavity, 150mm full fill crown ditherm insulation, 100mm celcon solar or similar block inner leaf, with inner face dot and dabbed with 9.5mm plaster board and skimmed. Cavity ties to be stainless steel and spaced at max 750x450 c/cs. Allow for cavity trays to roof abutments etc, also insulated VDP to all window/ door reveals, such as thermabate green or similar product.
8. 1st floor to be 25mm T&G flooring on 150x50 SC3 kiln dried joists @ 400c/cs. Provide lateral restraint straps to floor at max 1800c/cs ceiling to be 12.5mm plasterboard and skim, and all new flooring and ceilings to be 10kg/m2 density, and insulate between joists with 100mm rockwool quilting insulation.
9. New main roof to be tiled with tiles to match existing and suitable for pitch, on 38x25 battens on breathable "tyvek" type felt to B5747 on 150x50 SC3 rafters @ 400c/cs, ceiling joists to be 150x50 ac3 @ 400c/cs wall plate to be 100x75 with 30x5x1.5m restraint straps at max 1800c/cs, purlins to be 2no 225x75. Allow for cavity trays to 200x50 rafters @ 400c/cs, doubled up to velux sides, 19mm ply and 9.5mm plasterboard and skim finish to the underside of the rafters with rafters truss clipped to head and feet wall plates/ridge for restraint, allow for insulation as noted below, and provide cross ventilation to roof voids via glidevale eaves vent strips equal to 25mm continuous strip. Provide vent tiles at high level. Allow for the deconstruction of the existing trussed main roof with fixing 150x50 to existing rafters, and support to front via 100x50 stud, see cross section, and lower ceiling level to allow for min @ 2050mm headroom in loft.
10. lintols to be taken from the catnic range and to have a min 150mm end bearing, and to be insulated to meet part L1/L2.
11. windows to be UPVC and to be double glazed, trickle vents to be provided to window heads equal to 8000mm squared. Laminated or toughened glass to be provided within 800mm of floor level for windows and 1500mm of floor level for doors and door side screens. Glazing to be K Glass with min 22mm double glazed units equal to min 1.4k W/M2 U Value.
12. rainwater goods to be 100mm half round guttering leading to 68mm dia rainwater downpipes. Adapt existing gutters to suit new, see plan for rwp positions.
13. drains to be as plan, laid to fall @ 1:40 and to connect to existing and to be UPVC, laid on 150mm pea gravel with min 150mm cover. All drains passing under proposed to be lintoled over and encased in 150mm concrete with joints left flexible.
14. all skirting and architraving to match existing, internal doors to be to clients choice, with doors to FD30 standard as noted on plan.
15. internal stud walls to be 75x50 unless otherwise stated with 12.5mm plasterboard and skim finish, insulate with 100mm rockwool

DRAWING TITLE

proposed two storey
side and rear,
single storey front
and rear extension
and loft conversion
at 16 Helmsley Rd

SCALE 1:1250 (R)
1:50 1:200
DATE JAN 25 (2022) A