


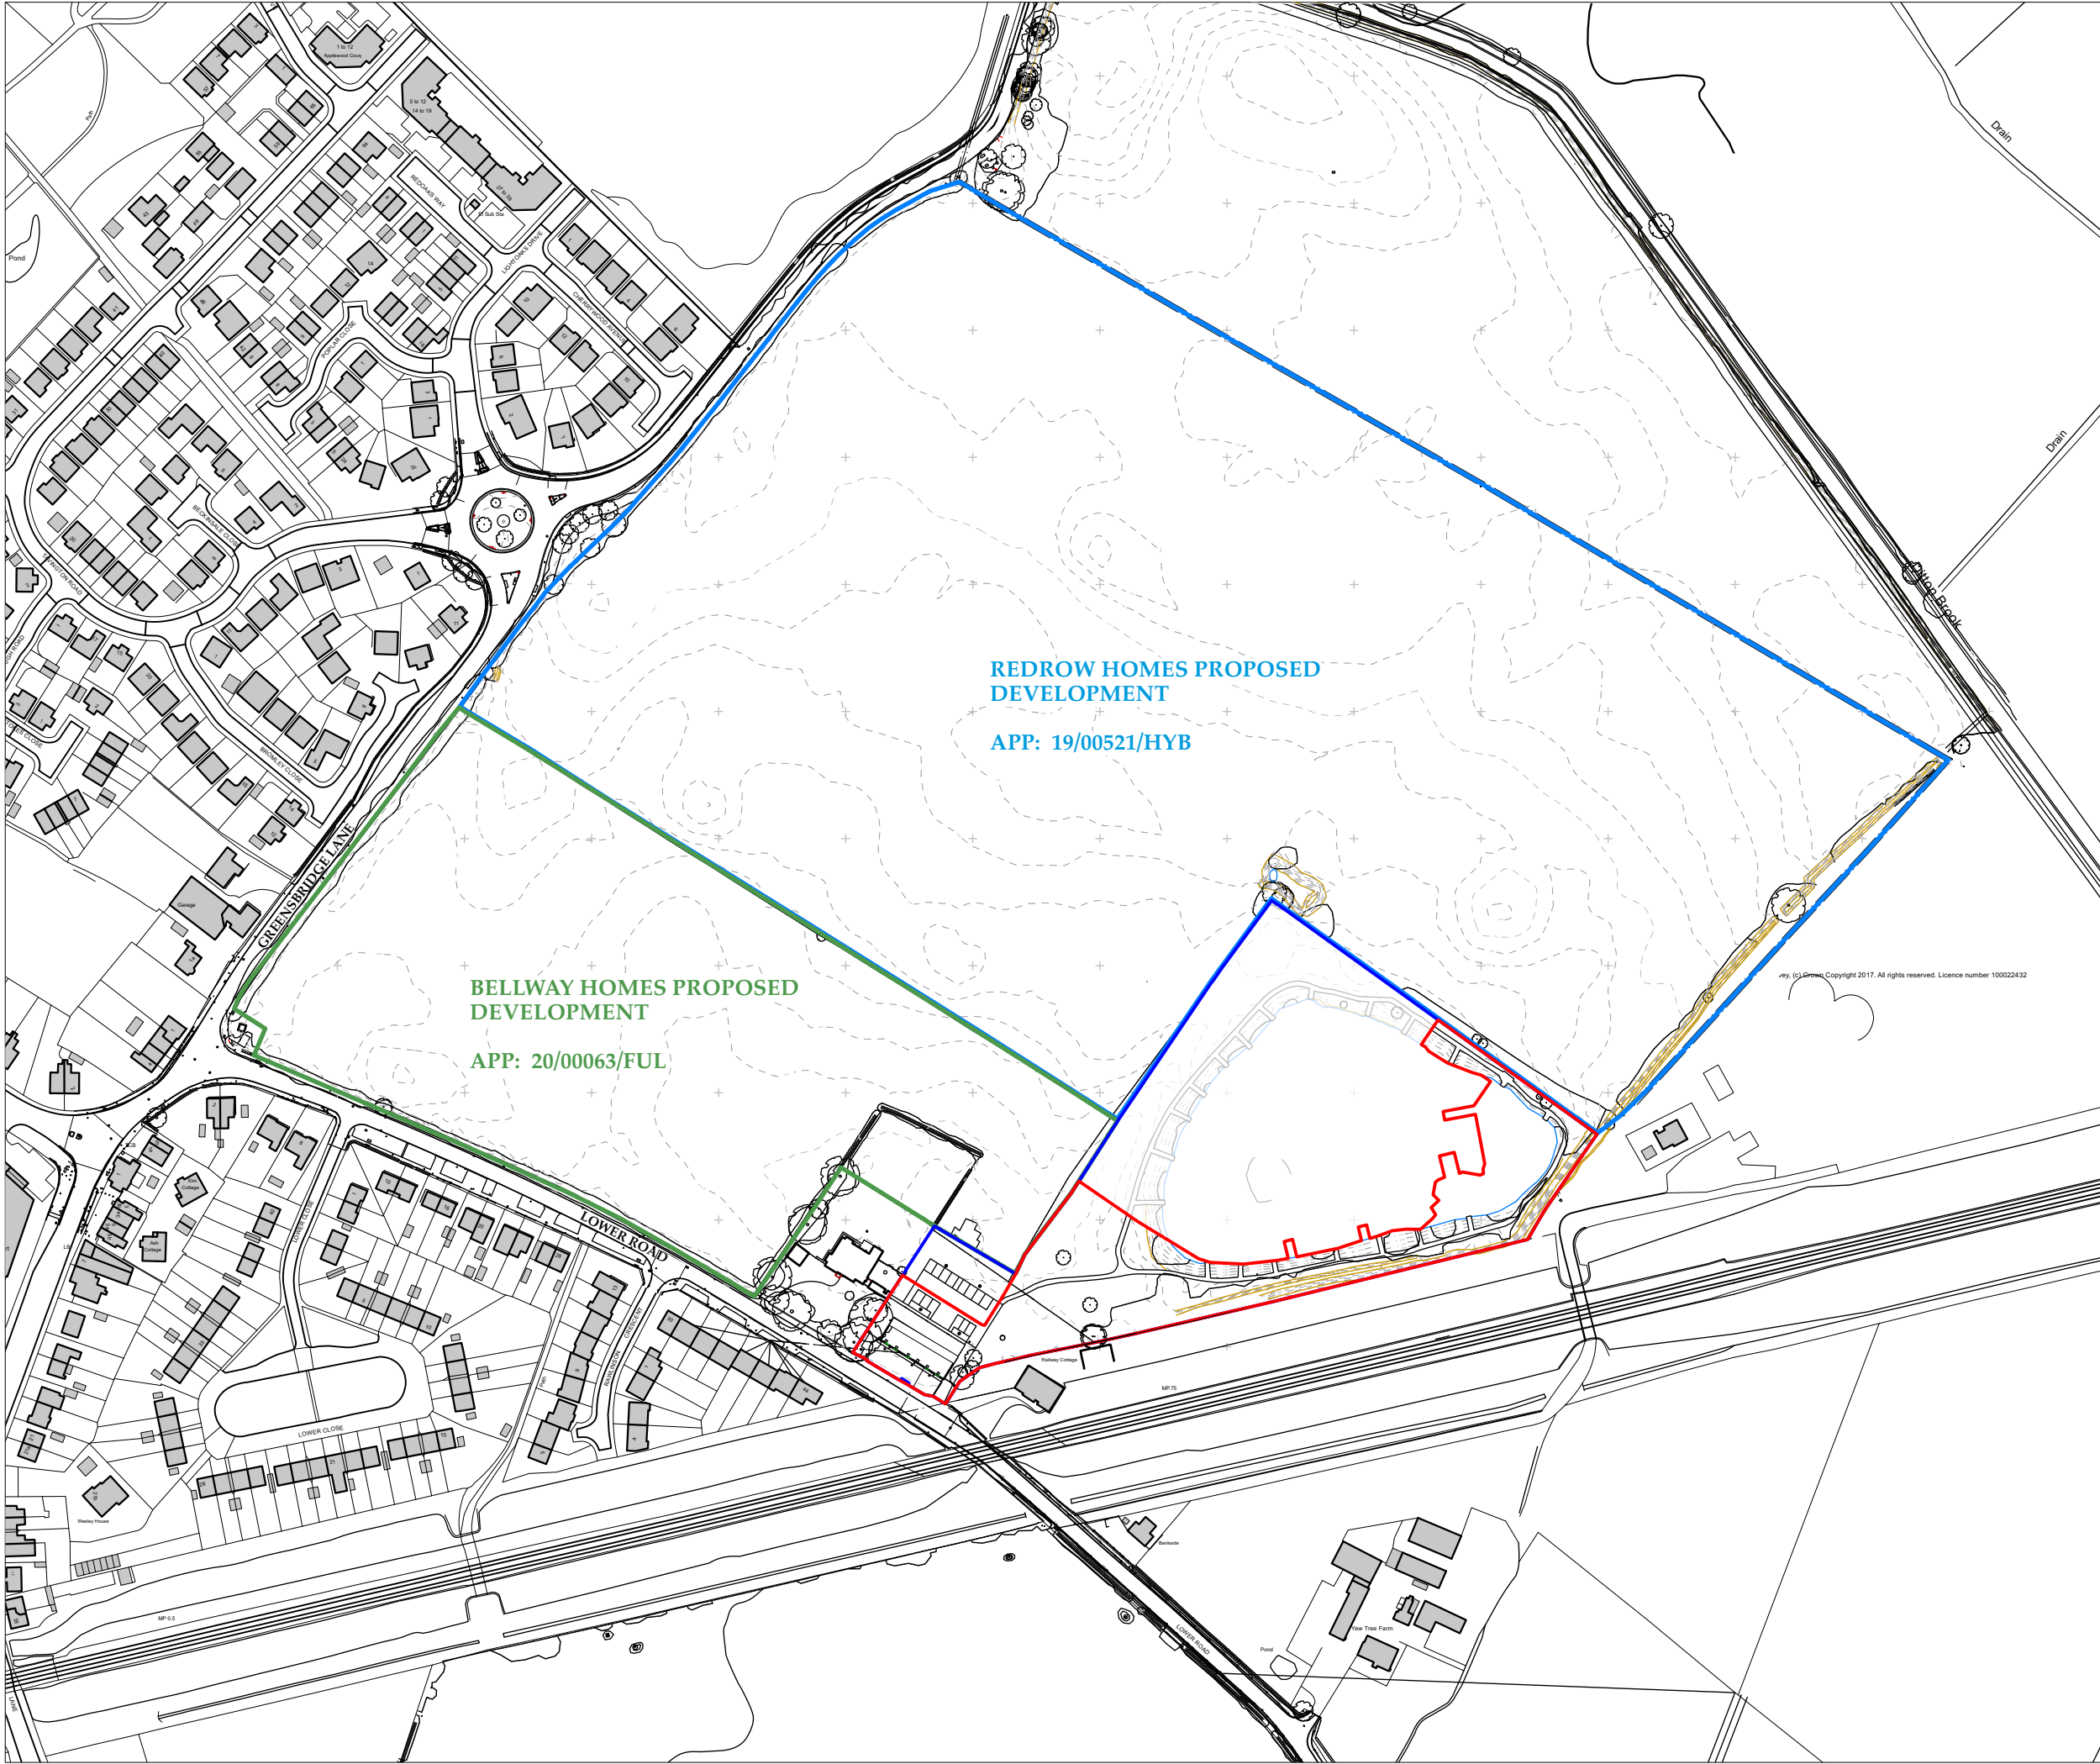

THE BARNs No.144

ARCHITECTURAL EMPORIUM Ltd  
EMAIL: mail@architectural-emporium.co.uk  
WEB: www.architectural-emporium.co.uk  
ADDRESS: 13 Hope St, Liverpool, L1 9BQ  
PHONE: +44 (0)151 363 0000

0 75 150  
Scale:

North Point -



Key:

- Application Site
- (Previously) Approved Application / Adjacent Land Owned by Client

Rev C: 30.11.23  
Appication Extents Amended

FOR: PLANNING  
CHECKED BY: AJ | DRAWN BY: MS  
SCALE: 1:2500  
PAPER SIZE: A3  
JOB: THE BARNs & No. 144

0.001\_Rev C  
FIRST ISSUE: 23.12.20  
SITE LOCATION PLAN\_01