



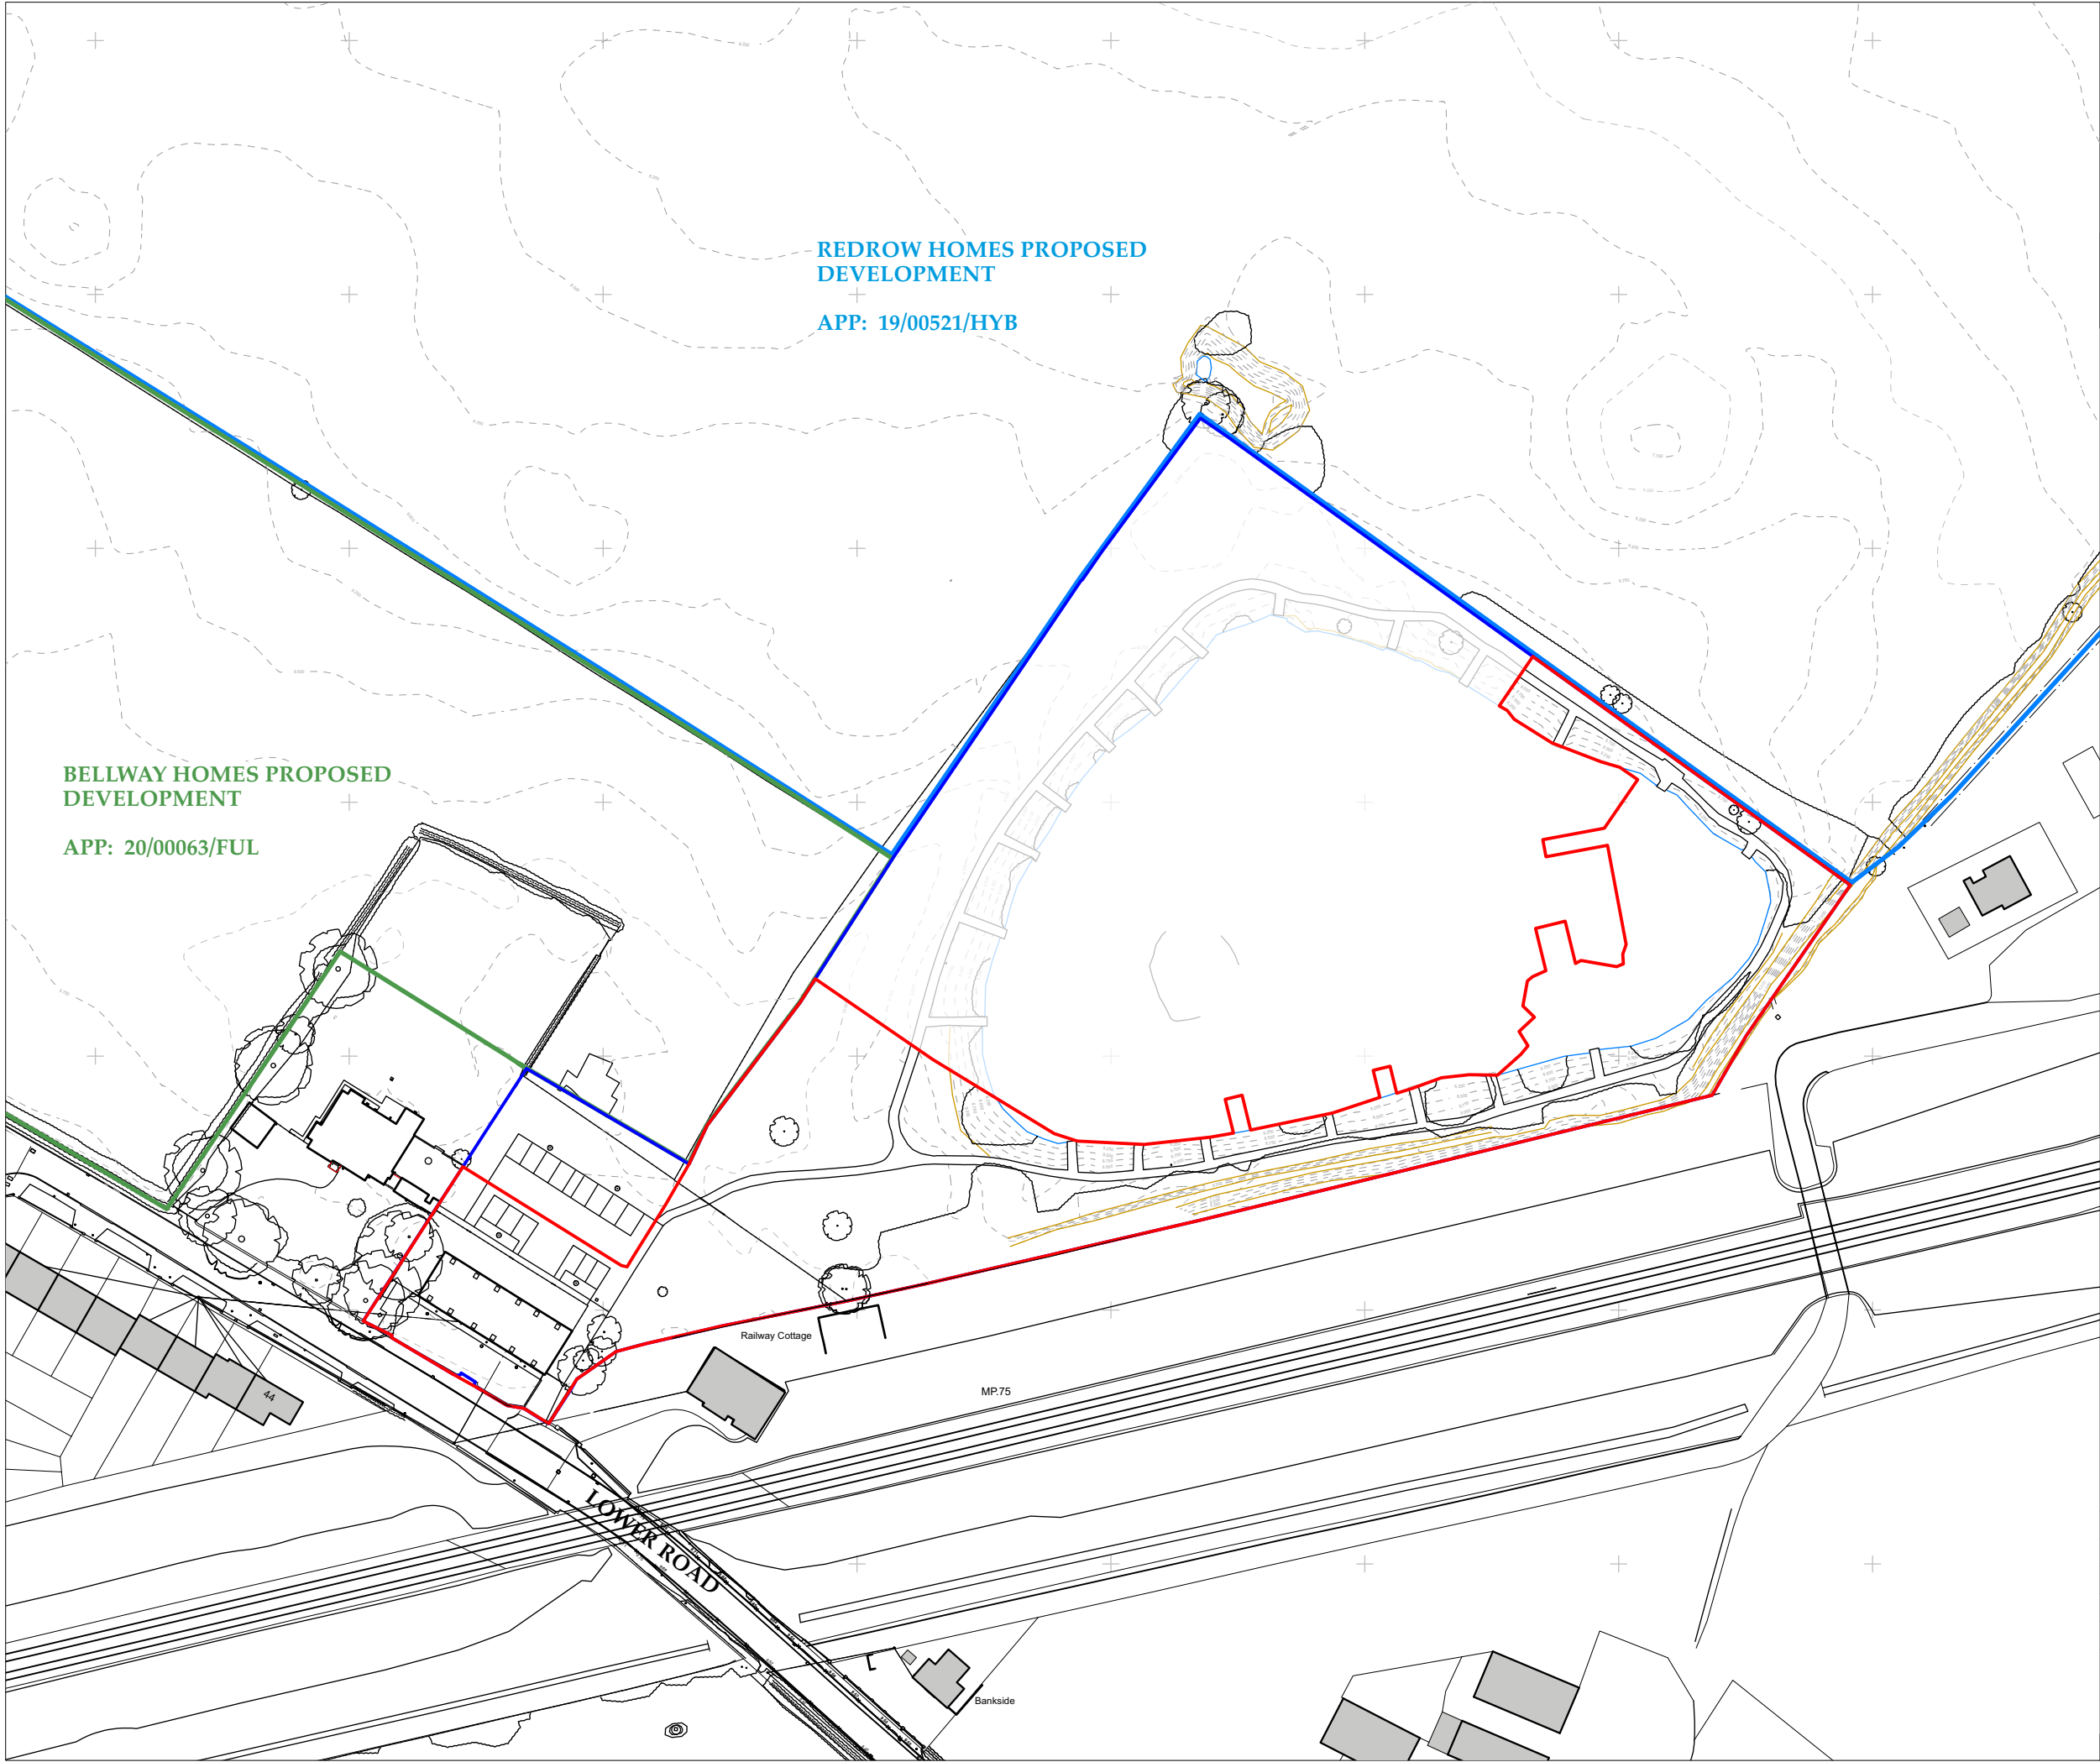

THE BARNs No.144

ARCHITECTURAL EMPORIUM Ltd
EMAIL: mail@architectural-emporium.co.uk
WEB: www.architectural-emporium.co.uk
ADDRESS: 13 Hope St, Liverpool, L1 9BQ
PHONE: +44 (0)151 363 0000

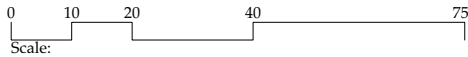

North Point -



Key:

- Application Site
- (Previously) Approved Application / Adjacent Land Owned by Client

Rev C: 30.11.23
Appication Extents Amended

FOR: PLANNING
CHECKED BY: AJ | DRAWN BY: MS
SCALE: 1:1250
PAPER SIZE: A3
JOB: THE BARNs & No. 144

0.002_Rev C
FIRST ISSUE: 23.12.20
SITE LOCATION PLAN_02