


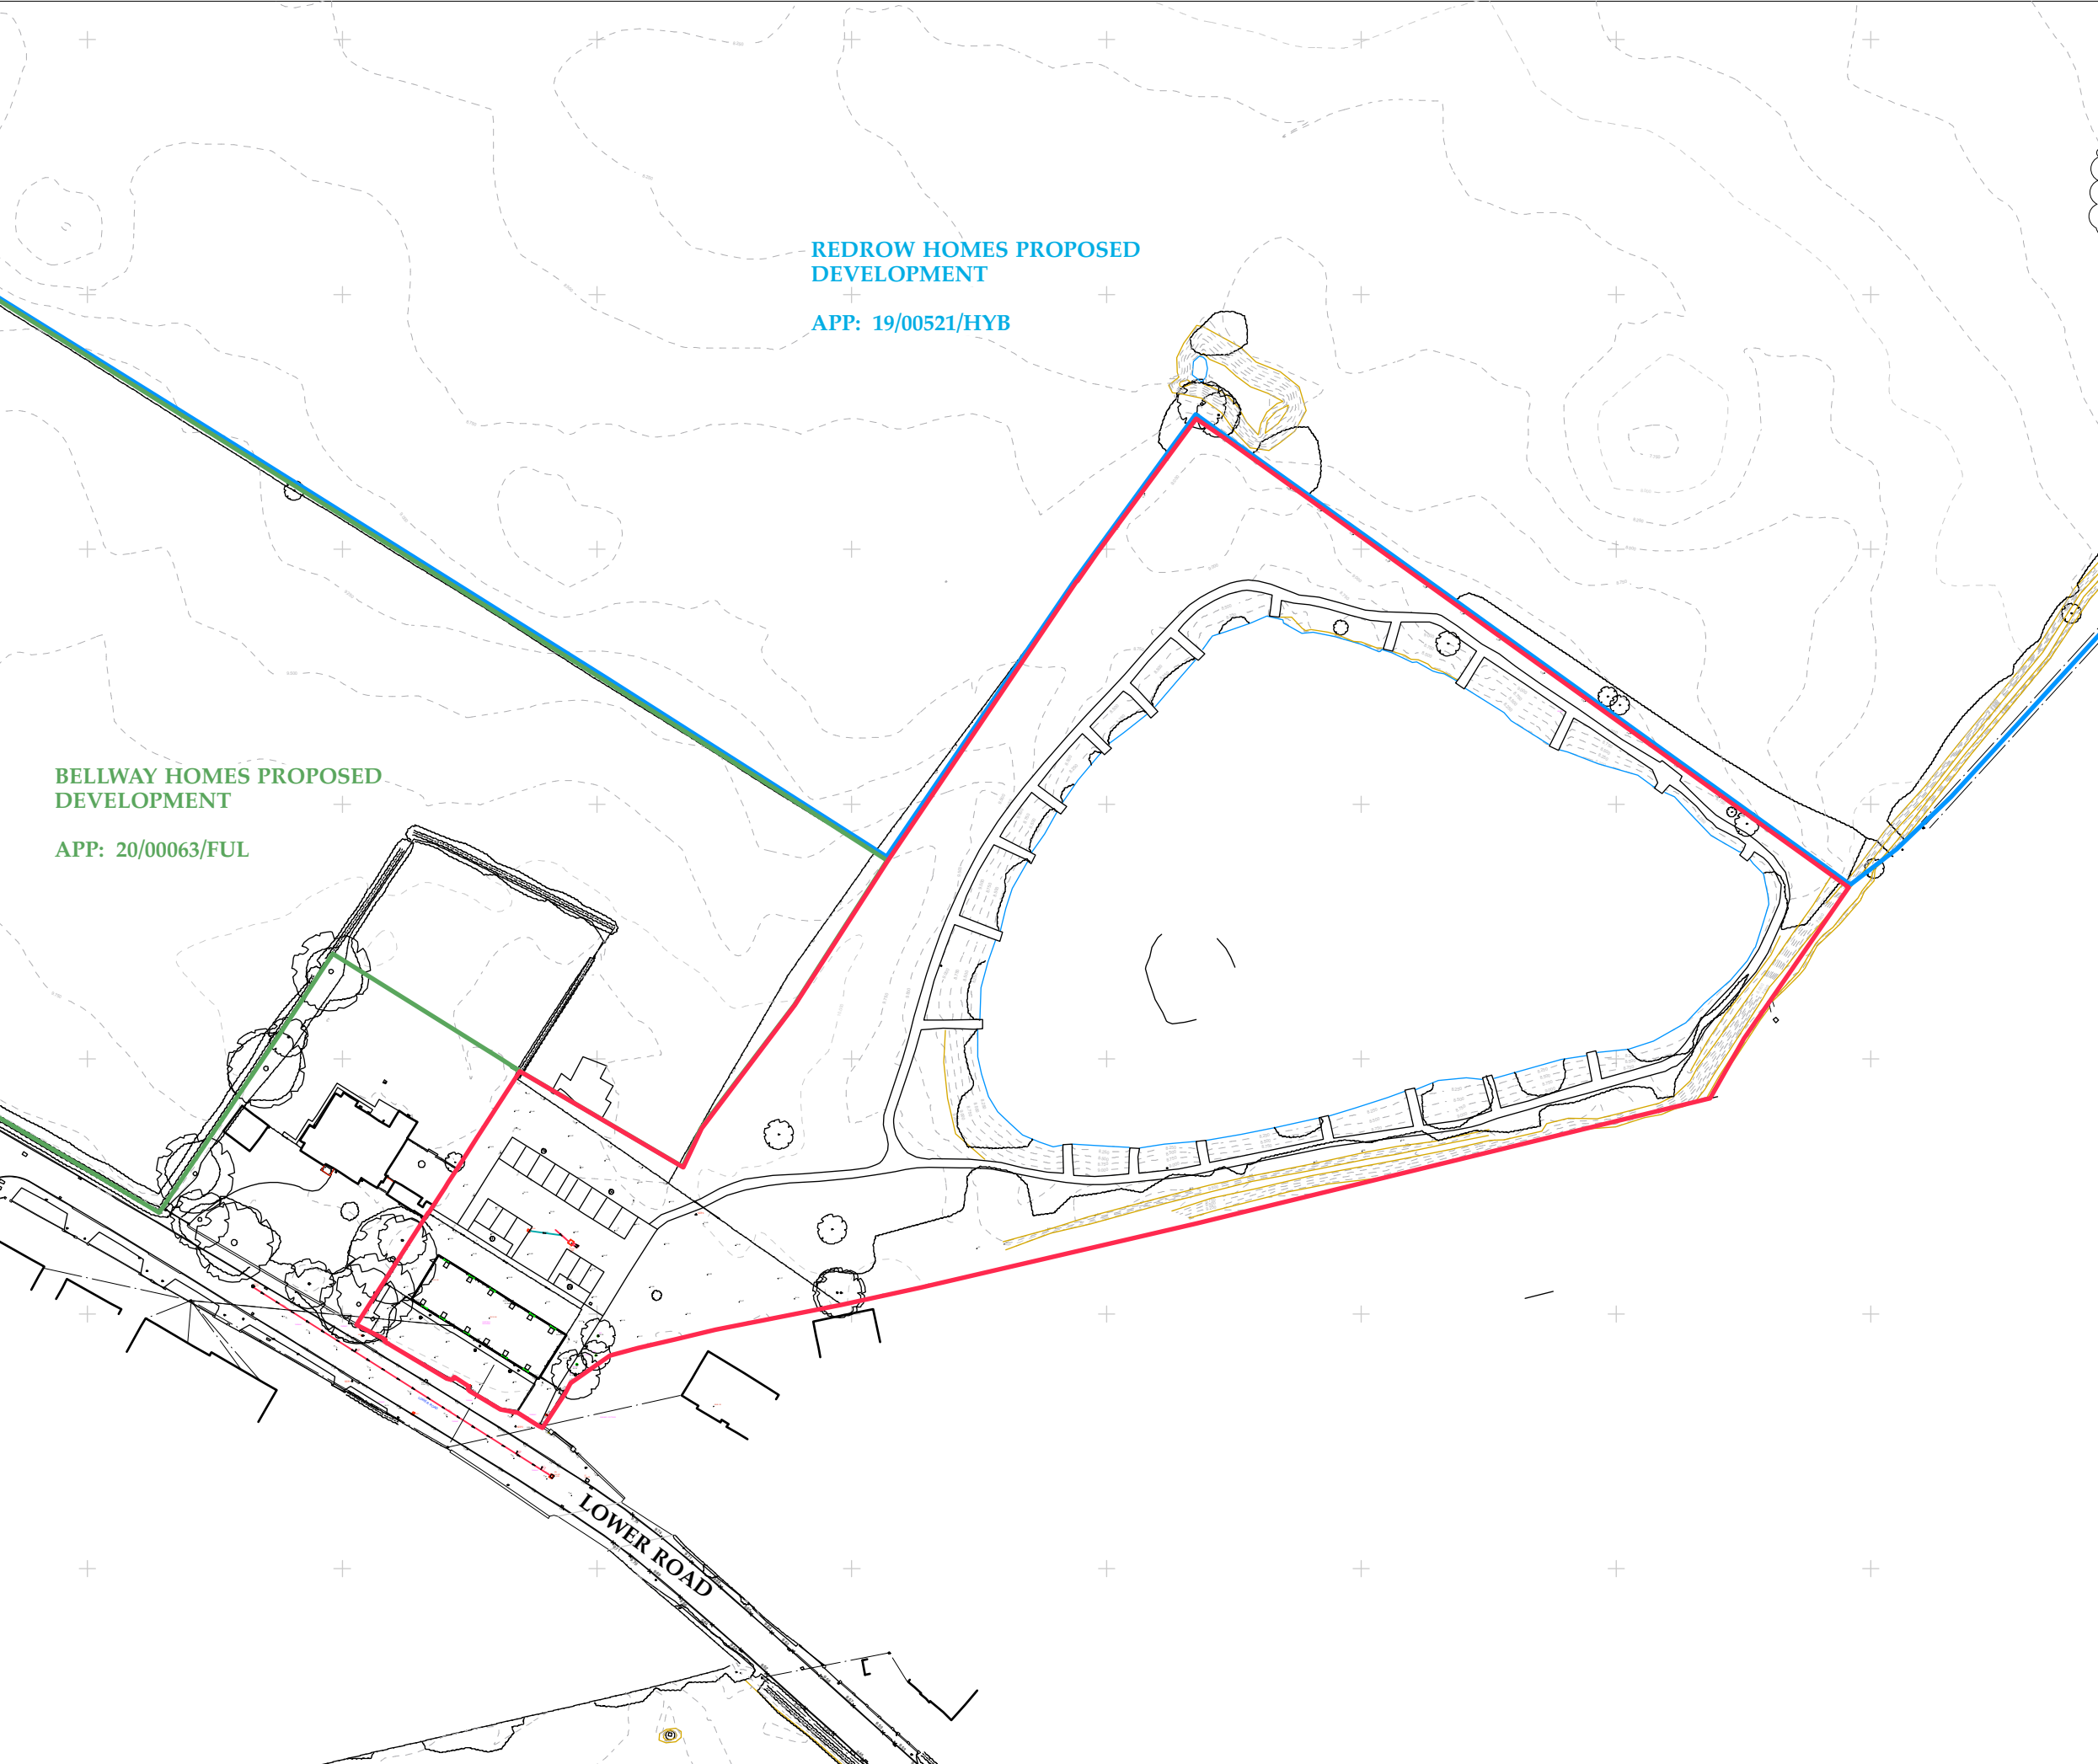

REDROW HOMES PROPOSED
DEVELOPMENT
APP: 19/00521/HYB


BELLWAY HOMES PROPOSED
DEVELOPMENT
APP: 20/00063/FUL

LOWER ROAD



THE BARNs No.144

ARCHITECTURAL EMPORIUM Ltd
EMAIL: mail@architectural-emporium.co.uk
WEB: www.architectural-emporium.co.uk
ADDRESS: 13 Hope St, Liverpool, L1 9BQ
PHONE: +44 (0)151 363 0000

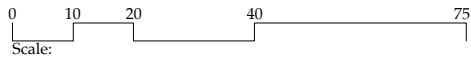

FOR: PLANNING
CHECKED BY: AJ | DRAWN BY: MS
SCALE: 1:1250
PAPER SIZE: A3
JOB: THE BARNs & No. 144

0.005_Rev _
FIRST ISSUE: 19.07.21
TOPOGRAPHICAL SURVEY