



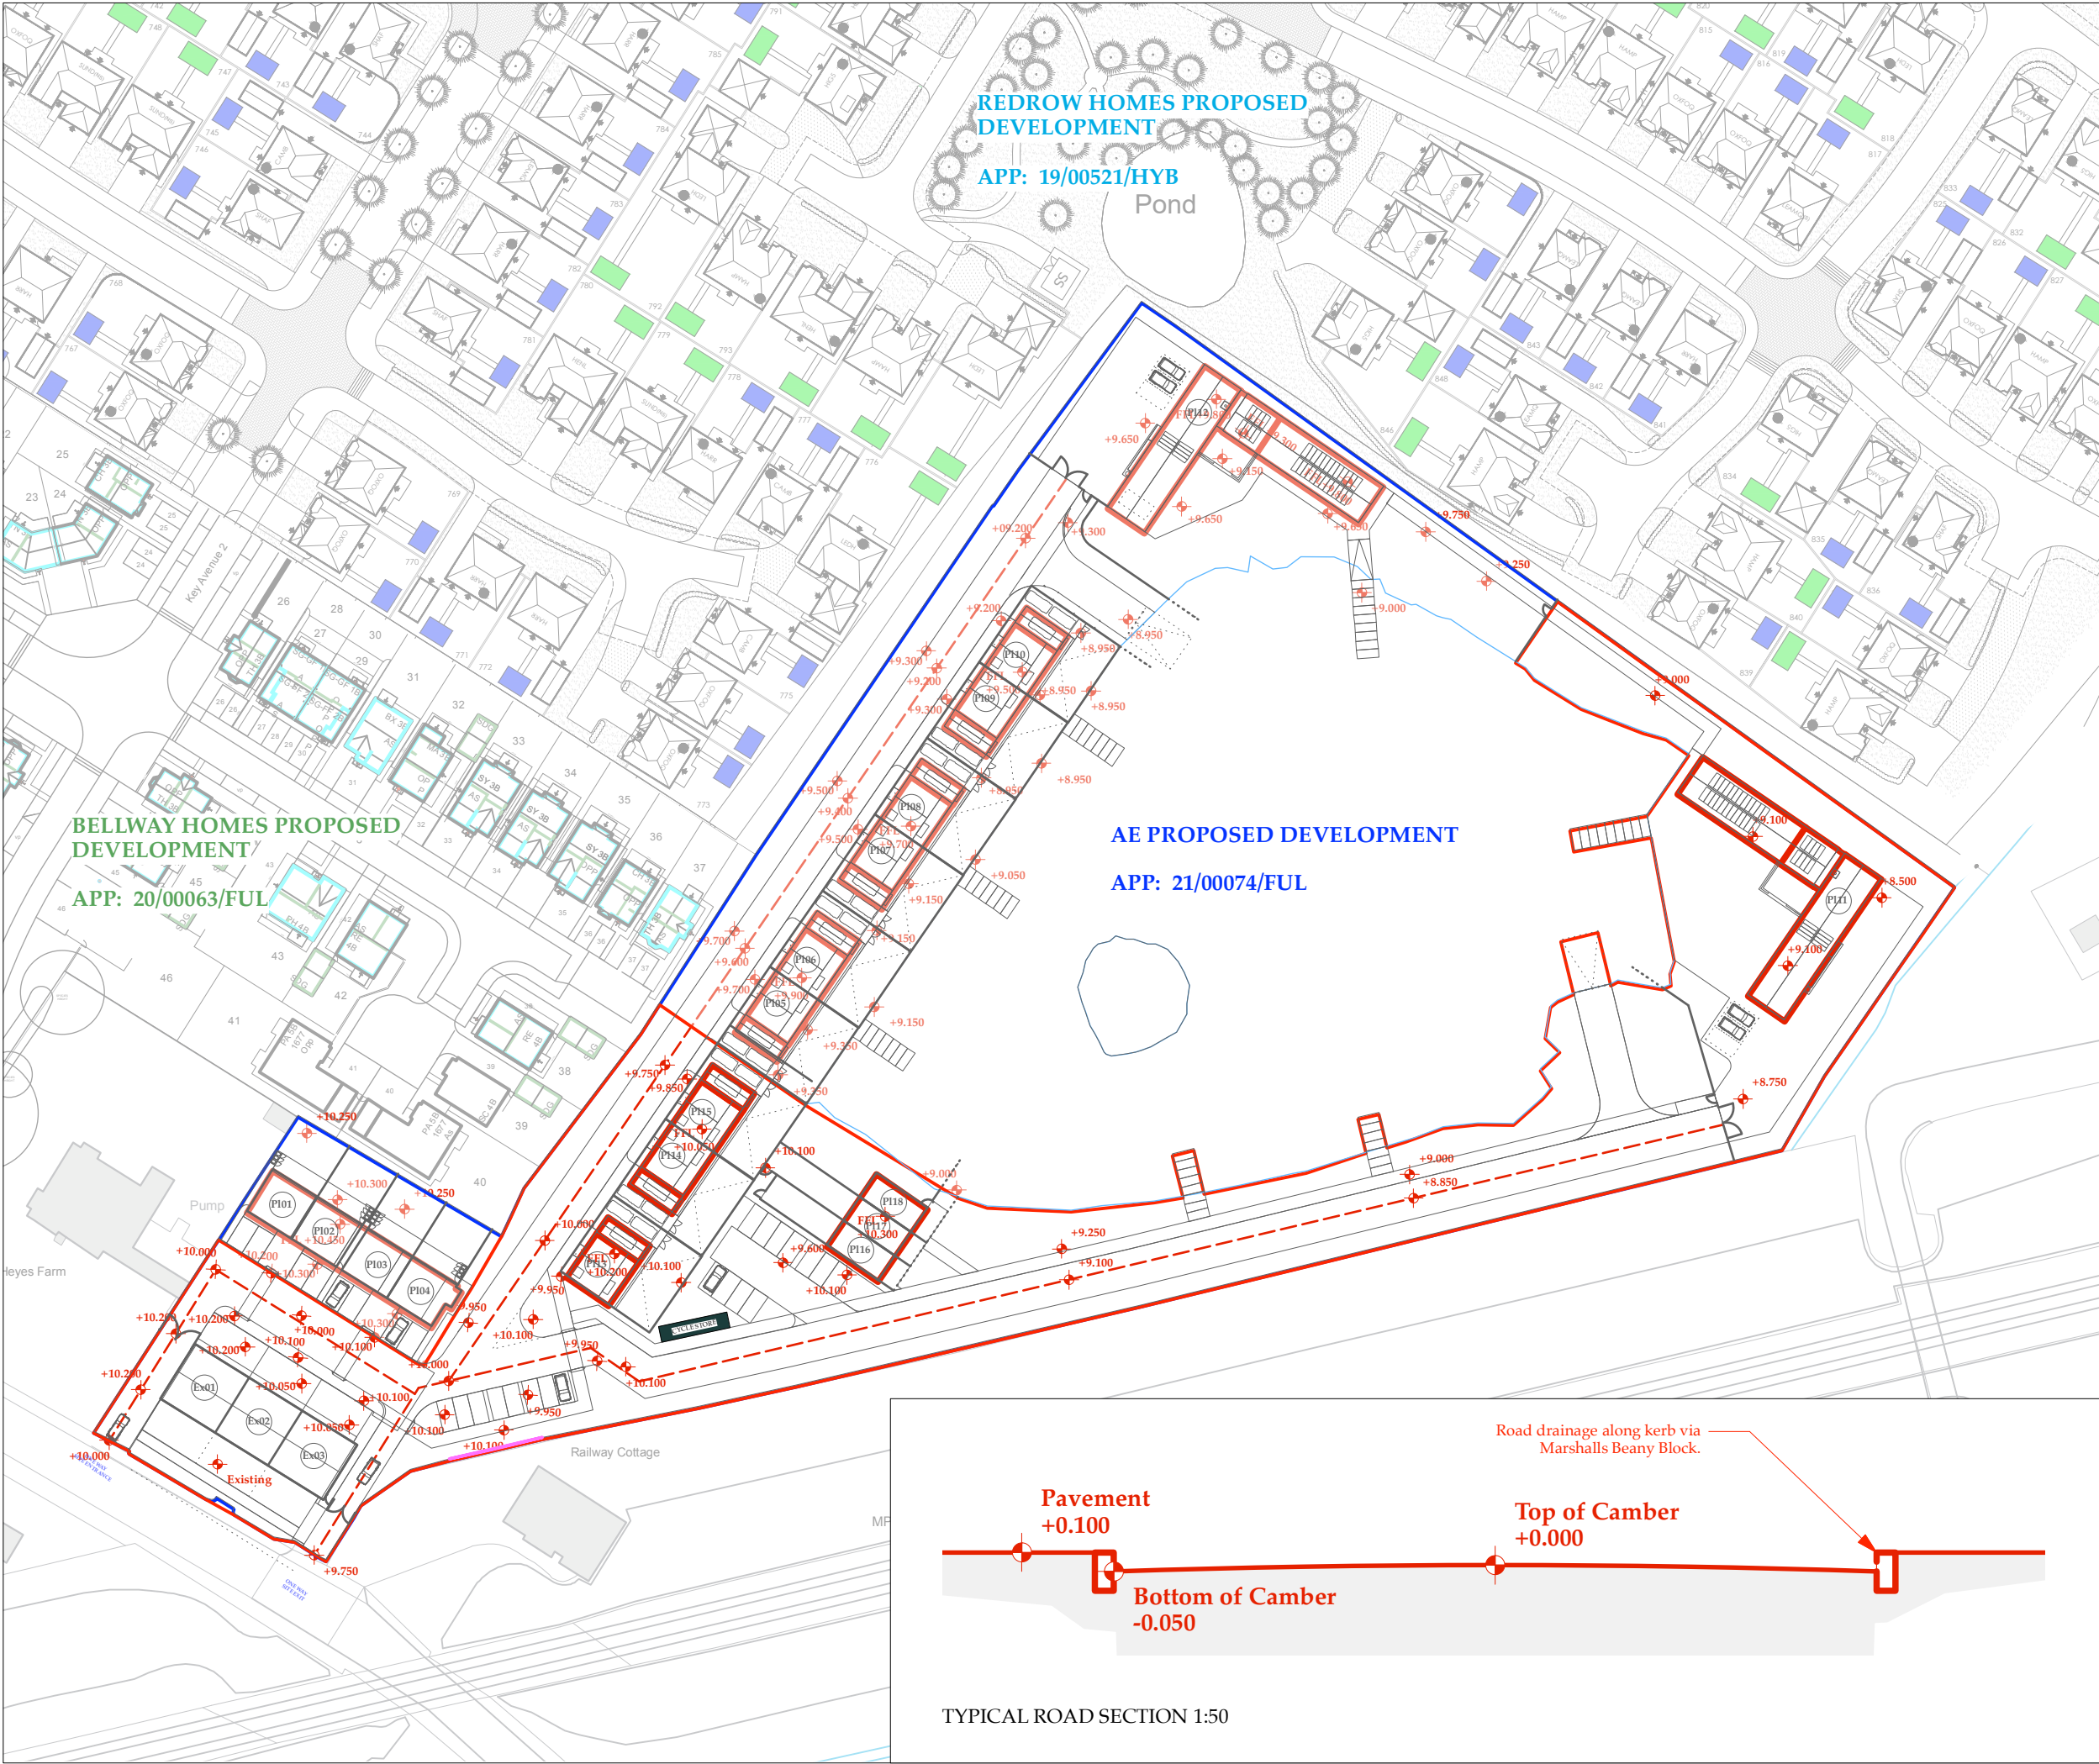

THE BARNs No.144

ARCHITECTURAL EMPORIUM Ltd
EMAIL: mail@architectural-emporium.co.uk
WEB: www.architectural-emporium.co.uk
ADDRESS: 13 Hope St, Liverpool, L1 9BQ
PHONE: ++44 (0)151 363 0000

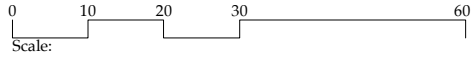

North Point -



Key:

- Application Site
- (Previously) Approved Application / Adjacent Land Owned by Client

Rev G: 02.02.24
Plot numbers updated

FOR: PLANNING
CHECKED BY: AJ | DRAWN BY: JB
SCALE: 1:1000
PAPER SIZE: A3
JOB: THE BARNs & No. 144

2.002_RevG
FIRST ISSUE: 25.08.23
PROPOSED SITE LEVEL PLAN