



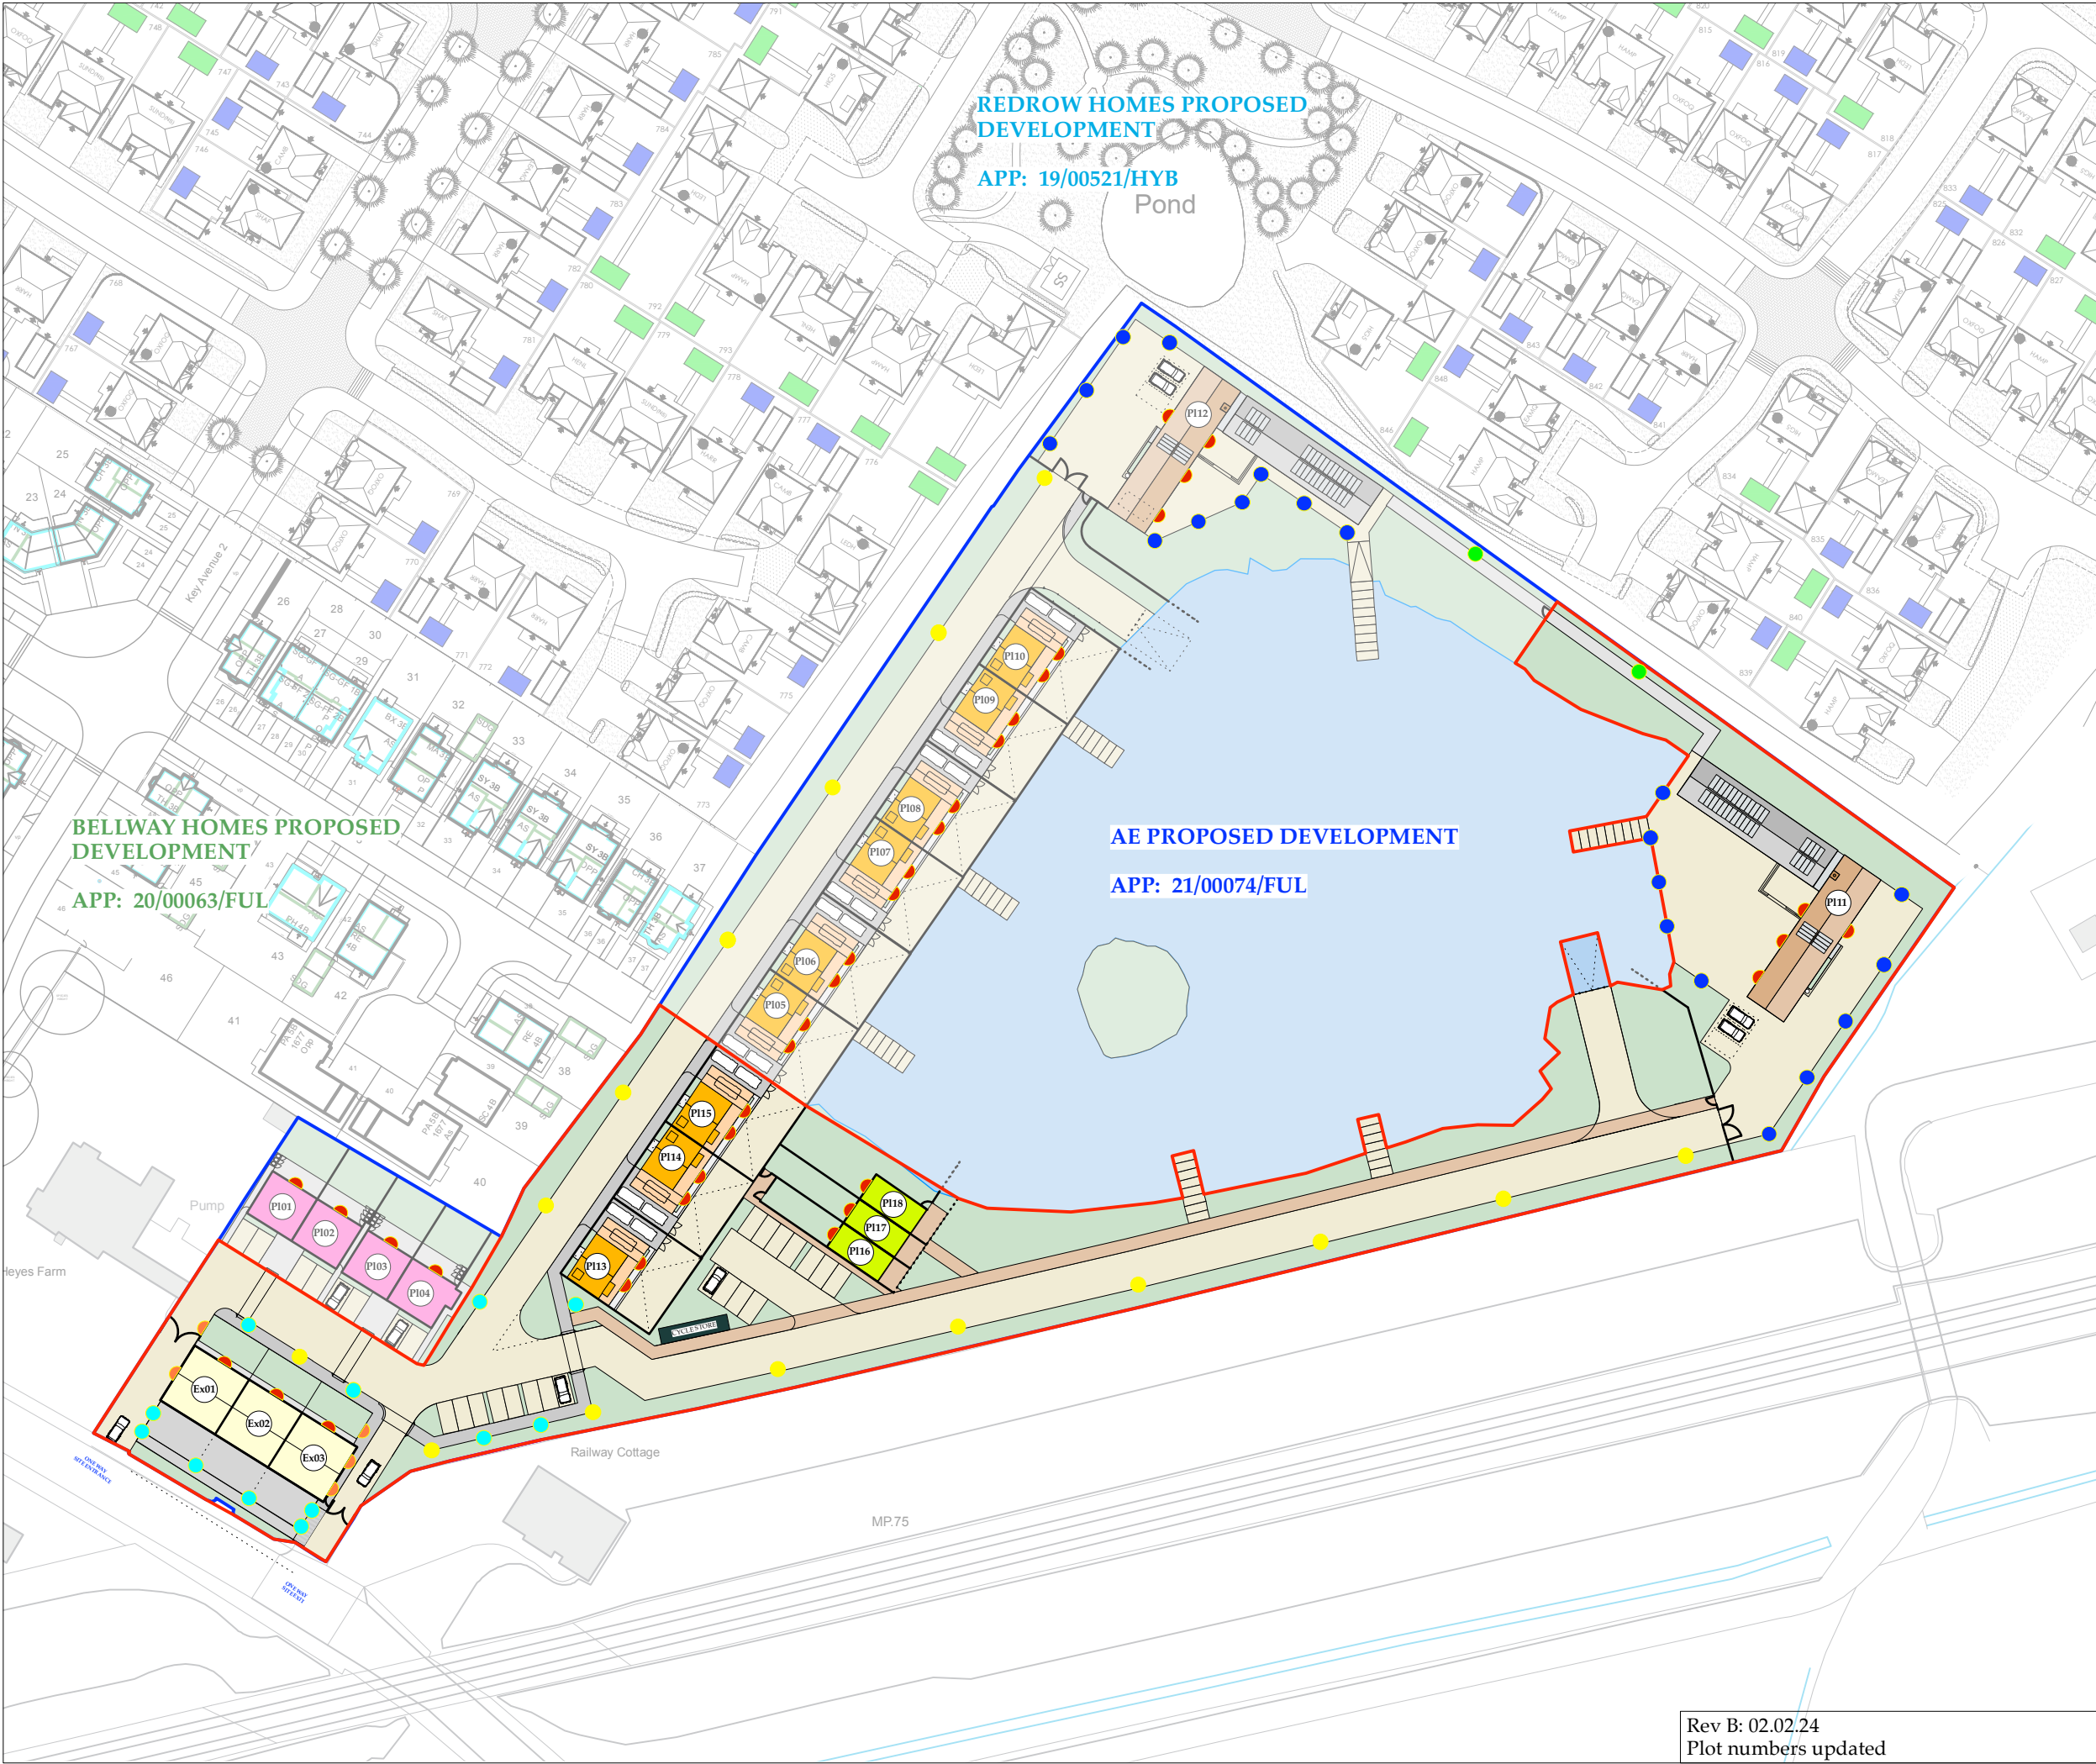

THE BARNs No.144

ARCHITECTURAL EMPORIUM Ltd
EMAIL: mail@architectural-emporium.co.uk
WEB: www.architectural-emporium.co.uk
ADDRESS: 13 Hope St, Liverpool, L1 9BQ
PHONE: +44 (0)151 363 0000

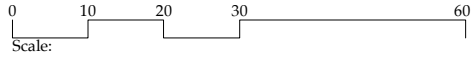

North Point -



Street lighting on Pole -
iGuzzini Street
pole-top 530x265mm
or Similar approved.



Illuminated Public
Bollard iGuzzini Way
bollard round or
similar approved.



Low Level Wall Light
(Public) iGuzzini
Walky rectangular
wall-mounted or
Similar approved.



Illuminated Bollard
(Private) iGuzzini
Walky rectangular
bollard 50x290x600 or
Similar approved.



Wall mounted security
light iGuzzini Walky
square recessed or
similar approved.



Illuminated Bollard
(Private) iGuzzini
iPoint bollard for
residential areas or
Similar approved.



FOR: PLANNING
CHECKED BY: AJ | DRAWN BY: JB
SCALE: 1:1000
PAPER SIZE: A3
JOB: THE BARNs & No. 144

2.004_RevB

FIRST ISSUE: 25.08.23

PROPOSED EXTERNAL LIGHTING

Rev B: 02.02.24
Plot numbers updated