



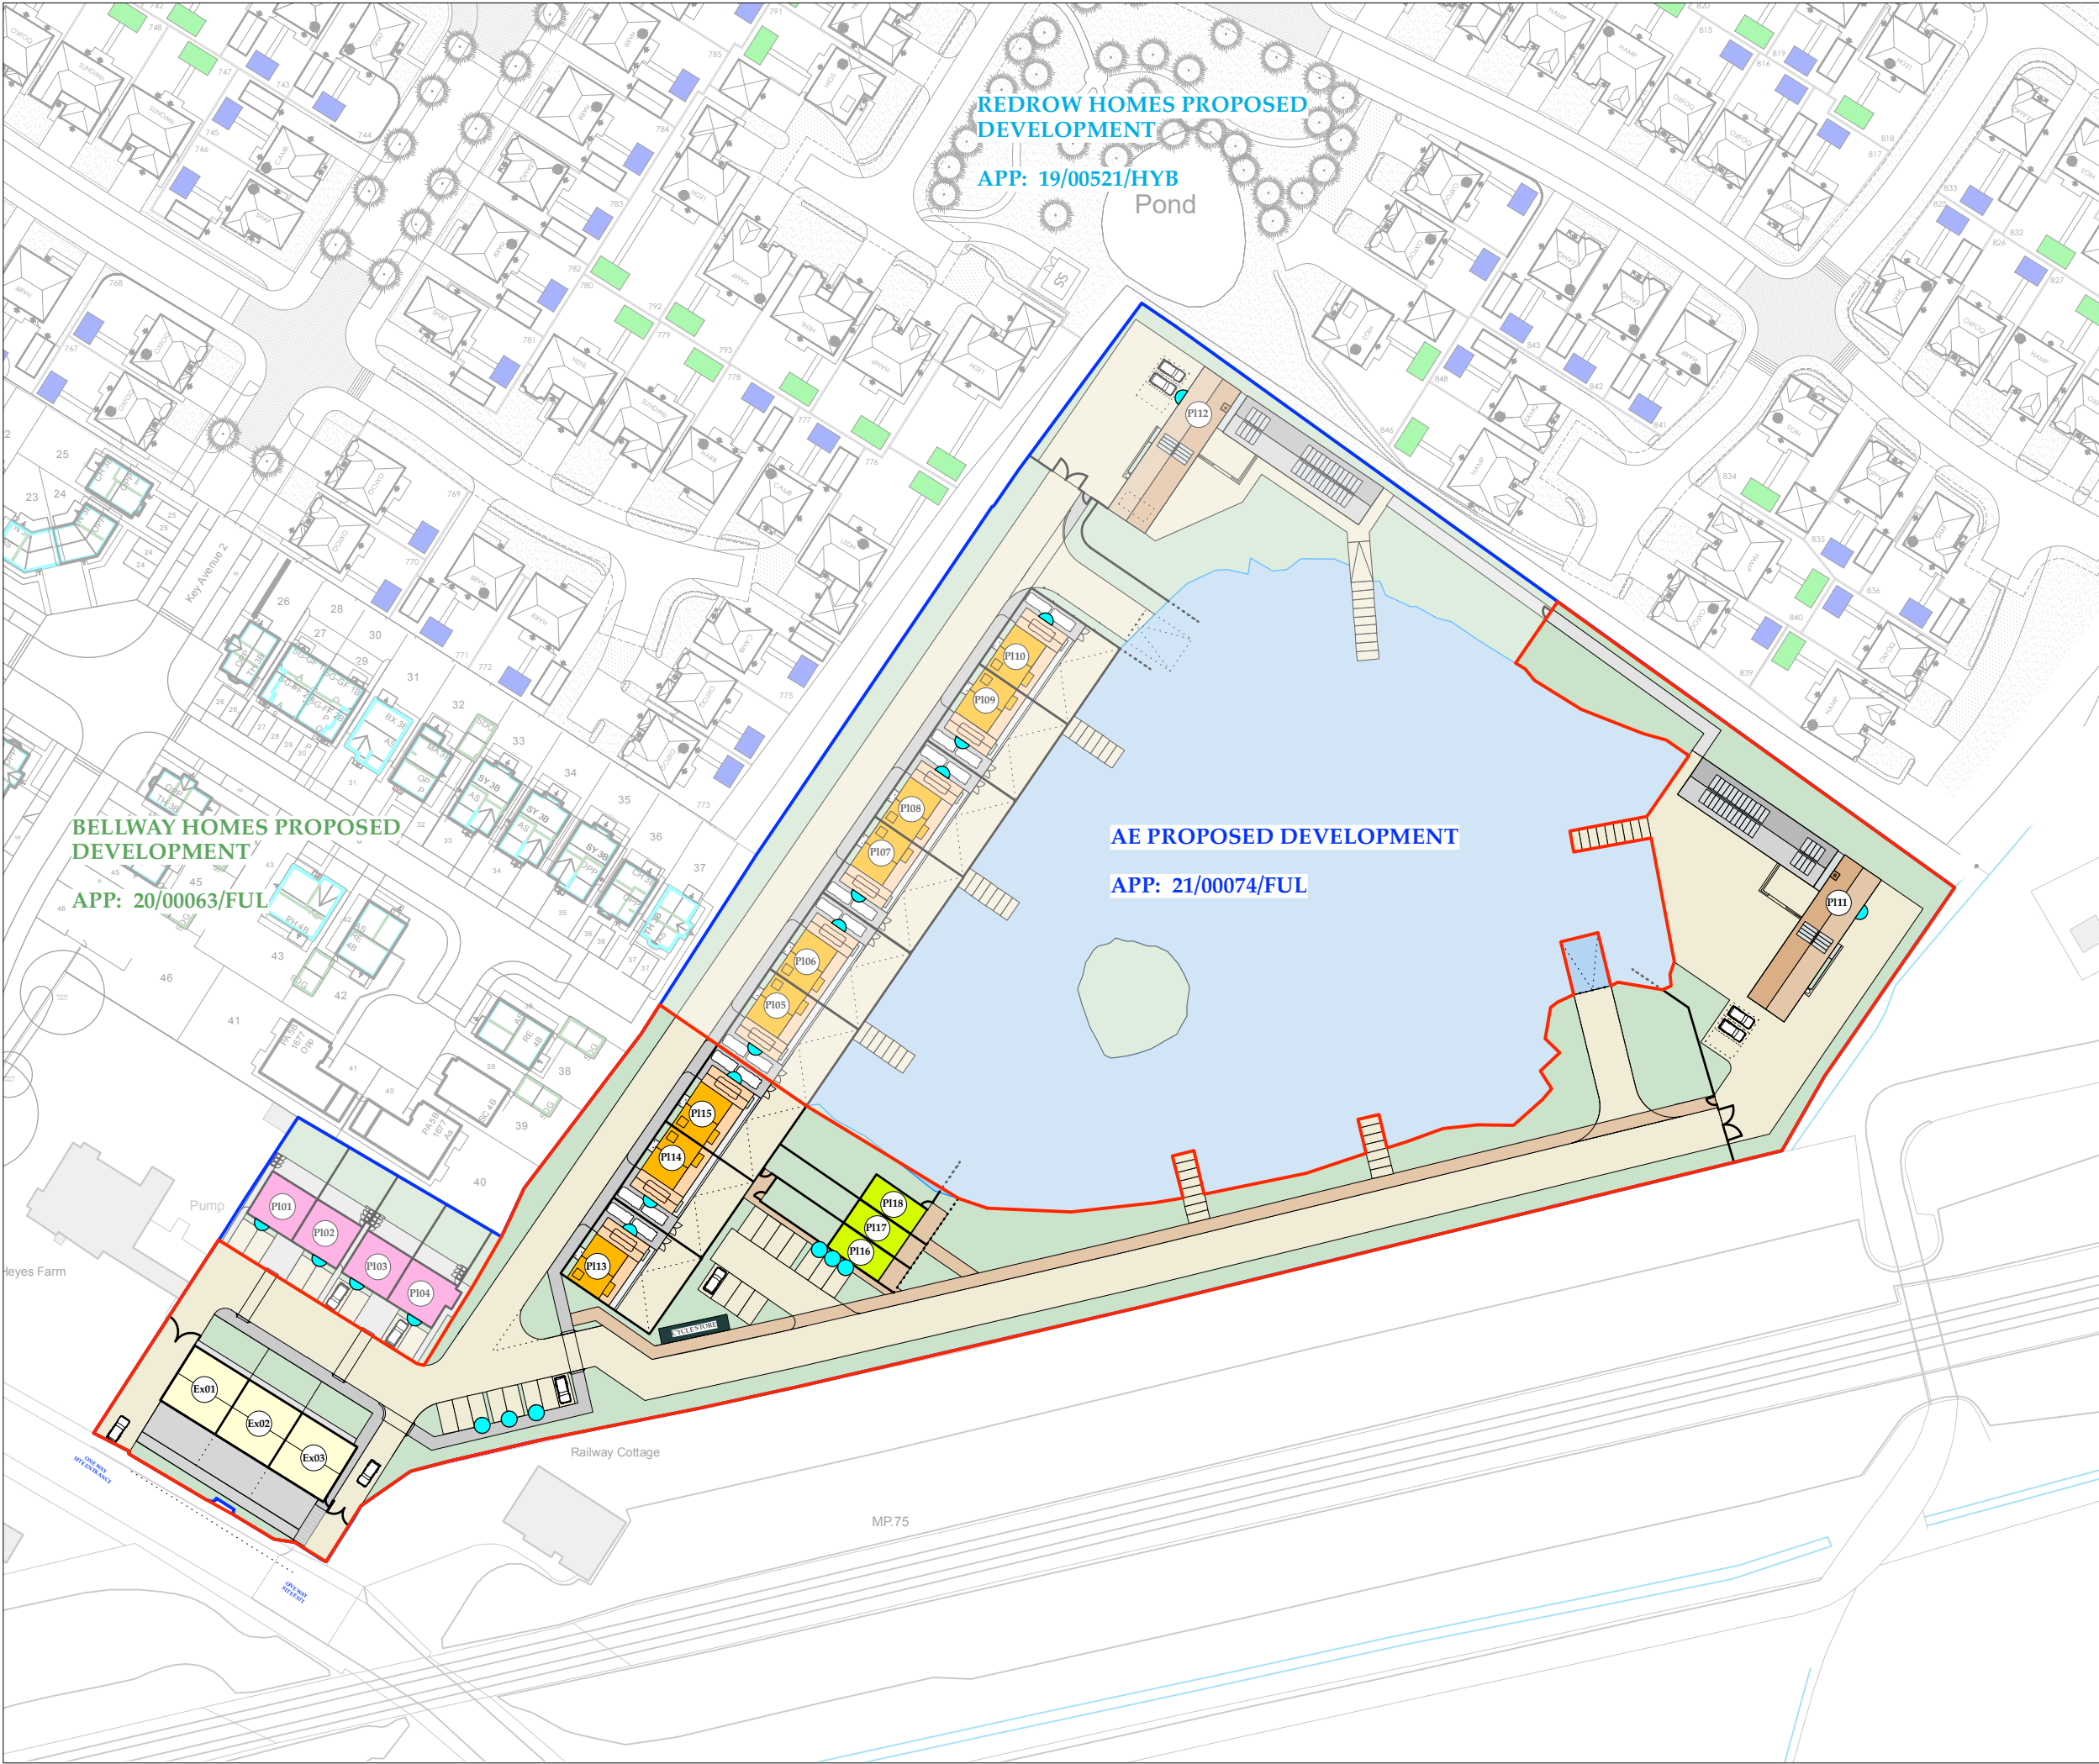

THE BARNs No.144


ARCHITECTURAL EMPORIUM Ltd
EMAIL: mail@architectural-emporium.co.uk
WEB: www.architectural-emporium.co.uk
ADDRESS: 13 Hope St, Liverpool, L1 9BQ
PHONE: +44 (0)151 363 0000

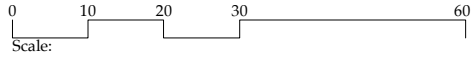

North Point -




Key:

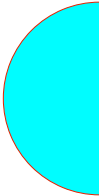

- Rolec :WallPod: EV ready charging point.
Product Code: EVWP0020
Colour: Terracotta.
Hieght: 1000mm above FFL

Note: Charing Point to be wired on its own circuit, direct to separete way in consumer unit, with additional internal isolation switch.

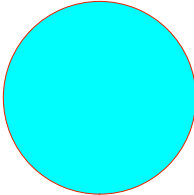

- Rolec :StreetServ: EV charging point.
Product Code: EVSS0030
Colour: Black.
Hieght: 1000mm above FFL

Note: Charing Point to be wired on its own circuit, direct to separete way in consumer unit with additional internal isolation switch.

Rev E: 02.02.24
Plot numbers updated

FOR: PLANNING
CHECKED BY: AJ | DRAWN BY: JB
SCALE: 1:1000
PAPER SIZE: A3
JOB: THE BARNs & No. 144

2.005_RevE
FIRST ISSUE: 25.08.23
PROPOSED EV'S CHARGING PLAN