
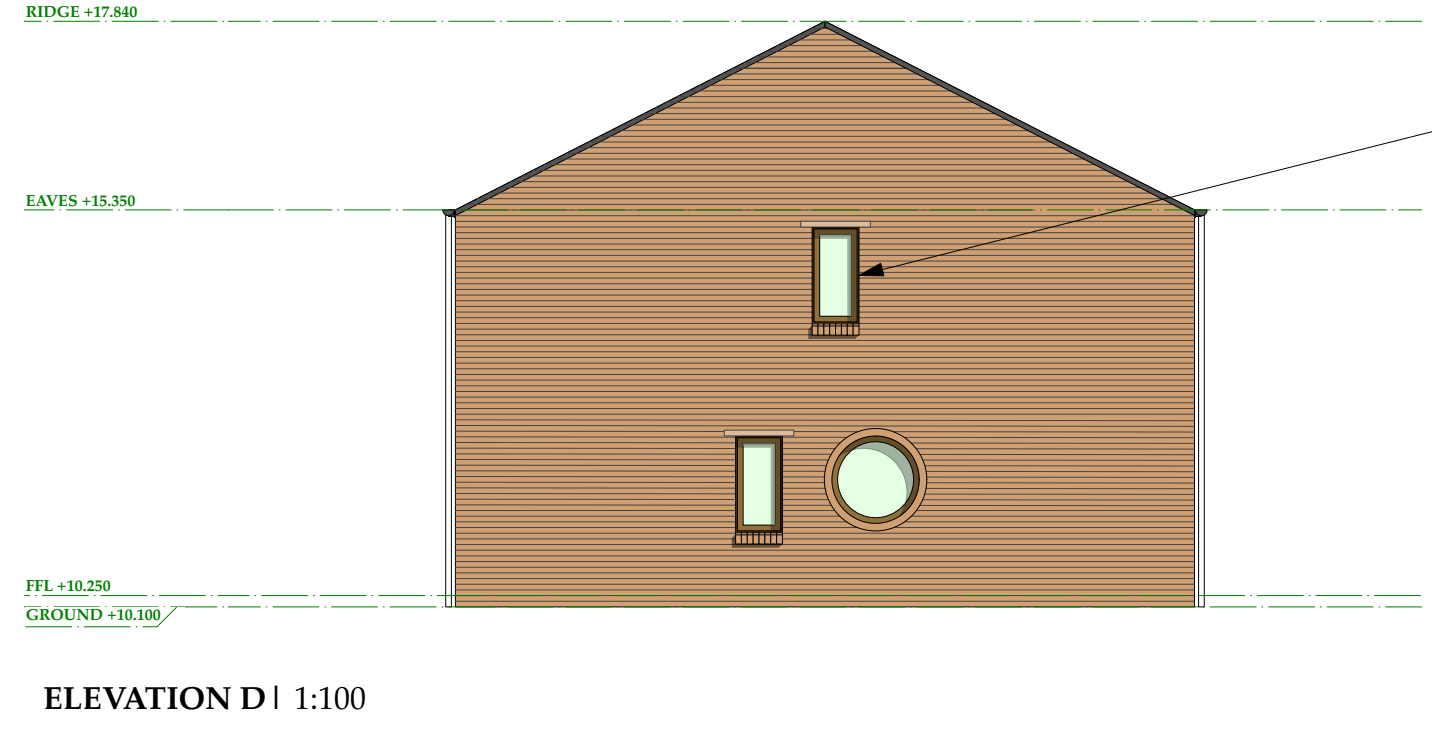


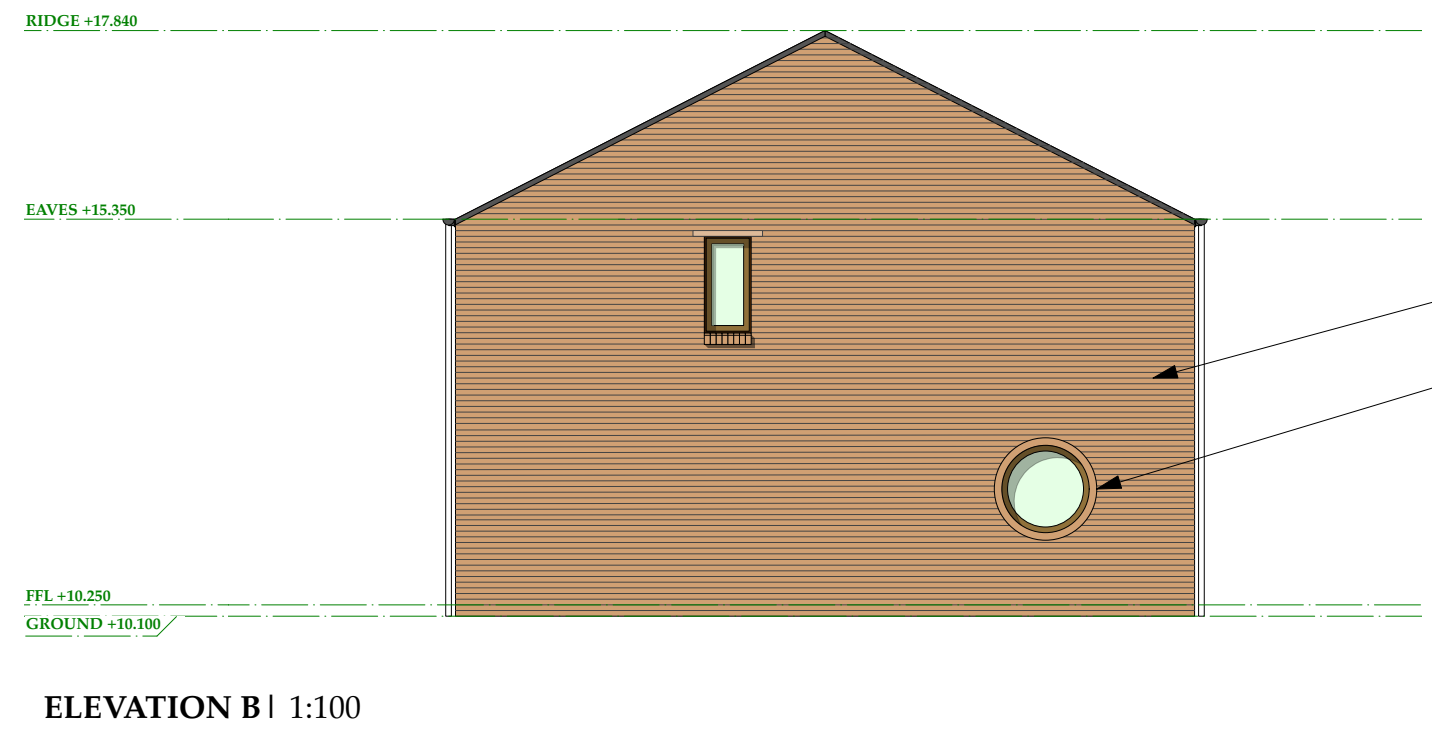

THE BARNs No. 144

ARCHITECTURAL EMPORIUM Ltd
EMAIL: mail@architectural-emporium.co.uk
WEB: www.architectural-emporium.co.uk
ADDRESS: 13 Hope St, Liverpool, L1 9BQ
PHONE: +44 (0)151 363 0000

0 1 2 4
Scale 1:50

0 1 2 4 8
Scale 1:100

- Flush vent tile terminating SVP / Bolier flies.
- Product to match rosemary style tiles adjacent - Manthorpe GTV PT Plain Roof Tile Vent or simialr approved.
- Solar panels to south facing roofs.
- Timber with natural stain screen combining garage / trellis and entrance door.
- Red Facing Brickwork.
- Feature Circular window to side of property. Brick header surround as indicated.

- Natural slate roof to houses.
- Black Zinc Guttering & downpipes.
- Feature Timber windows with feature brick cills and red concrete expressed lintels. Colour to match brickwork.
- Bespoke Steel Water butts for rainwater harvesting and garden use.
- Feature Timber French doors with glazed side panels to rear of houses.

- Feature Timber windows with feature brick cills and red concrete expressed lintels. Colour to match brickwork.

Rev A: 30.11.23
Application Extents Updated

FOR: PLANNING
CHECKED BY: AJ | DRAWN BY: MS
SCALE: 1:50/1:100
PAPER SIZE: A3
JOB: THE BARNs & No. 144

2.117_Rev A
FIRST ISSUE: 13.04.23
PROPOSED HOUSE TYPE 04