



SITE LOCATION
(Scale 1:50000)
Ordnance Survey map extract
based upon Landranger map series
with the permission of the controller of
Her Majesty's Stationery Office
Licence No. 100022432
Crown copyright.

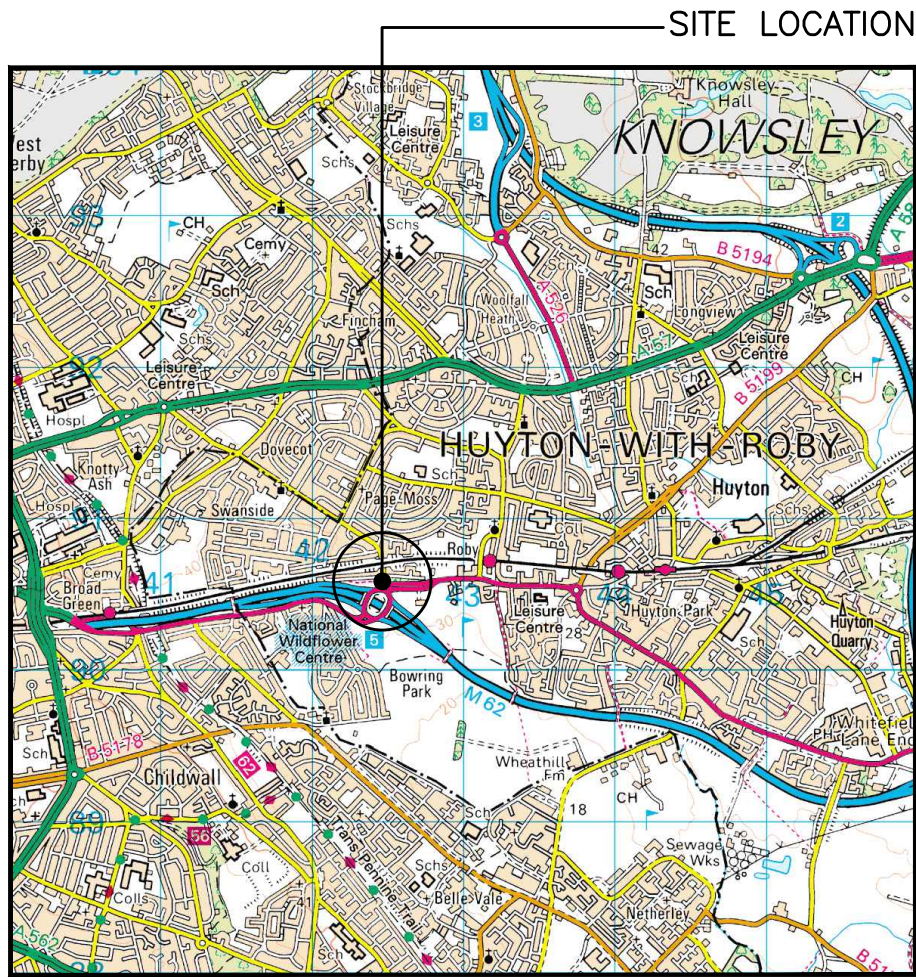


SITE PHOTOGRAPH

The drawings comply with TEF & Vodafone Non-Standard ICNIRP guidelines.
Designed in accordance with CORNERSTONE document: SDN0008

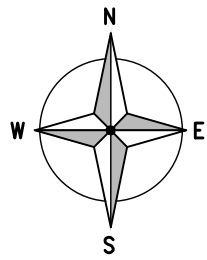


390600

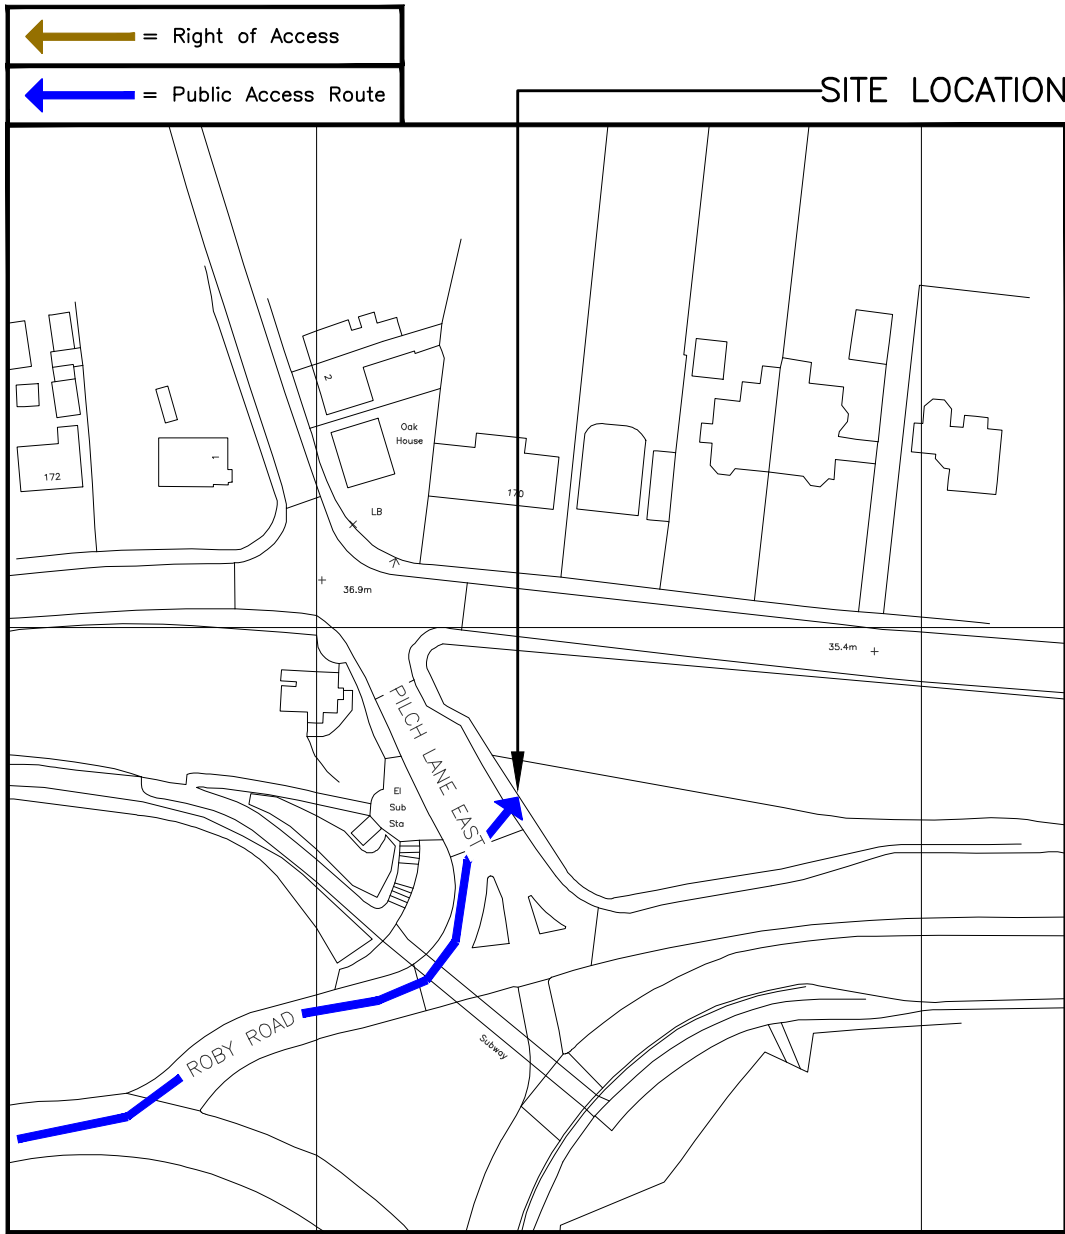

DETAILED SITE LOCATION

(Scale 1:1250)
Based upon Ordnance Survey map extract
with the permission of the Controller of
Her Majesty's Stationery Office.
Crown copyright.
Licence No. 100022432

ICNIRP COMPLIANCE NOTE:
TREE PRUNING IS REQUIRED FOR
OCCUPATIONAL ICNIRP COMPLIANCE
TO BE ACHIEVED. THIS DRAWING
WILL BE SUBMITTED FOR EMF
SELF-CERTIFICATION.

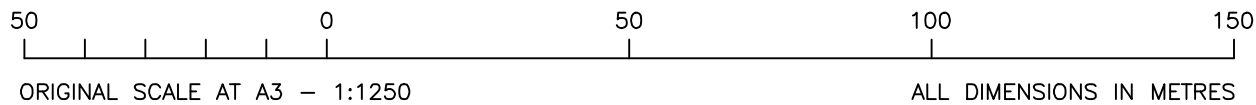

ALL DIMENSIONS ARE IN mm UNLESS NOTED OTHERWISE

N.G.R E: 342533 N: 390577

DIRECTIONS TO SITE:
AT JUNCTION 5 OF THE M62, TAKE THE A5080
EXIT TO KNOTTY ASH/HUYTON, AT THE
ROUNDBABOUT TAKE THE 3RD EXIT ONTO ROBY
RD/A5080, TURN LEFT ONTO PILCH LANE
EAST, SITE IS ON THE RIGHT HAND SIDE IN
THE GRASS VERGE

NOTES:

A	Issued for Approval	TCL	BH	23.07.21
REV	MODIFICATION	BY	CH	DATE



BEACON 3 WEST UNILATERAL

Cell Name		Opt.
PILCH LANE EAST SW		C
Cell ID No		
CORNERSTONE	TEF	VF
302888_00	088820	N/A

Site Address / Contact Details

PILCH LANE EAST
ROBY
HUYTON
LIVERPOOL
L36 4HY

Drawing Title:
SITE LOCATION MAPS

Purpose of issue: **PLANNING** Dwg Rev:

Drawing Number: 100 A

Surveyed By: TCL Original Sheet Size: A3 Pack Issue:

Drawn: TCL Date: 23.07.21 Checked: BH Date: 23.07.21 C