



17 Knowsley Park Lane

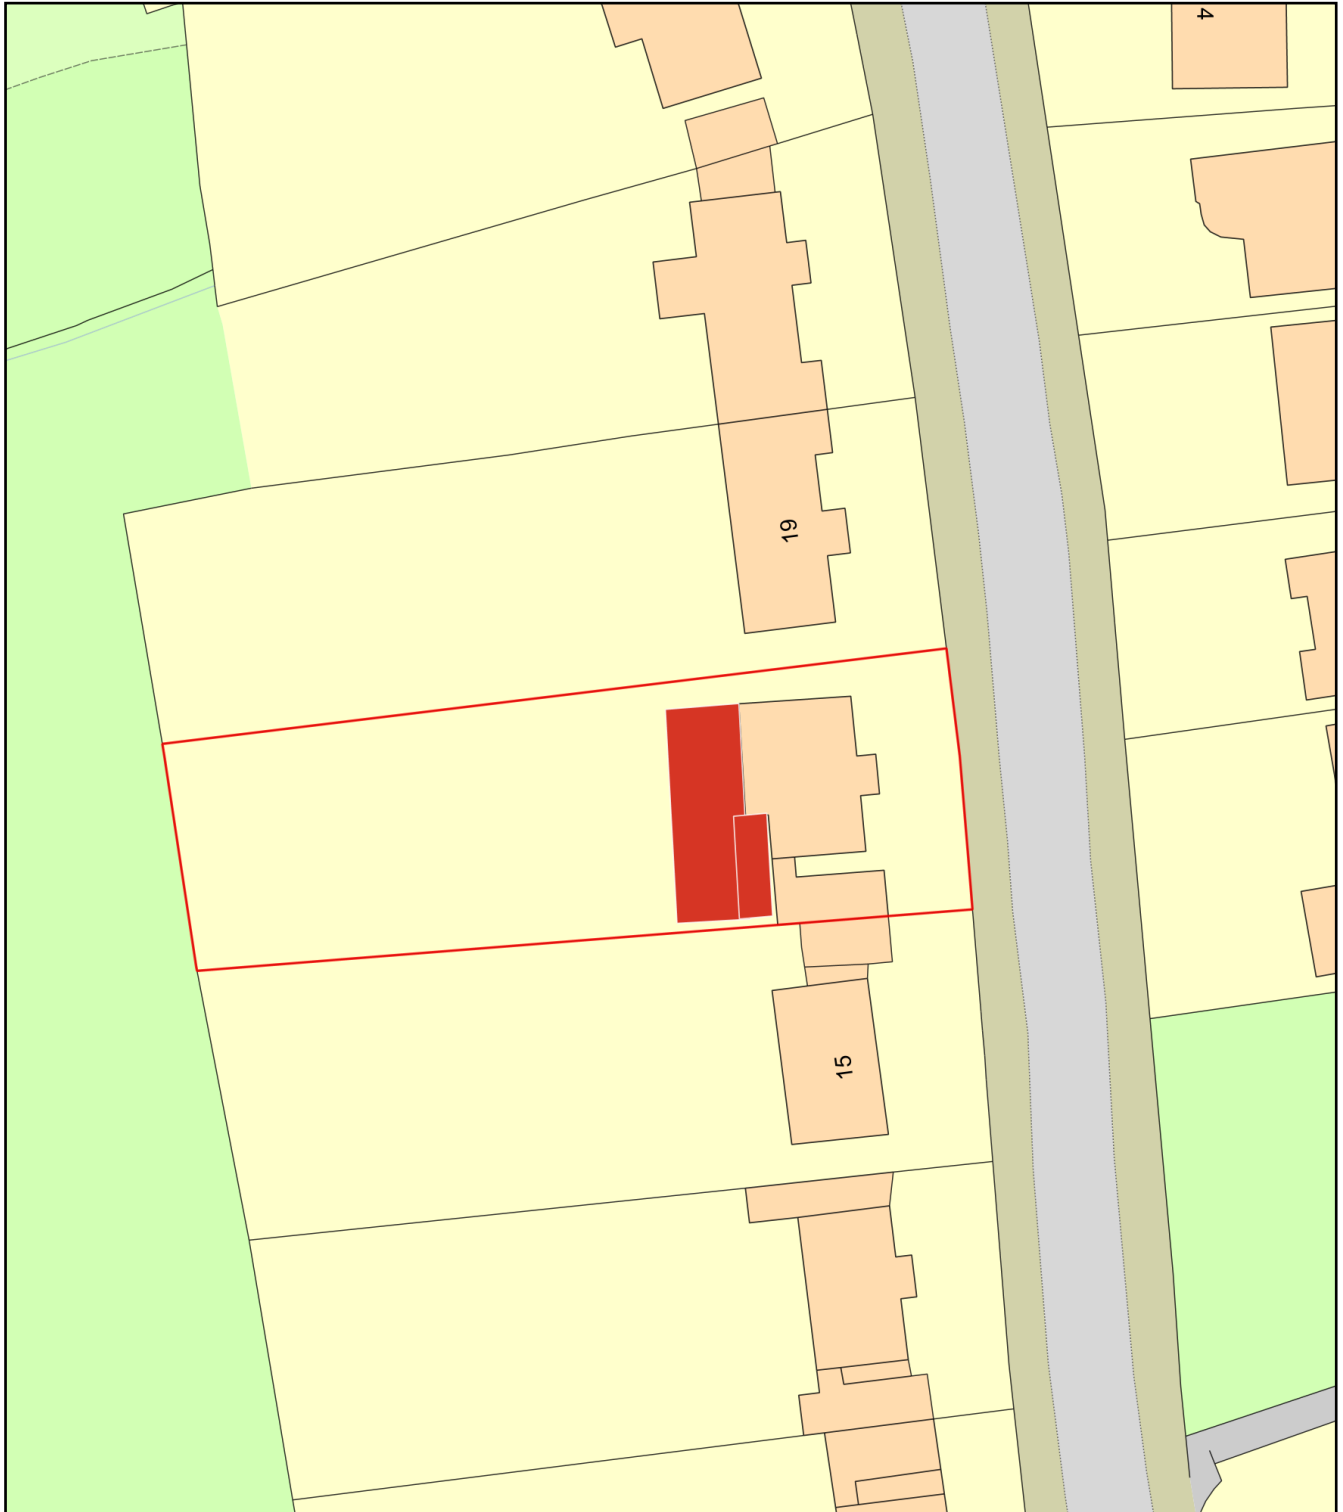

0 20
Metres

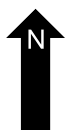

Plan Produced for: David Gough

Date Produced: 21 Feb 2022

Plan Reference Number: TQRQM22052115941045

Scale: 1:500 @ A4