



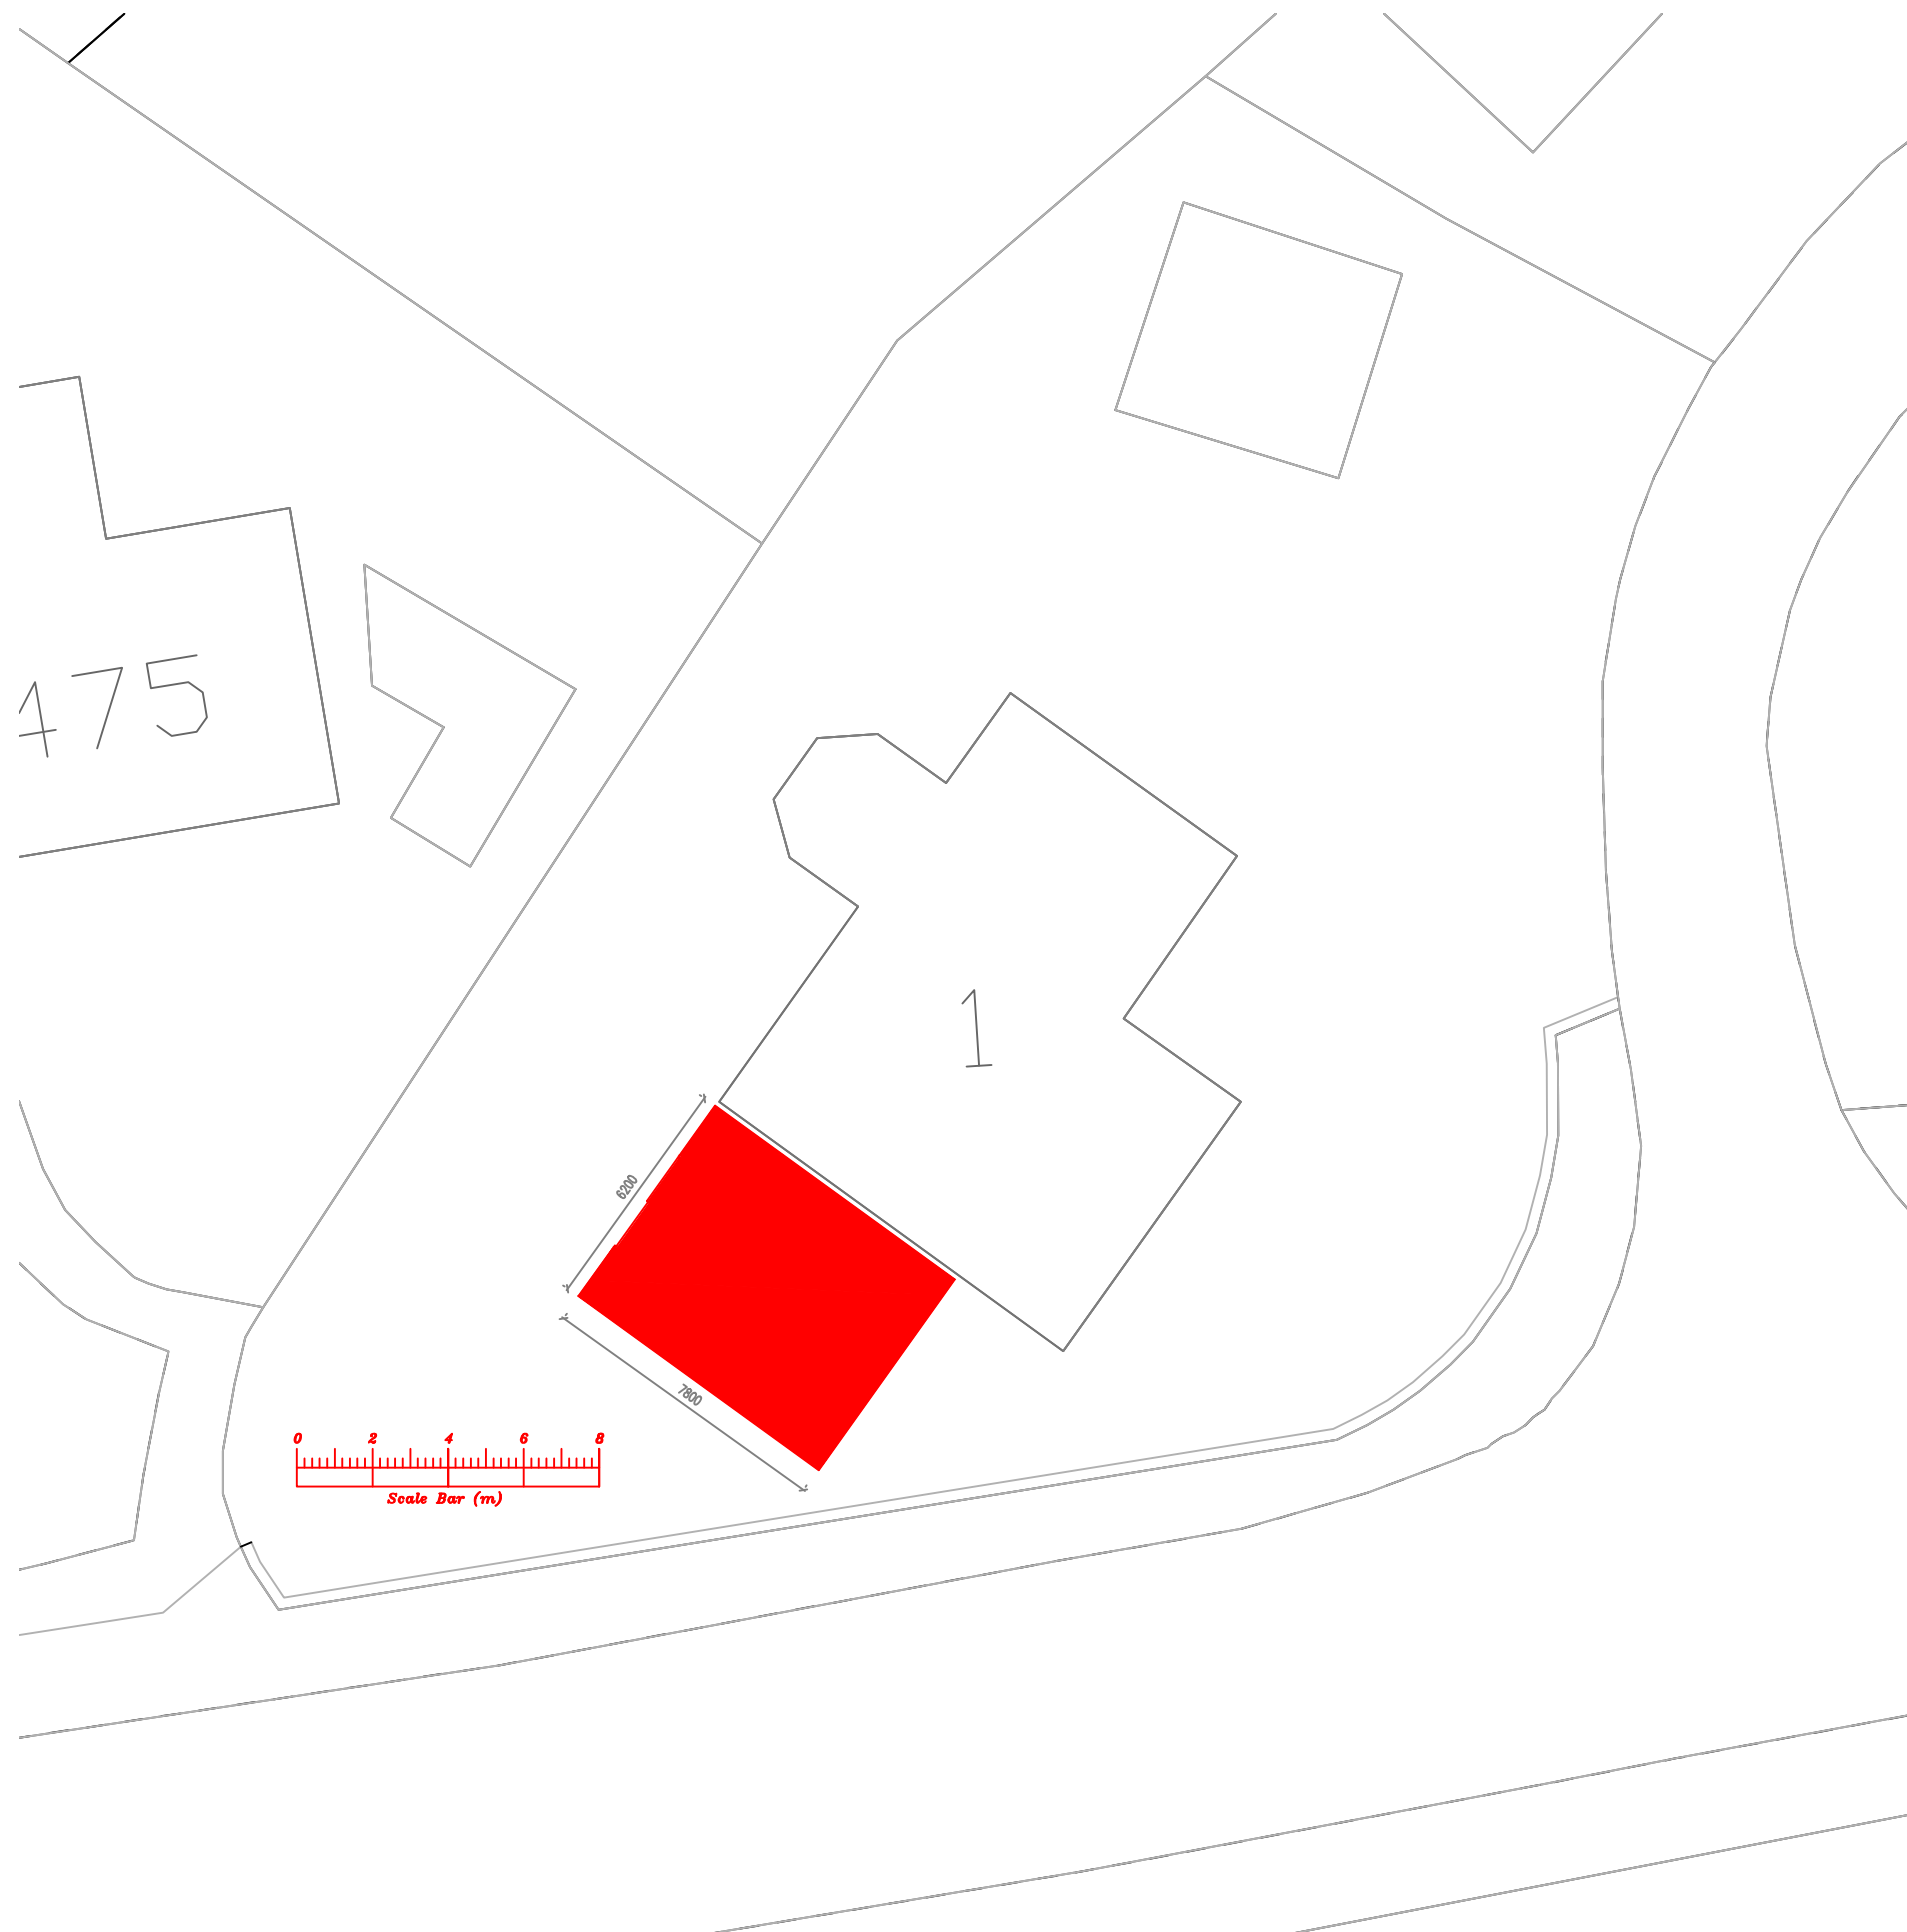

Proposed Block Plan Scale 1:200

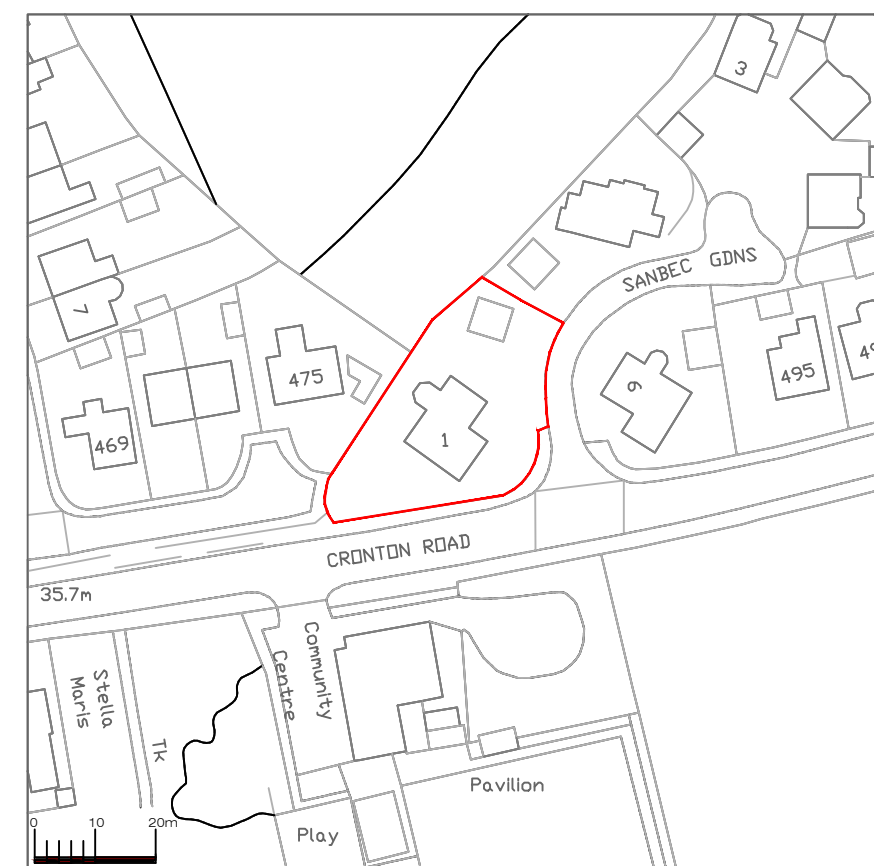

Scale 1:1250



Address				1 Sanbec Gardens, WA8	
Job Title				Detached Timber Outbuilding	
Drawing title				Site Location Plans	
Chkd	Appvd	date	scale	drawn	
			1:1250/1:200 © A3		
DRAWING No. 001					rev