
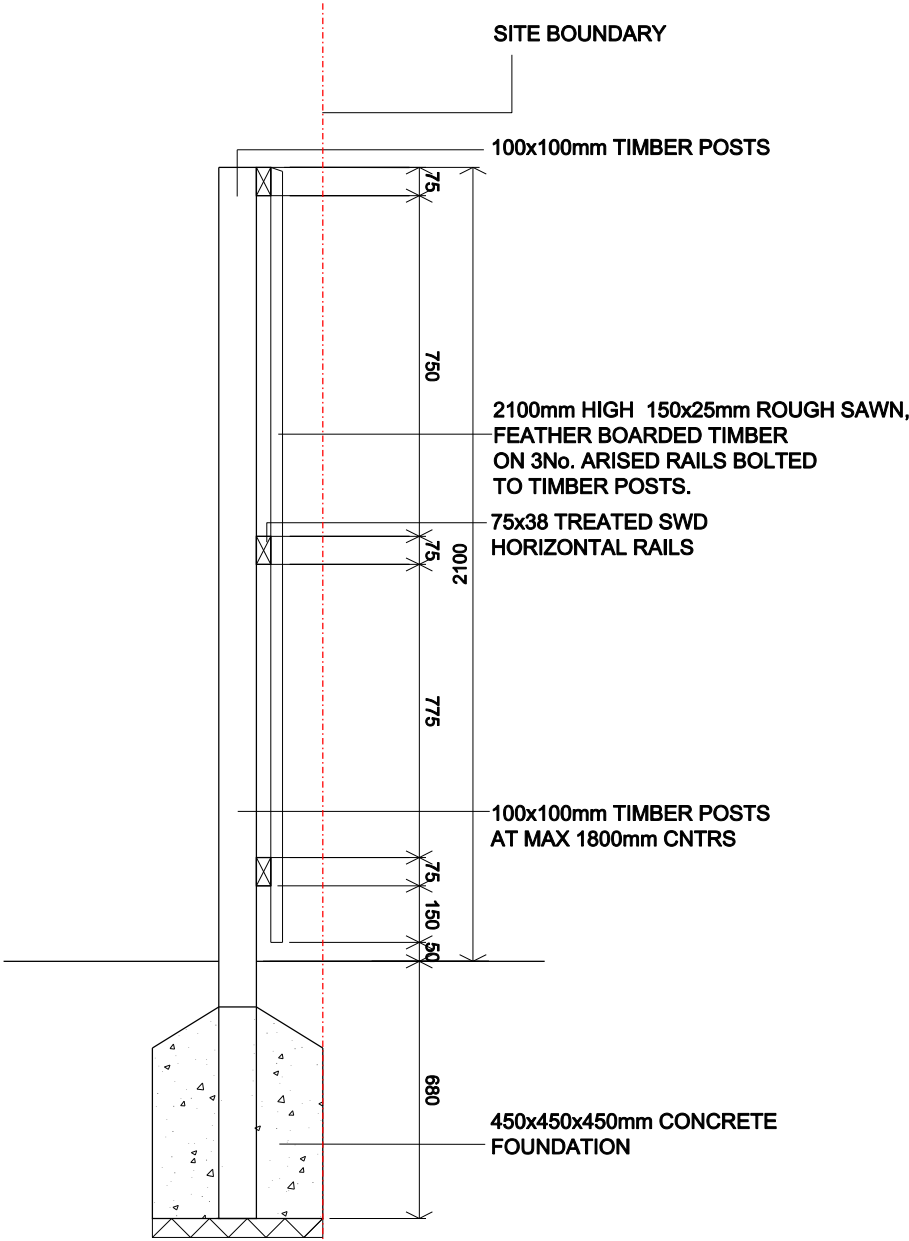


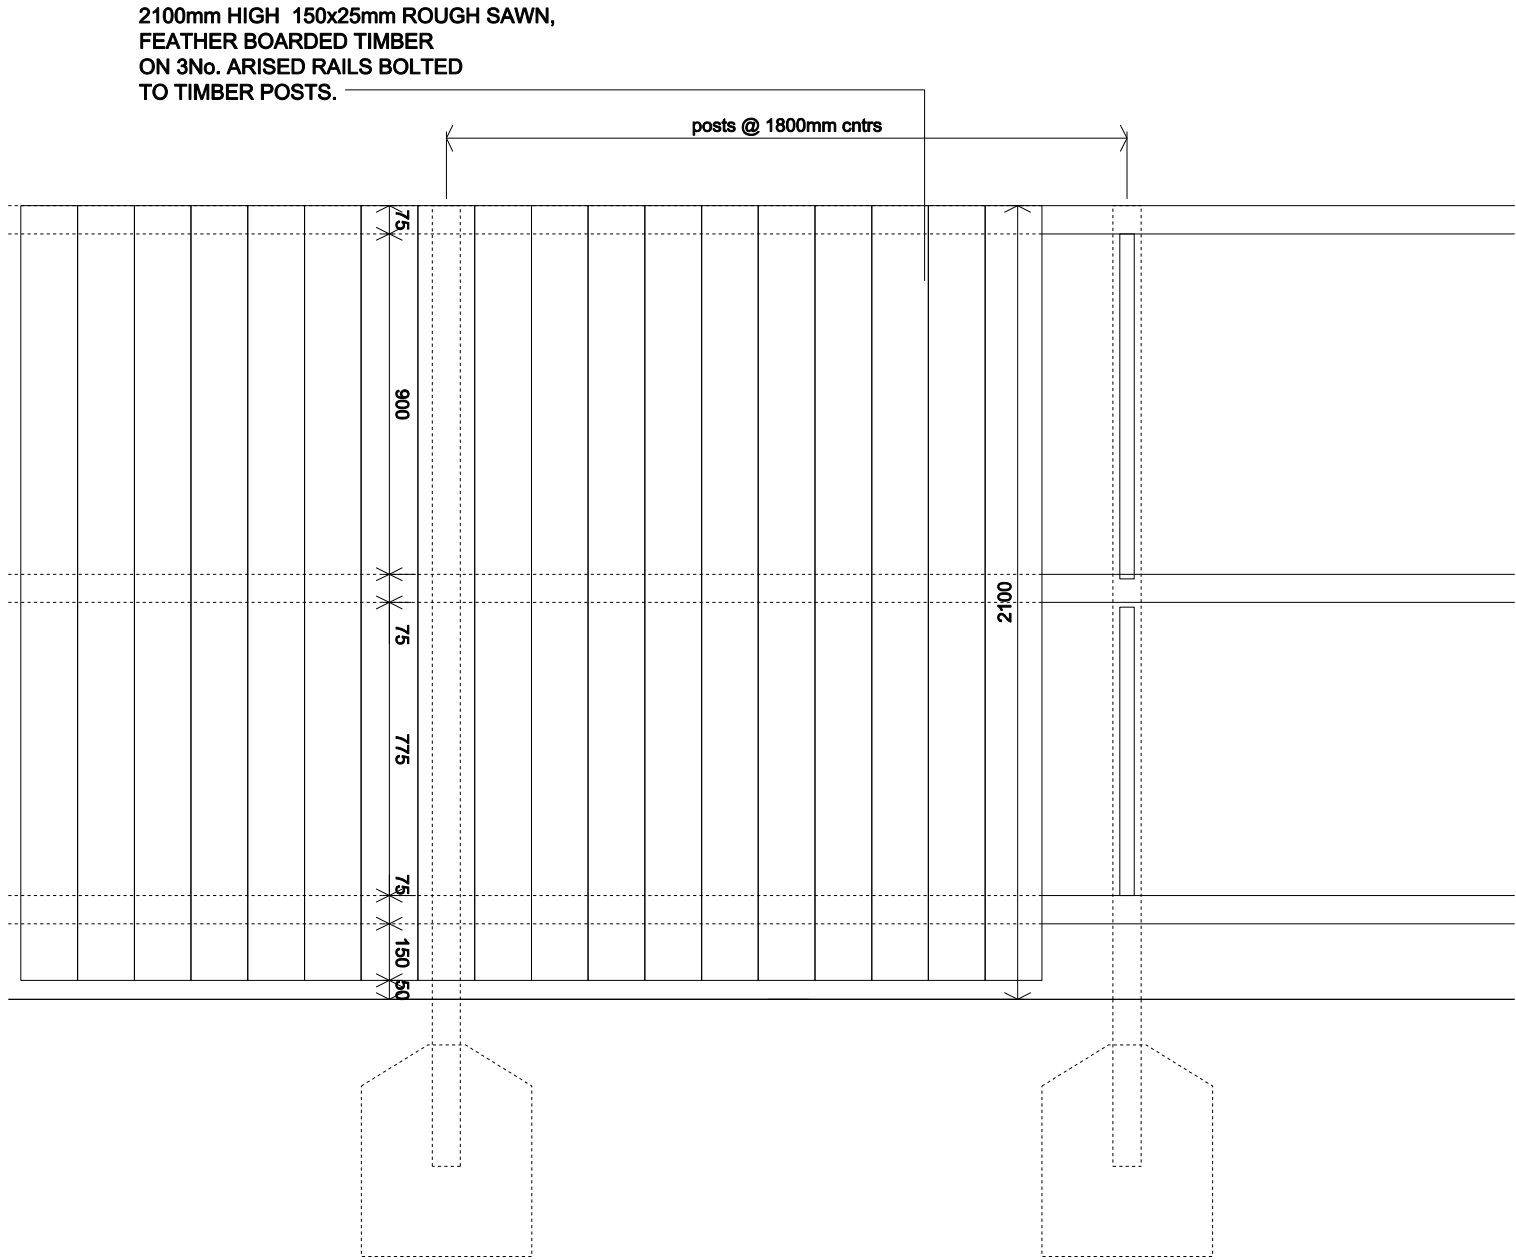

proposed boundary fence @ 1:20

	PROJECT 81 DINAS LANE ROBY LIVERPOOL L36 2NN		DATE MARCH 2021	
	DRAWING TITLE PROPOSED BOUNDARY FENCE		DRAWN DC	
	SCALE		SHEET SIZE A3	
PURPOSE PLANNING		PROJECT NO. 269_080_021	DRG NO & REVISION 007	