


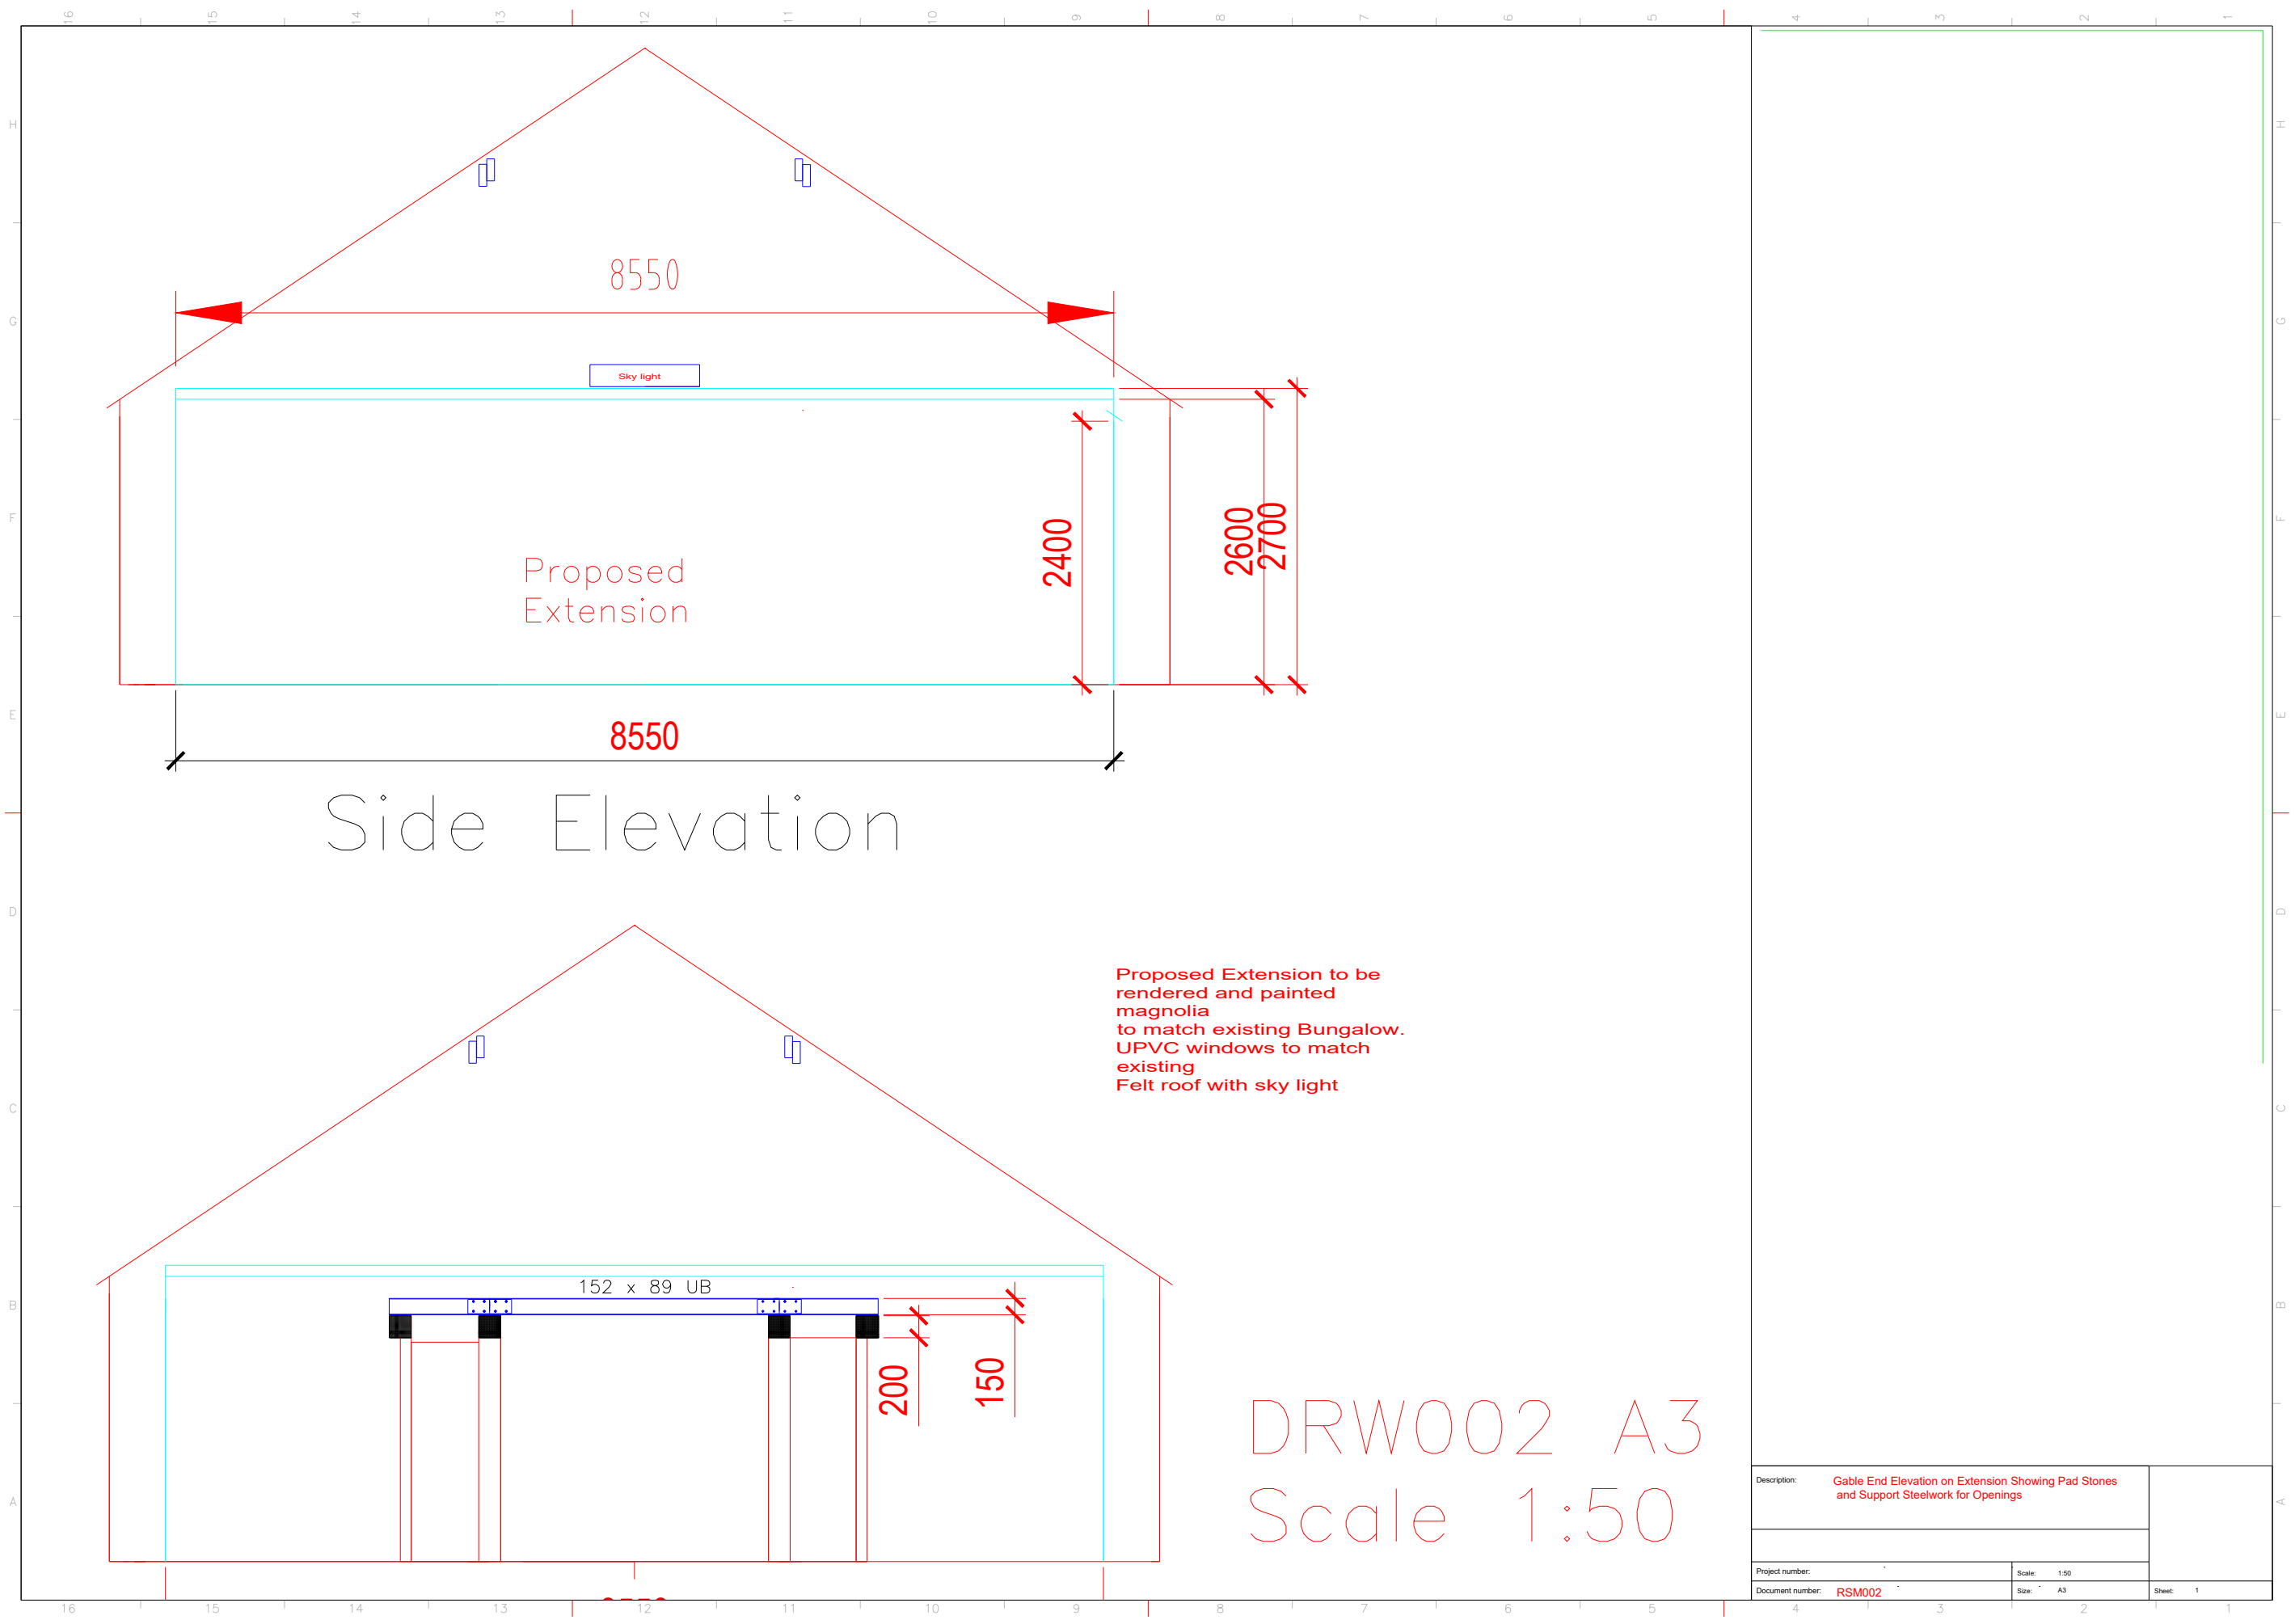

Description: Gable End Elevation on Extension Showing Pad Stones and Support Steelwork for Openings		Sheet: 1
Project number: RSM002	Scale: 1:50	
Document number: RSM002	Size: A3	