


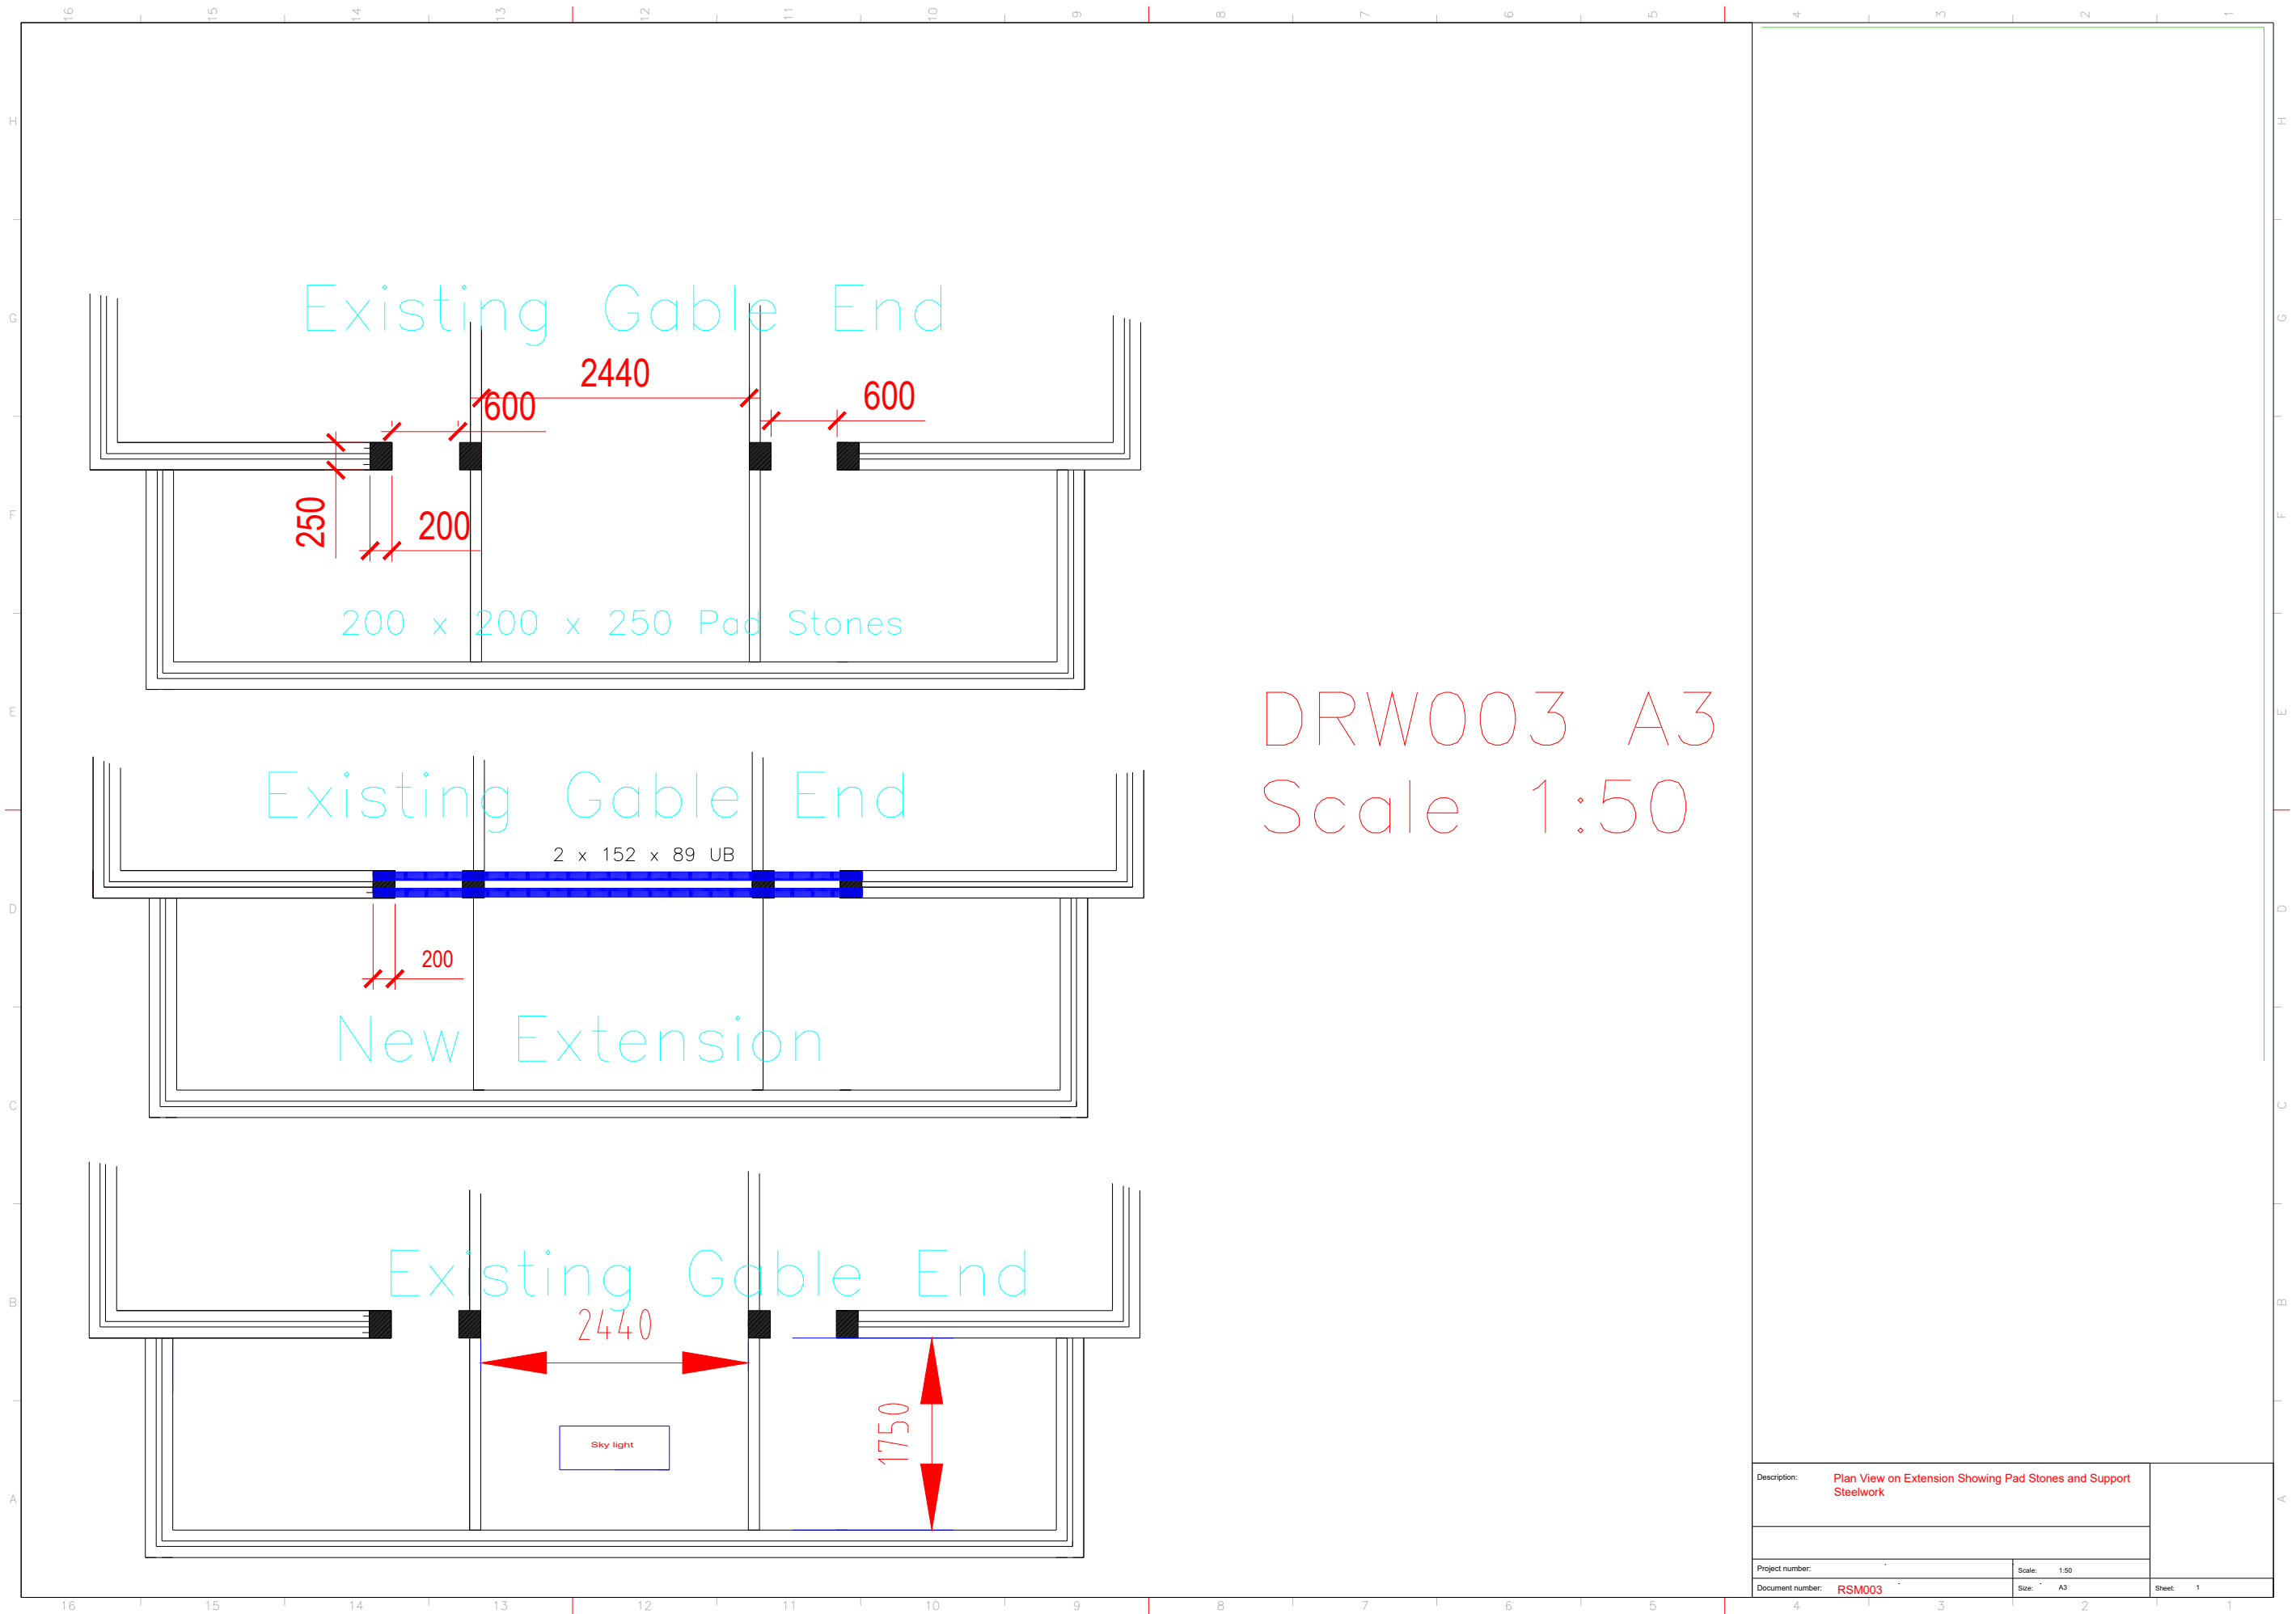

DRW003 A3
Scale 1:50

Description: Plan View on Extension Showing Pad Stones and Support Steelwork		
Project number:	Scale: 1:50	
Document number: RSM003	Size: A3	Sheet: 1