


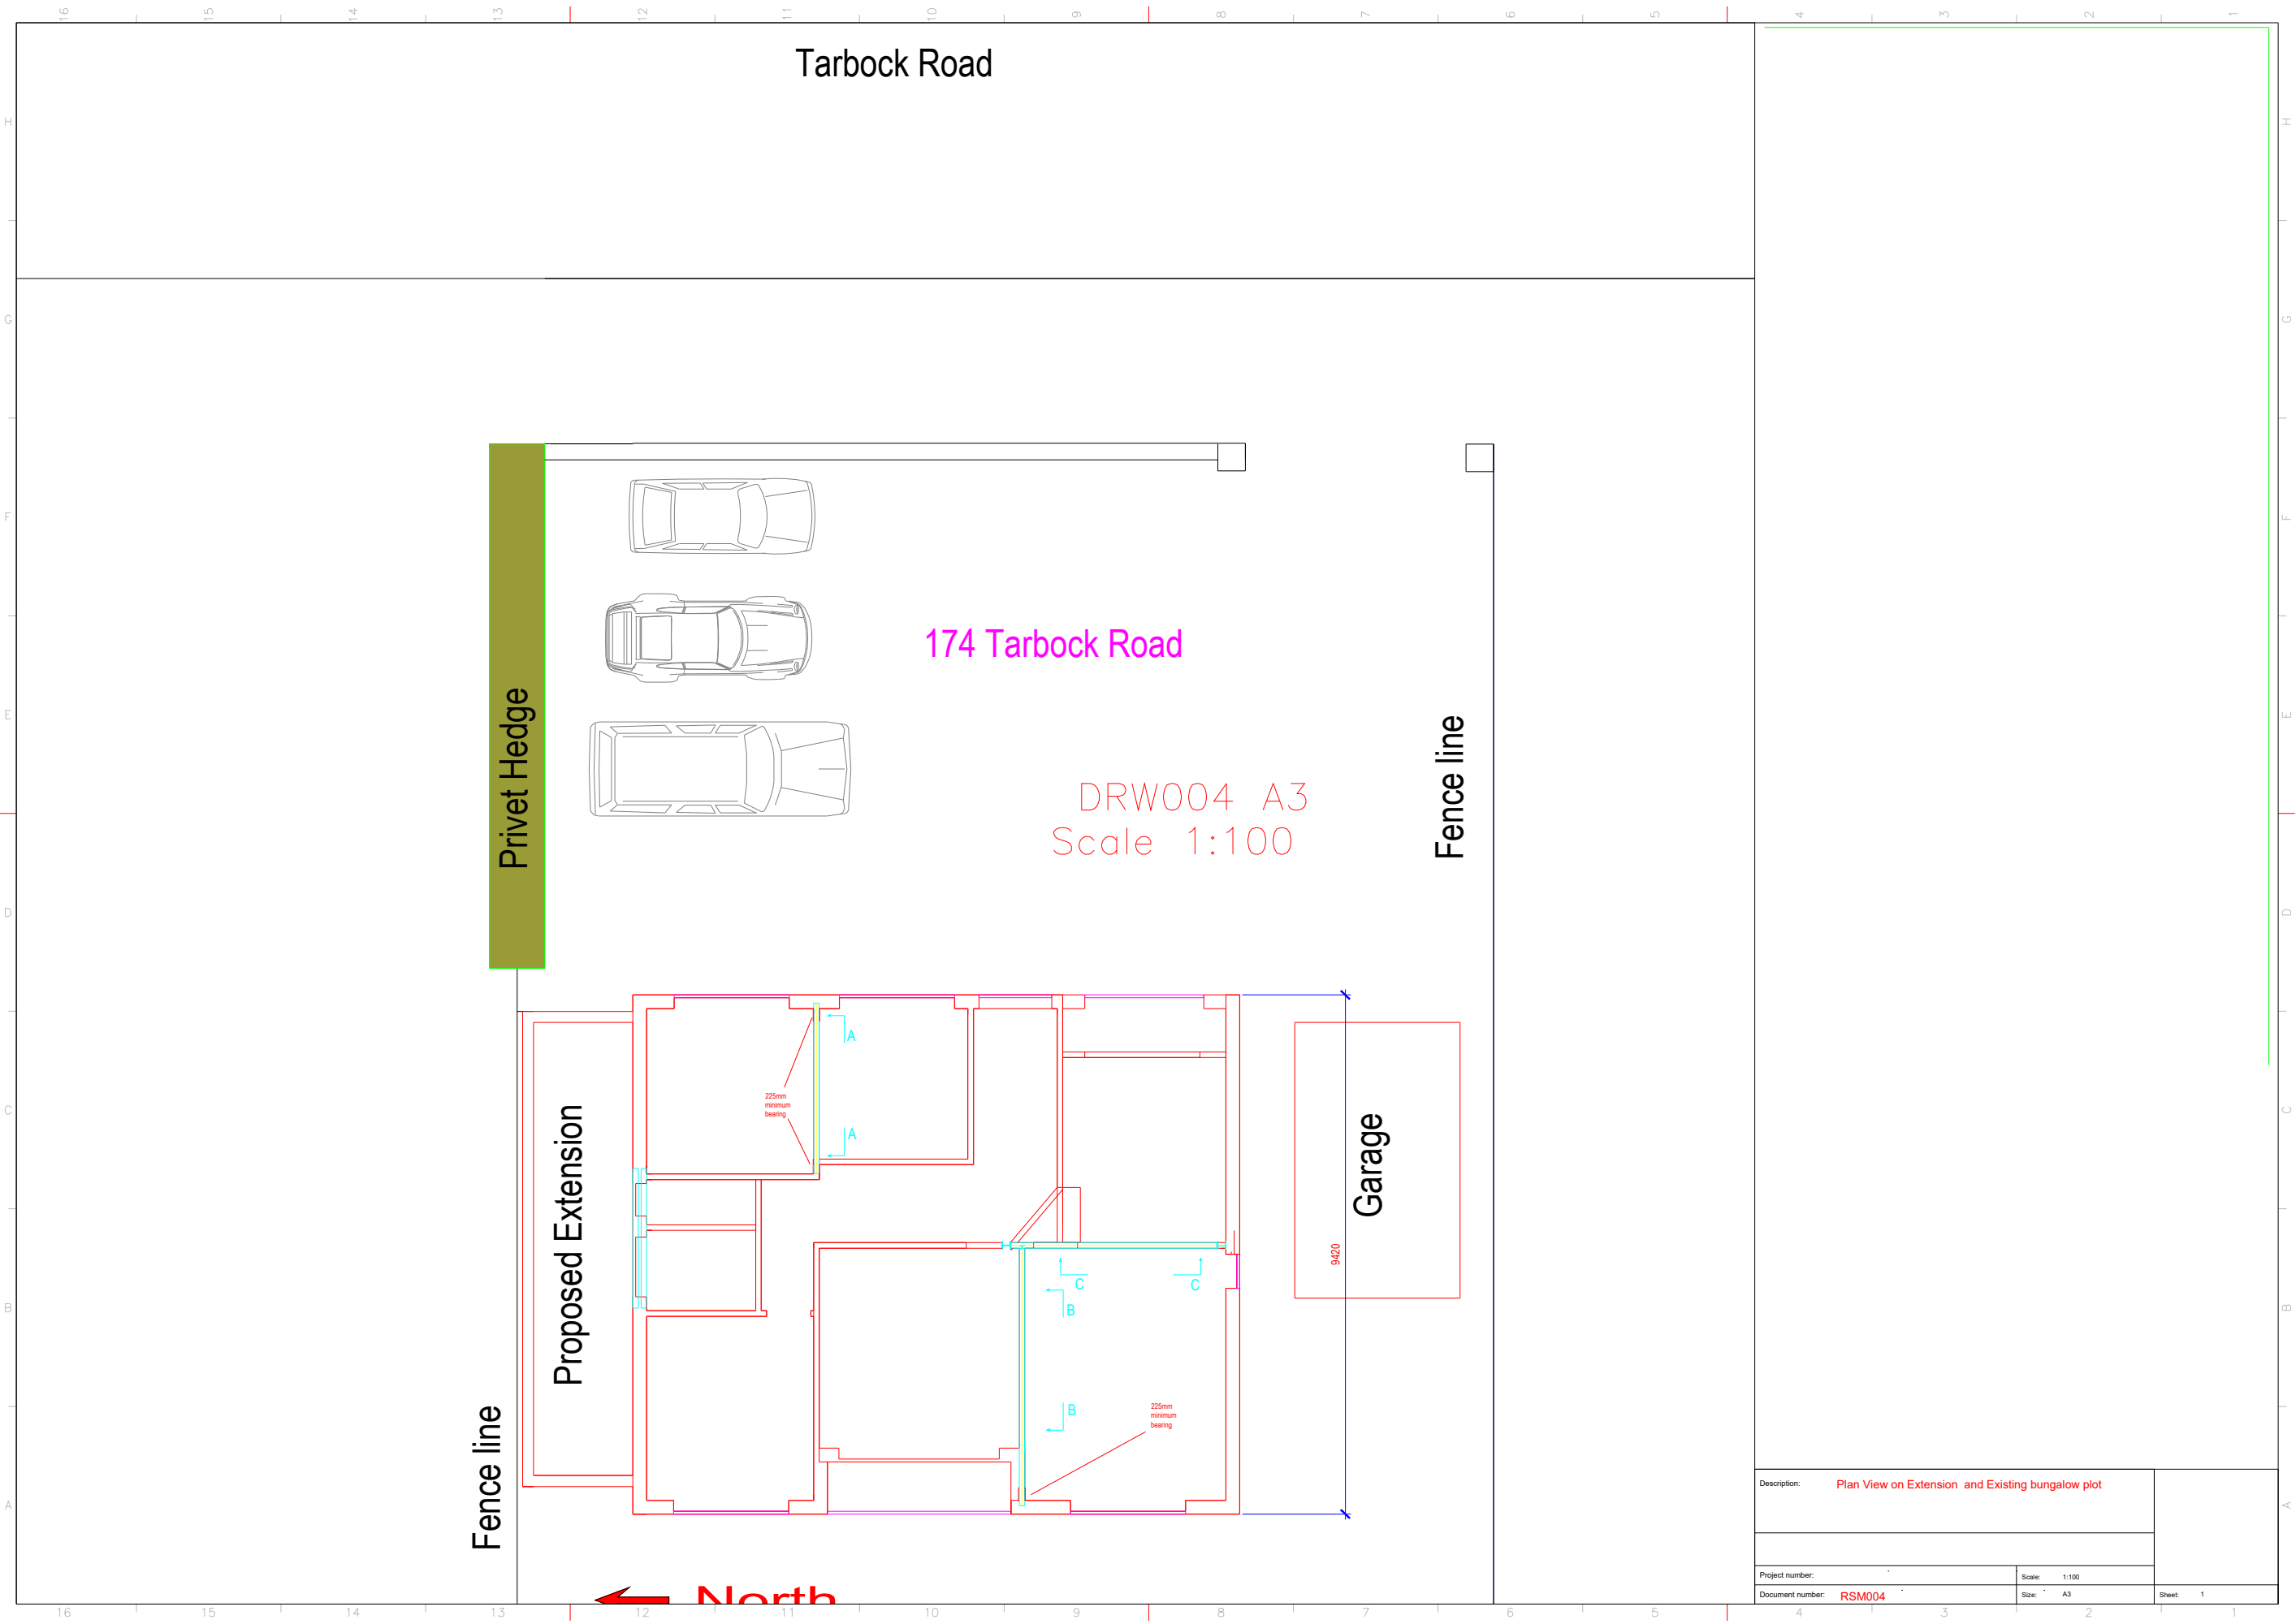

Description: Plan View on Extension and Existing bungalow plot		
Project number: -	Scale: 1:100	
Document number: RSM004	Size: A3	Sheet: 1