

RECORDED DELIVERY

Liverpool John Lennon Airport
Speke Hall Ave
Speke
Liverpool
L24 1YD

13th February 2023

The Town and Country Planning (General Permitted Development) (England) Order 2015 (as amended)

Proposed Development at: HURST PARK DRIVE, MOSSCROFT, HUYTON, KNOWSLEY, L36 1UG

National Grid Reference: 345184E, 391337N

Site Ref: CS30324100

In accordance with the above regulations, where a proposed development consists of the installation, alteration or replacement of a mast on a civil safeguarding area or defence safeguarding area the developer shall notify in writing the Civil Aviation Authority, the Secretary of State for Defence or the operator of the civil safeguarding area (if the operator is not the CAA) or defence safeguarding area (if the operator is not the Secretary of State for Defence) as appropriate, before making an application to the local planning authority for a determination as to whether the prior approval of the authority will be required as to the siting and appearance of the development.

I give notice that Sinclair Dalby Limited, 3 Princes Street, Bath, BA1 1HL on behalf of Cornerstone will be applying to Knowsley Metropolitan Borough Council, PO Box 26, Archway Road, Huyton, L36 9FB under the above regulations for its determination as to whether the prior approval of the authority will be required as to the siting and appearance of :

Full description of proposed development: The installation of a 20m high streetworks column supporting 6 no. antennas, 2 no. 0.3m dishes and ancillary equipment. The installation of 2 no. equipment cabinets and development ancillary thereto.

Please refer to enclosed drawing(s) reference: 100A, 200A, 201B, 300A & 301B.

I would be grateful to receive any comments that you may have no later than 14 days from the date of this letter.

Any comments received from you within this period will be considered by us and will be forwarded to the local planning authority.


Yours faithfully,



Matthew Silverwood BSc(Hons) MRICS
Director

Sinclair Dalby Limited
Email: matt.silverwood@sinclairdalby.co.uk
Mobile: +44 (0)7867 977748


(for and on behalf of Cornerstone)

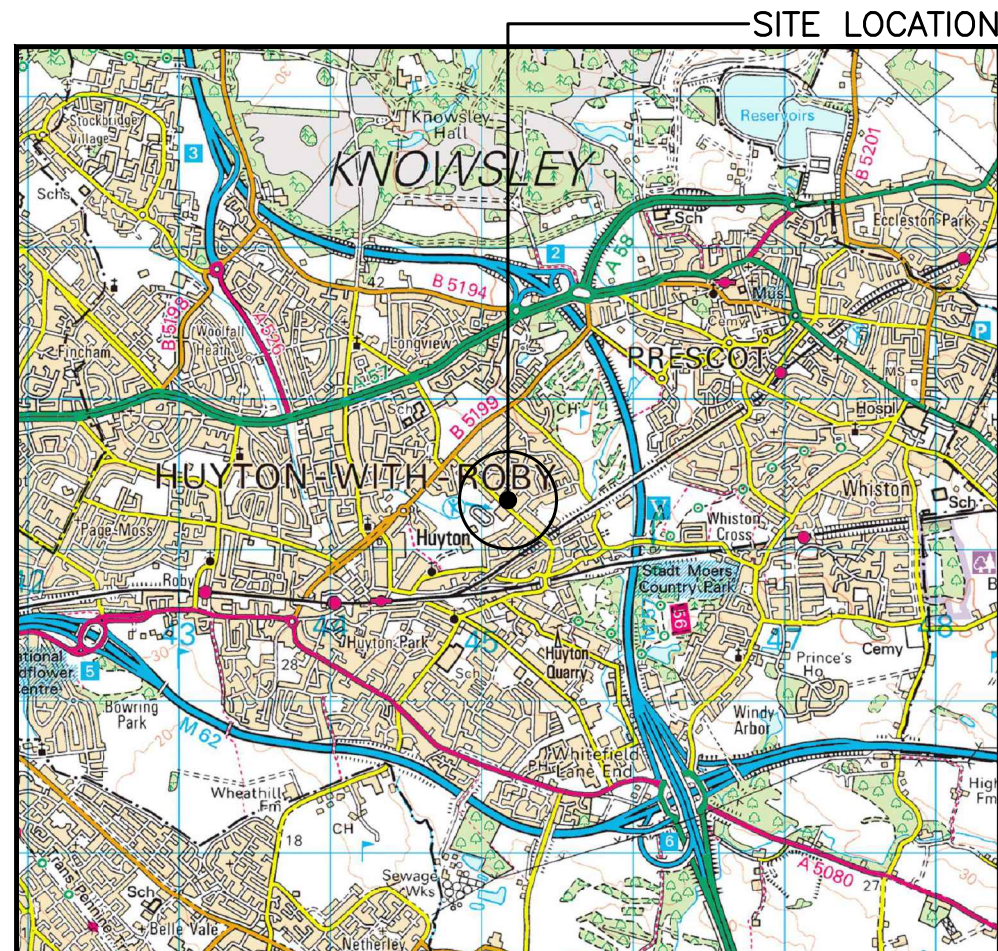

A horizontal scale bar is shown. It is a line with vertical tick marks at both ends and at 10 equal intervals. The left end is labeled '0' and the right end is labeled '2km'. Below the line, the word 'Scale' is written. The distance between the 0 and 1 km mark is labeled '1km'.



The drawings comply with TEF & Vodafone Standard ICNIRP guidelines.
Designed in accordance with CORNERSTONE document: SDN0013

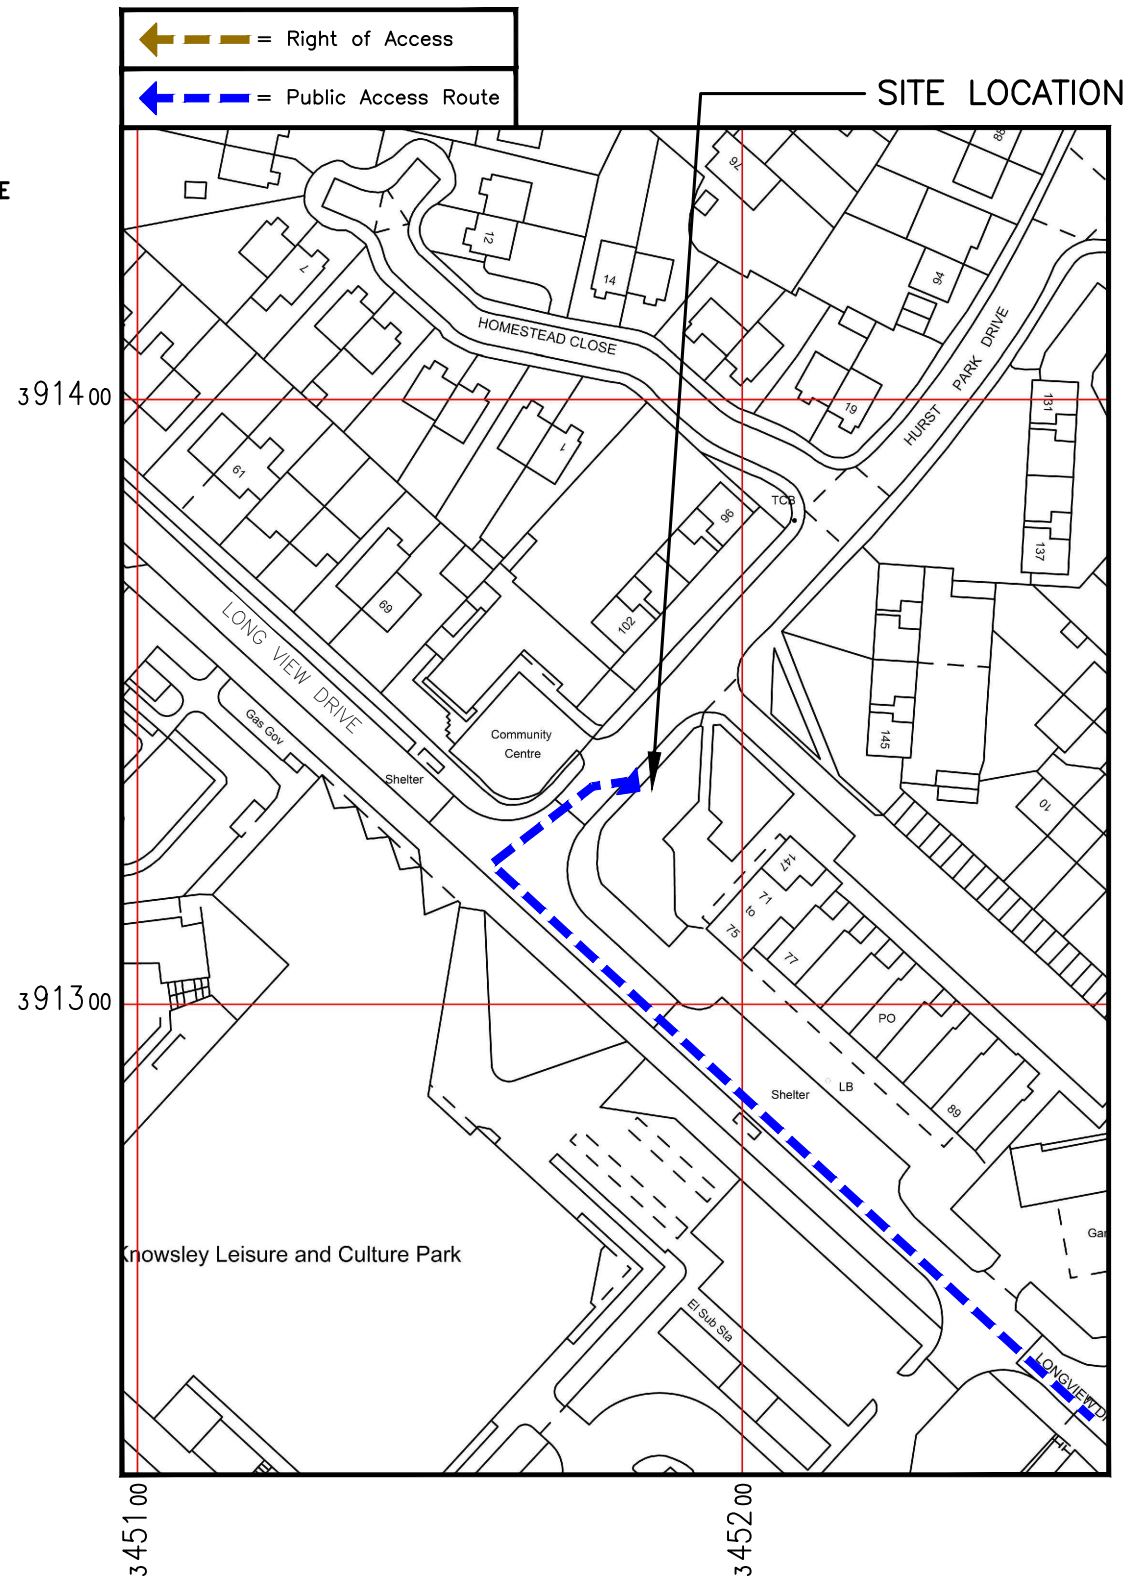

ALL DIMENSIONS ARE IN mm UNLESS NOTED OTHERWISE

DIRECTIONS TO SITE:
Head west on M62. At junction 6, take
the A5300/A5080 exit to
Liverpool(S)/Liverpool Airport/Huyton
(0.5 mi)
At Tarbock Roundabout, take the 4th exit
onto Cronton Rd/A5080 (0.5 mi)
Turn right onto Wilson Rd (1.0 mi)
Turn right onto Hall Ln (0.4 mi)
Continue onto The Crescent (285 ft)
Continue onto Longview Dr (0.4 mi)
Turn right onto Hurst Park Dr
Destination will be on the right in
50 ft

A	Issued for Approval	MS	RB	09.07.21
REV	MODIFICATION	BY	CH	DATE



$$\text{O}_2$$

Cell Name		Opt.
HURST PARK DRIVE		B
Cell ID No		
CORNERSTONE	TEF	VF
E365499 303241_00	089164	NA


Drawing Title: SITE LOCATION MAPS

Drawing Number:	100	A
-----------------	-----	---

Drawn: MS	Date: 09.07.21	Checked: RB	Date: 09.07.21	B
--------------	-------------------	----------------	-------------------	---

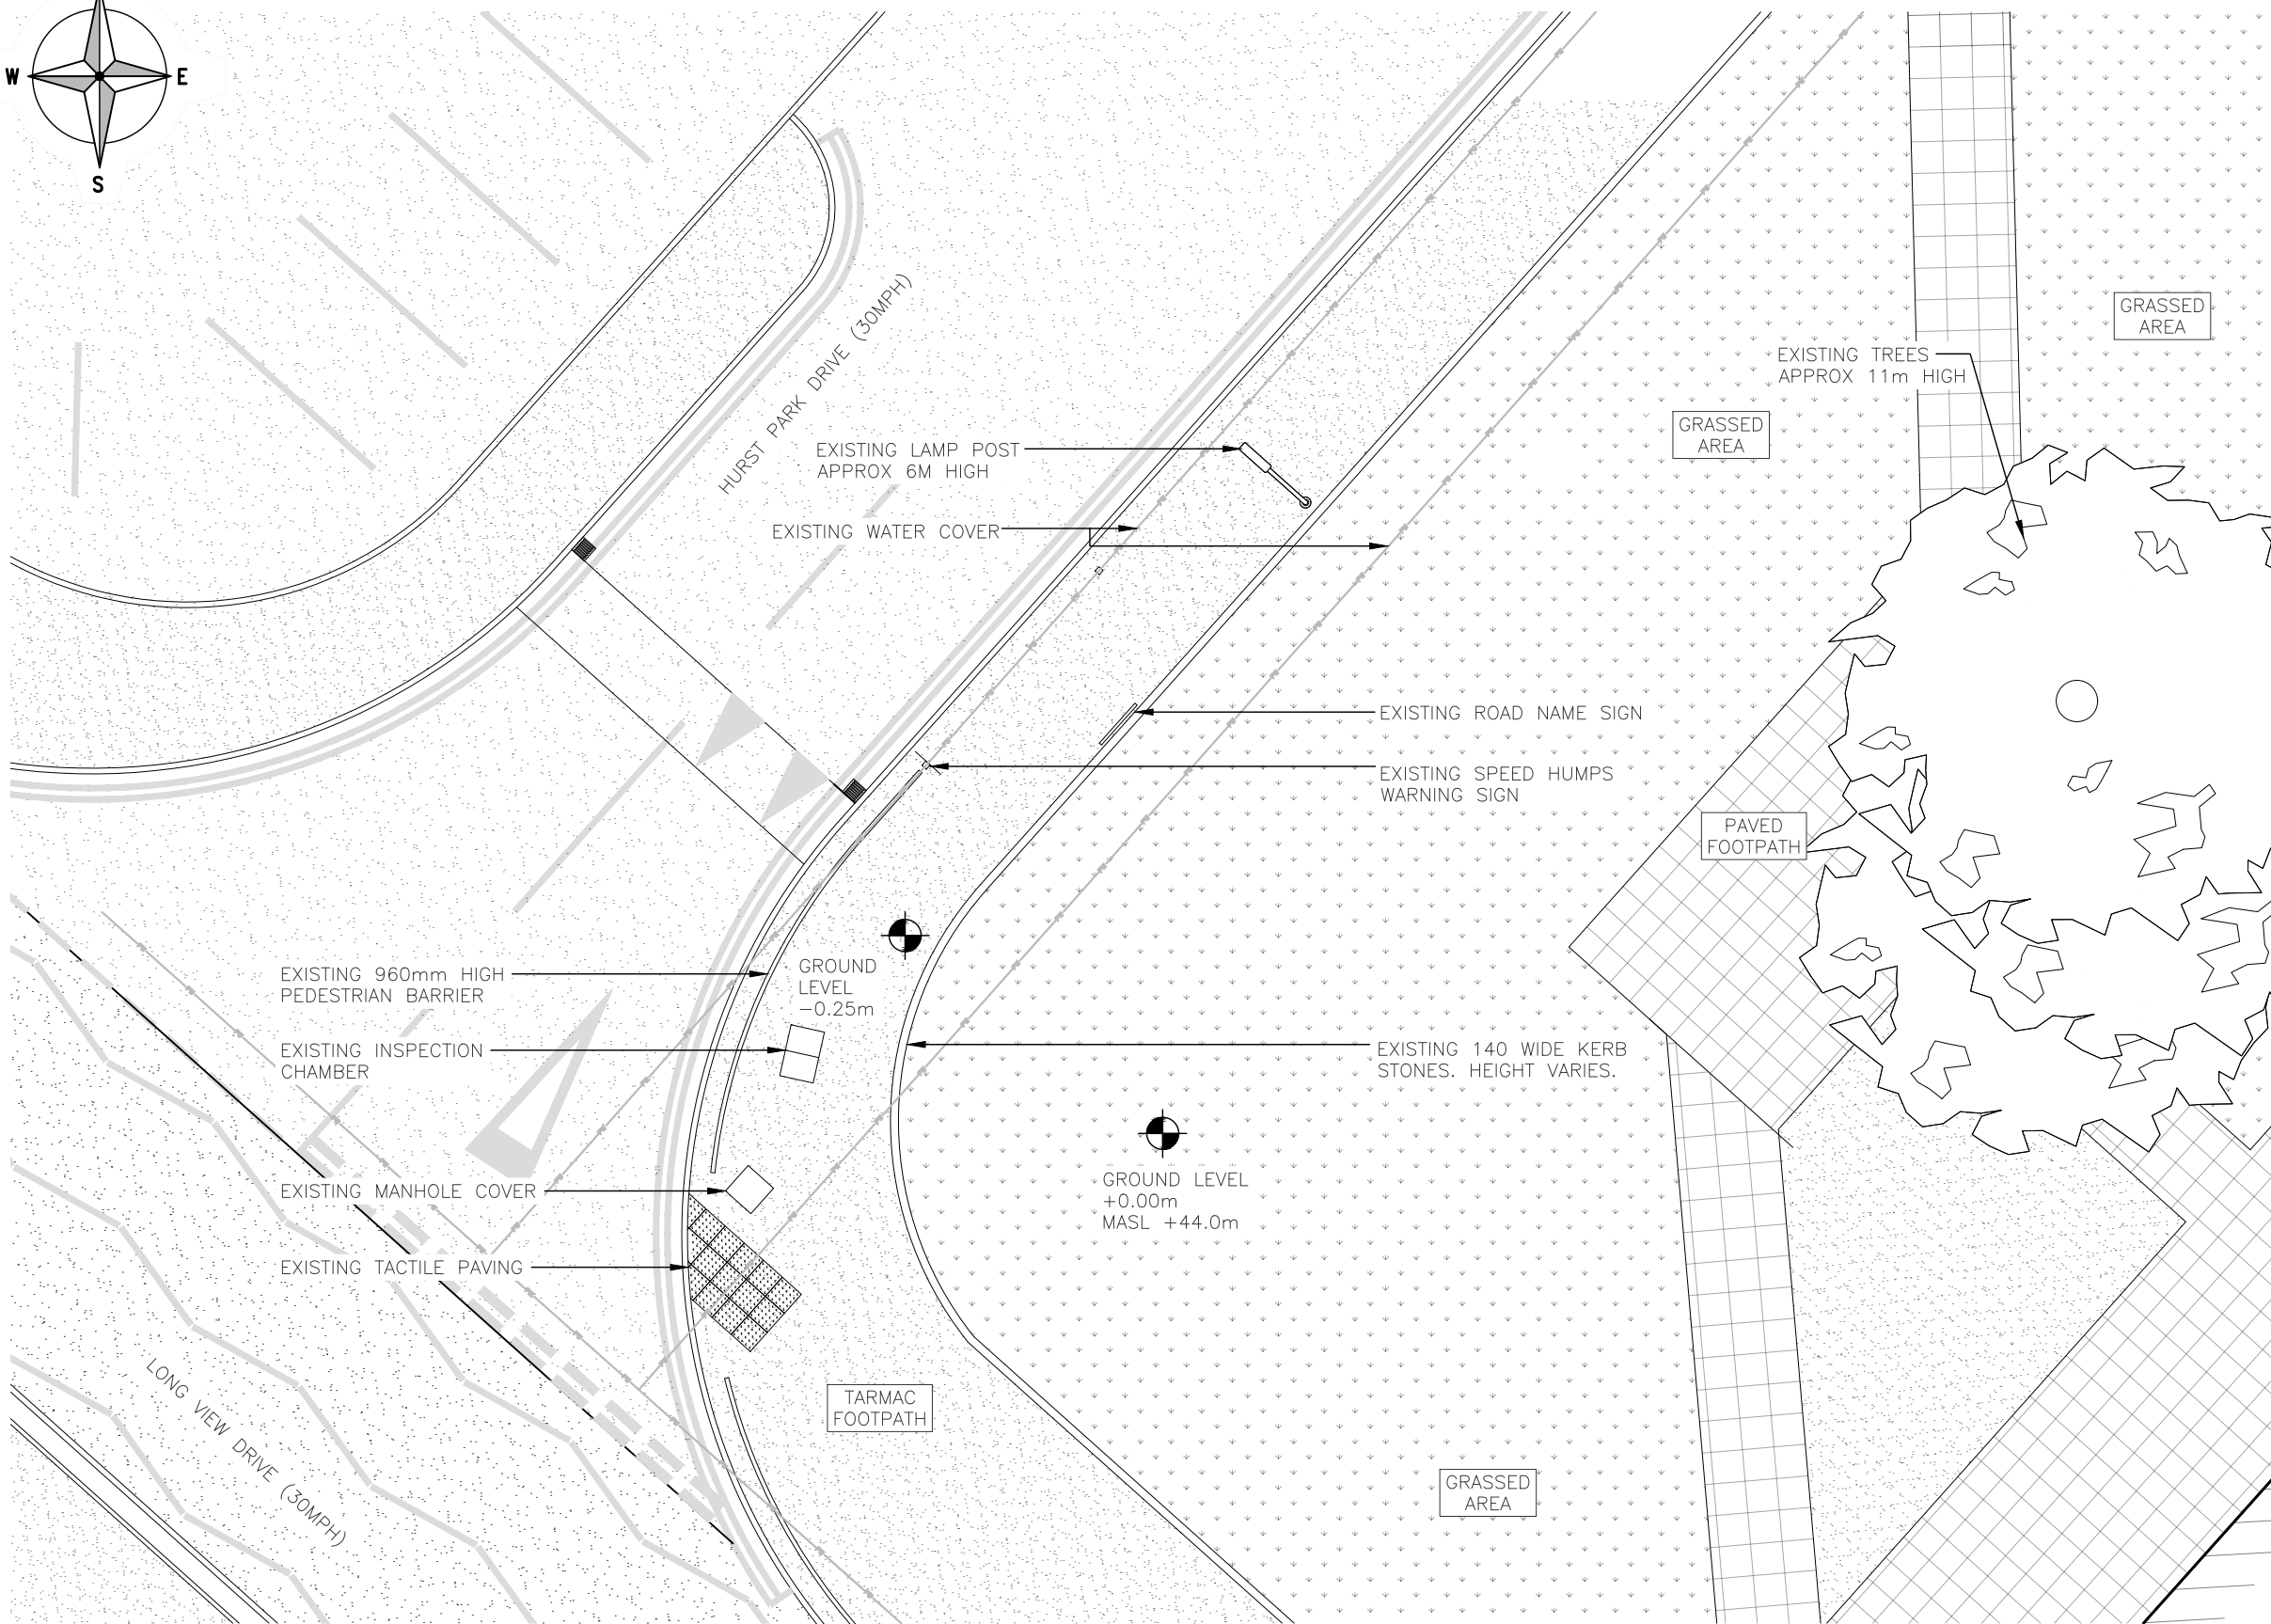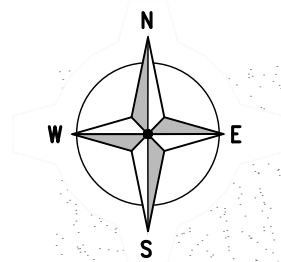

EXISTING SITE PLAN
(1:125)


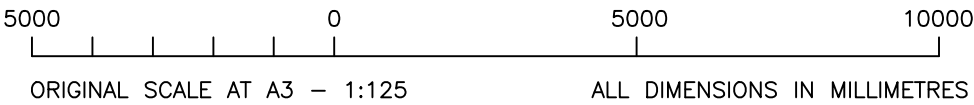


ALL DIMENSIONS ARE IN mm UNLESS NOTED OTHERWISE

N.G.R | E: 345184 N: 391337

NOTES:

A	Issued for Approval	MS	RB	09.07.21
REV	MODIFICATION	BY	CH	DATE

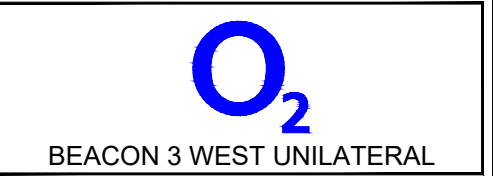
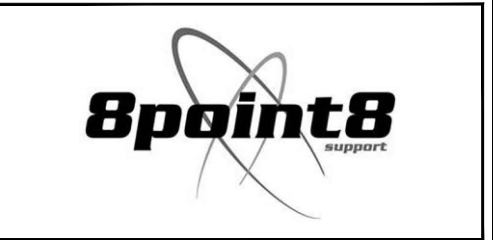


Cell Name	Opt.
HURST PARK DRIVE	B


Cell ID No		
CORNERSTONE	TEF	VF
E365499		
303241_00	089164	NA

Site Address / Contact Details		
HURST PARK DRIVE MOSSCROFT HUYTON KNOWSLEY L36 1UG		

Drawing Title: EXISTING SITE PLAN				
Purpose of issue: PLANNING				Dwg Rev:
Drawing Number: 200				A
Surveyed By: PCH		Original Sheet Size: A3		Pack Issue:
Drawn: MS	Date: 09.07.21	Checked: RB	Date: 09.07.21	B

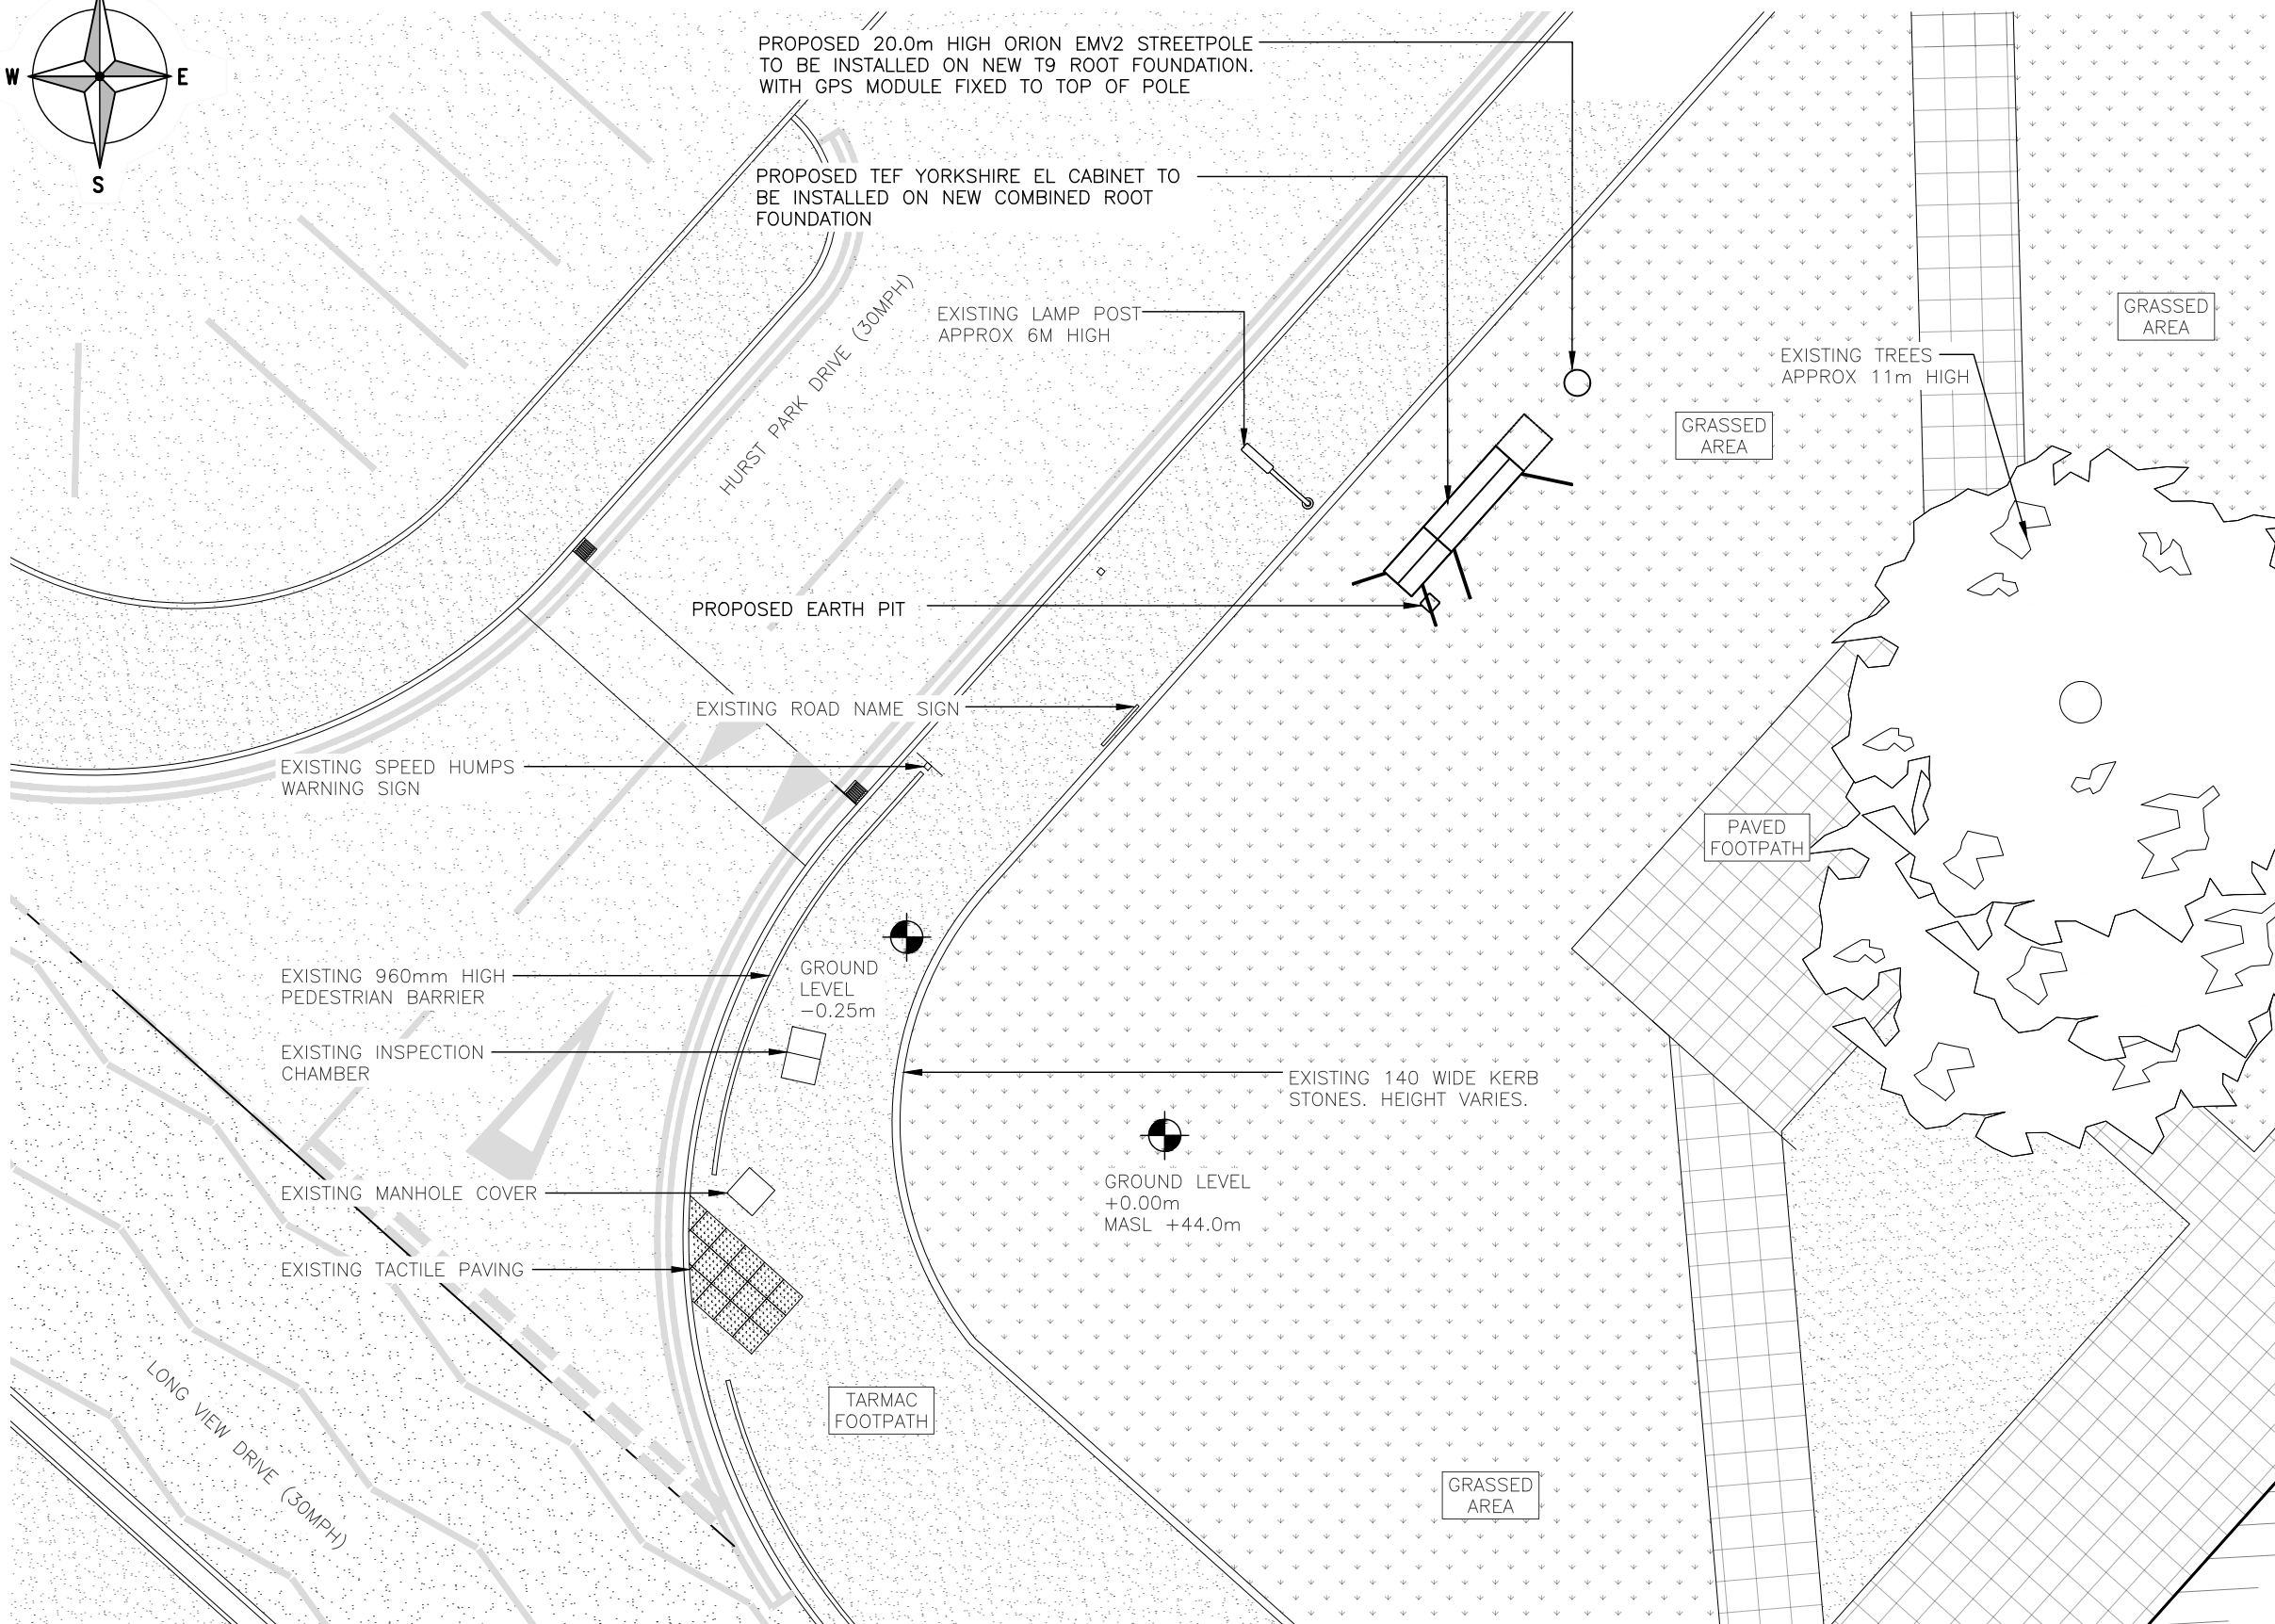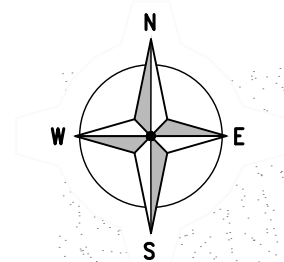

PROPOSED SITE PLAN
(1:125)

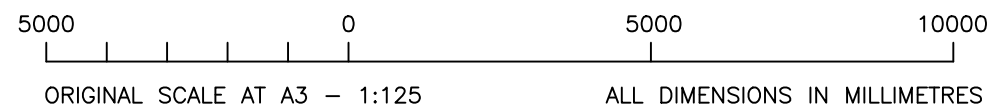

The drawings comply with TEF & Vodafone Standard ICNIRP guidelines.
Designed in accordance with CORNERSTONE document: SDN0013

ALL DIMENSIONS ARE IN mm UNLESS NOTED OTHERWISE

N.G.R | E: 345184 N: 391337

NOTES:

REV	MODIFICATION	BY	CH	DATE
B	Cabinet & Pole Shifted	M.S	UP	31.01.23
A	Issued for Approval	MS	RB	09.07.21



BEACON 3 WEST UNILATERAL

Cell Name	Opt.
HURST PARK DRIVE	B

Cell ID No		
CORNERSTONE	TEF	VF
E365499		
303241_00	089164	NA

Site Address / Contact Details		
HURST PARK DRIVE MOSSCROFT HUYTON KNOWSLEY L36 1UG		

Drawing Title: PROPOSED SITE PLAN			
Purpose of issue: PLANNING			Dwg Rev:
Drawing Number: 201			B
Surveyed By: PCH		Original Sheet Size: A3	Pack Issue:
Drawn: MS	Date: 09.07.21	Checked: RB	Date: 09.07.21
			B



EXISTING NORTH WEST ELEVATION
(1:100)



5000 0 5000 10000
ORIGINAL SCALE AT A3 - 1:100 ALL DIMENSIONS IN MILLIMETRES

ALL DIMENSIONS ARE IN mm UNLESS NOTED OTHERWISE

N.G.R E: 345184 N: 391337

NOTES:

REV	A	Issued for Approval	MS	RB	09.07.21
		MODIFICATION	BY	CH	DATE

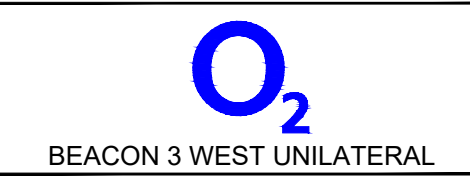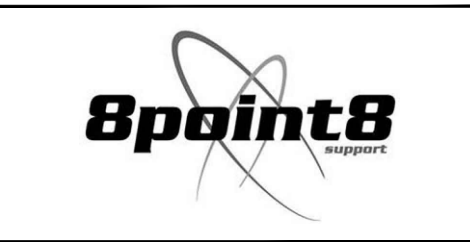

Cell Name	Opt.
HURST PARK DRIVE	B

Cell ID No		
CORNERSTONE	TEF	VF
E365499		
303241_00	089164	NA


Site Address / Contact Details
HURST PARK DRIVE MOSSCROFT HUYTON KNOWSLEY L36 1UG

Drawing Title: EXISTING SITE ELEVATION


Purpose of issue:	PLANNING	Dwg Rev:
		A

Drawing Number:	300	
-----------------	-----	--

PCH		A3		Issu
Drawn:	Date:	Checked:	Date:	B
MS	09.07.21	RB	09.07.21	

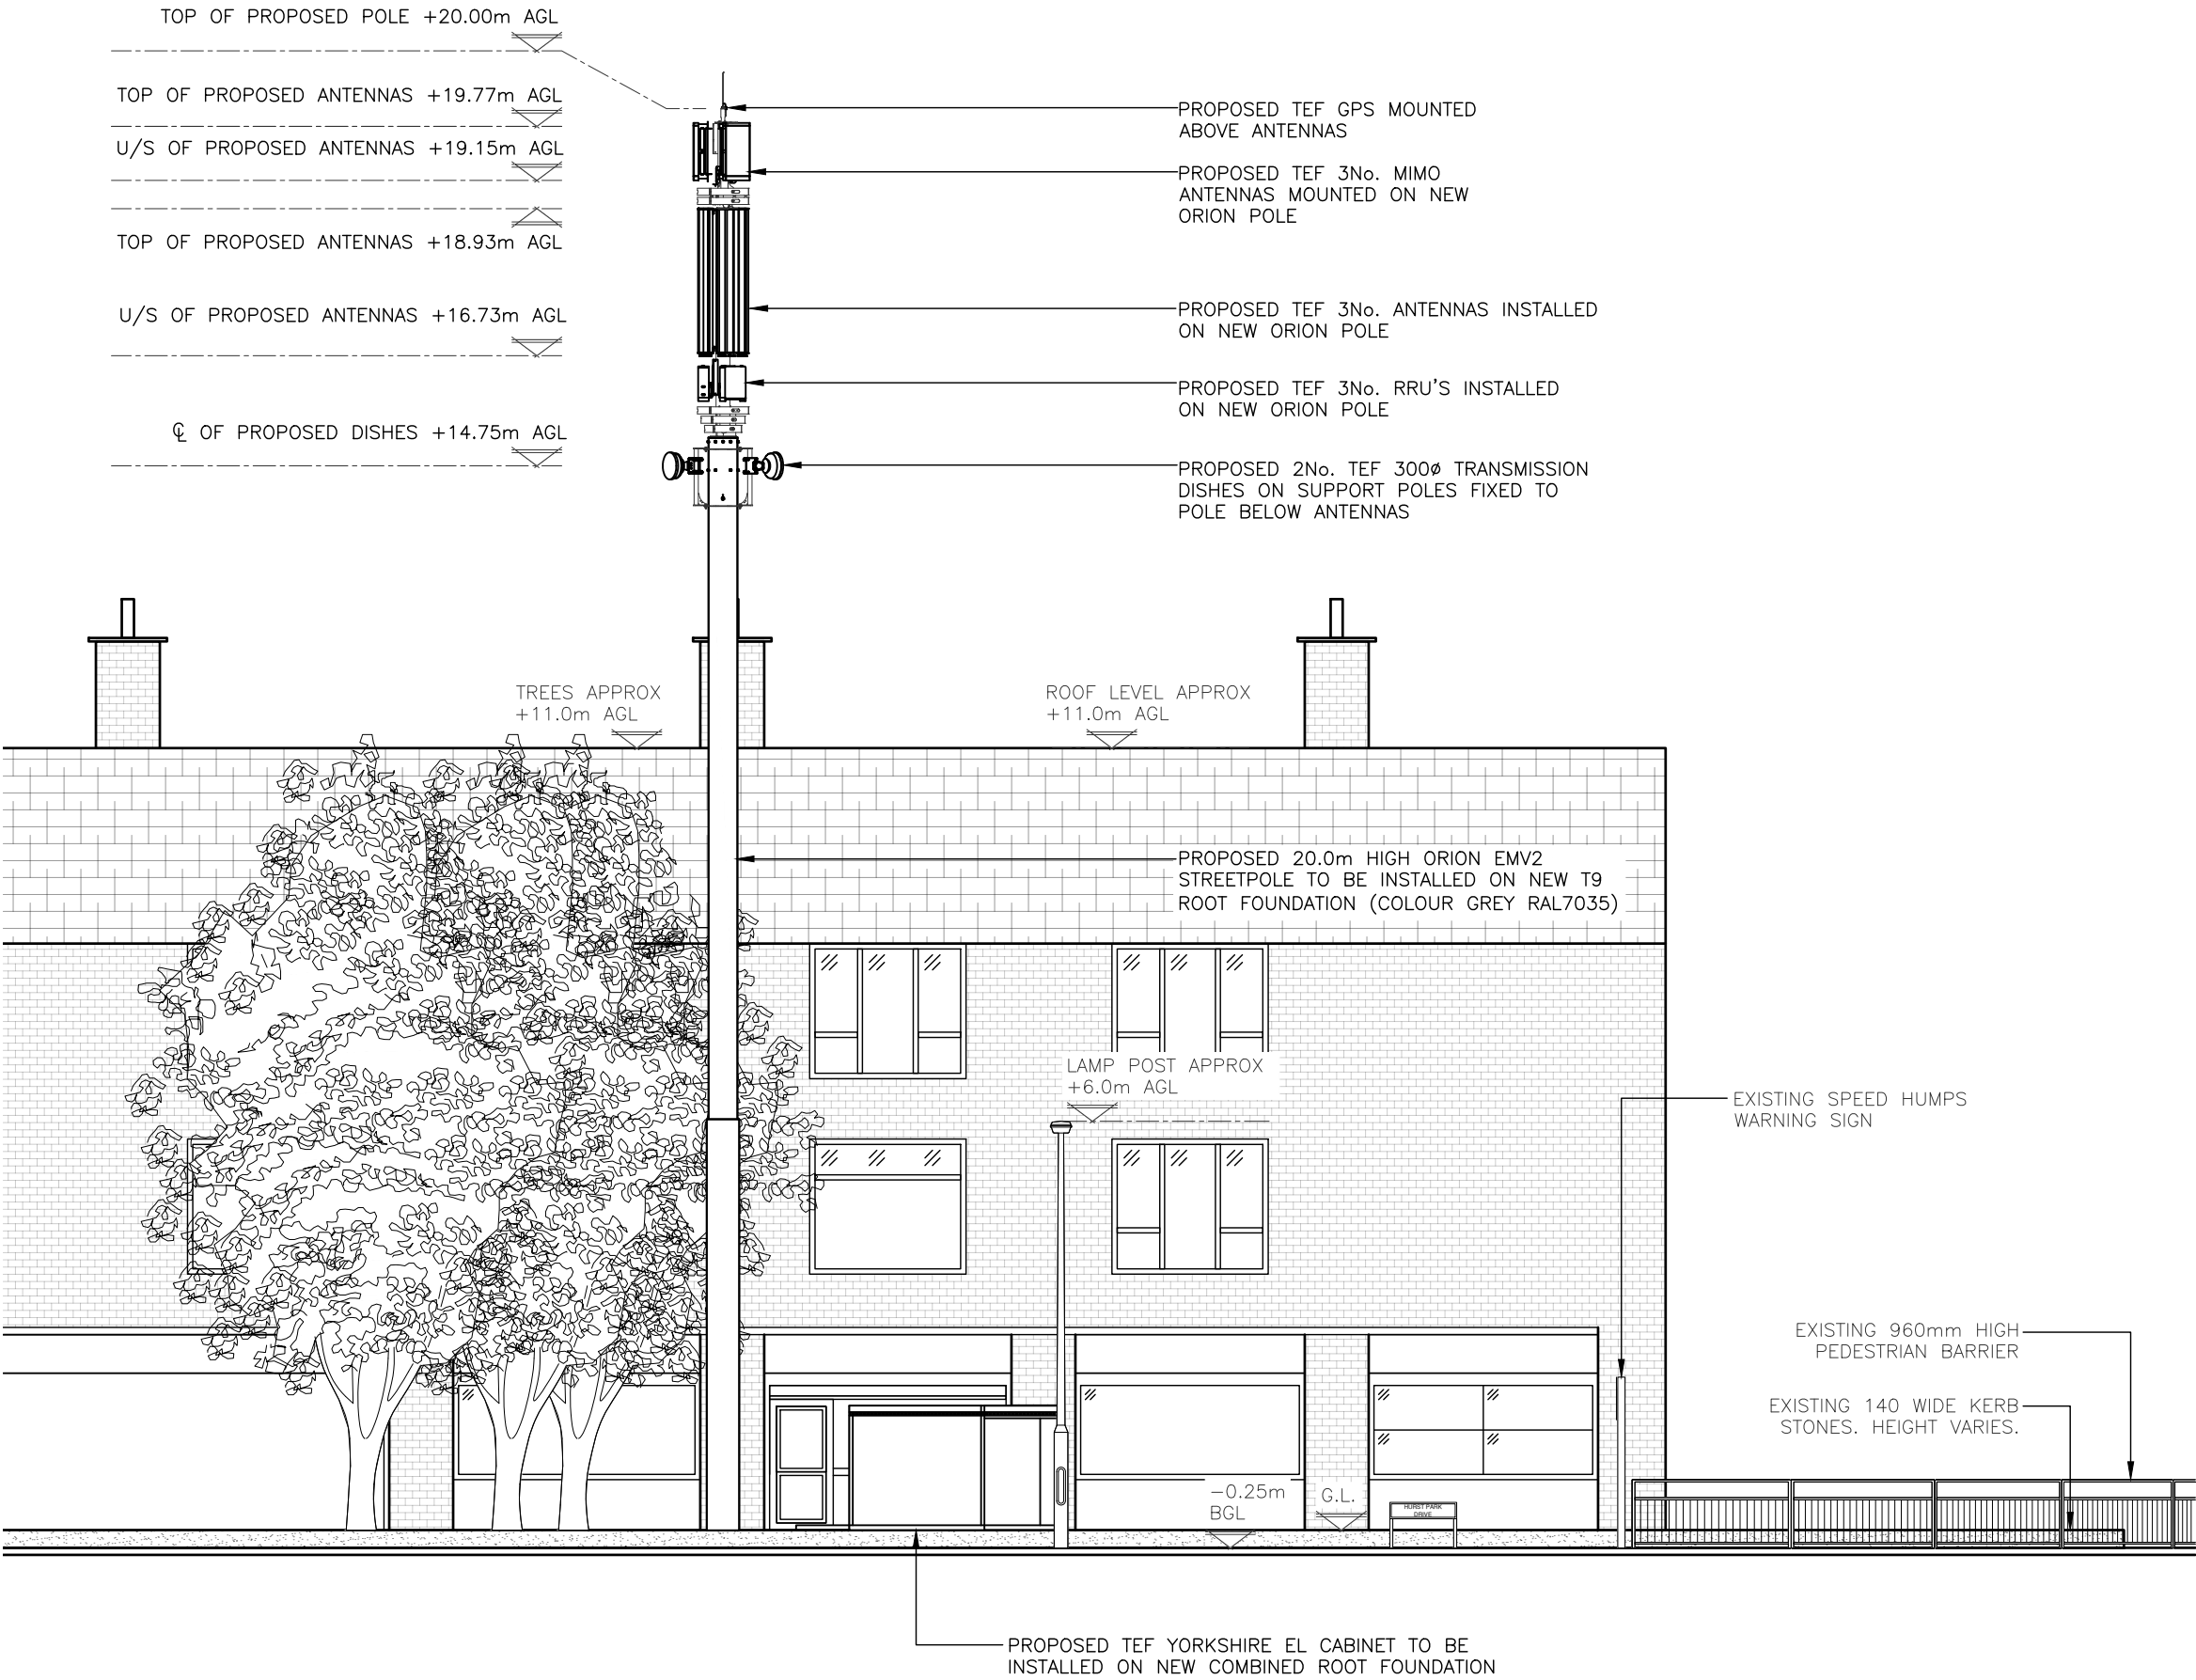

PROPOSED NORTH WEST ELEVATION
(1:100)

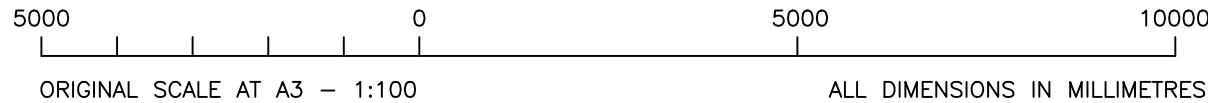

The drawings comply with TEF & Vodafone Standard ICNIRP guidelines.
Designed in accordance with CORNERSTONE document: SDN0013

ALL DIMENSIONS ARE IN mm UNLESS NOTED OTHERWISE

N.G.R | E: 345184 N: 391337

NOTES:

B	Moved the mimo to the top	M.S	UP	31.01.23
A	Issued for Approval	MS	RB	09.07.21

REV	MODIFICATION	BY	CH	DATE
-----	--------------	----	----	------



BEACON 3 WEST UNILATERAL

Cell Name	Opt.
HURST PARK DRIVE	B

Cell ID No		
CORNERSTONE	TEF	VF
E365499		
303241_00	089164	NA

Site Address / Contact Details		
HURST PARK DRIVE MOSSCROFT HUYTON KNOWSLEY L36 1UG		

Drawing Title:	PROPOSED SITE ELEVATION
----------------	-------------------------

Purpose of issue:	PLANNING	Dwg Rev:
-------------------	----------	----------

Drawing Number:	301	B
-----------------	-----	---

Surveyed By:	PCH	Original Sheet Size:	A3	Pack Issue:
--------------	-----	----------------------	----	-------------

Drawn:	Date:	Checked:	Date:	B
MS	09.07.21	RB	09.07.21	

eEvid Certificate 1WK3CL220084D

EEVIDENCE certifies that all the information contained herein corresponds to the email sent by veronica.raescu@sinclairdalby.co.uk through the eEvidence service, dated on 2023-02-13 13:16:57+01:00 and identified as eEvid ID 1WK3CL220084D. A printed version of the email header and message body is included here. A full copy of the original email is also available, as an attachment. Retrieve the original email from the Attachment Navigation pane with Adobe Reader or Adobe Acrobat.

Barcelona, 2023-02-13.

EMAIL IDENTIFICATION DATA

eEvid ID: 1WK3CL220084D
Date received: 2023-02-13 13:16:57+01:00 Europe/Madrid
Sender: veronica.raescu@sinclairdalby.co.uk
Source IP: mail-ed1-f53.google.com (209.85.208.53)
Recipients: planning@liverpoolairport.com
Email subject: PROPOSED TELECOMMUNICATIONS INSTALLATION AT CS30324100 - HURST PARK DRIVE, MOSSCROFT, HUYTON, KNOWSLEY, L36 1UG
Attachments: CS30324100_VM02_Cornerstone Planning Aerodrome Notice V.3 (GPD0) - RM Edit 13.12.22.pdf, E365499_CTIL303241_00_TEF089164_VF95584_AUTOCADGA_REV_B_LPA.pdf

OBTAINED ELECTRONIC FOOTPRINTS (SHA-256 HASH)

Original email: email.1WK3CL220084D.eml (view Attachment's panel)
Footprint (Hash): b329da06a0ae9decd20dd89b21cc25a820ba1bc362950fe9a1a38dae188edd47

Attached file: CS30324100_VM02_Cornerstone Planning Aerodrome Notice V.3 (GPD0) - RM Edit 13.12.22.pdf
Footprint (Hash): 0ce1a4620b9855bda88905a44917700a7d819b50c6e84401b1c70c5bdbc2bf58

Attached file: E365499_CTIL303241_00_TEF089164_VF95584_AUTOCADGA_REV_B_LPA.pdf
Footprint (Hash): 14071acf428f641b6621818774f93c0abe488d5308f2cb6ec0c9169445378659

CONFIRMATION OF DELIVERY TO EACH RECIPIENT

Recipient: planning@liverpoolairport.com
Email accepted at destination: Yes. HOST: eu-smtp-inbound-1.mimecast.com; IP: 91.220.42.241
Date delivered: 2023-02-13 13:25:16+01:00 Europe/Madrid
Transmission details: 250 SmtptThread-10423422-1676291114267@uk-mta-169.uk.mimecast.lan Received OK [gHiUKnV7MLC7pzon1mGftg.uk169]

Email Header Details

Received: by mail-ed1-f53.google.com with SMTP id fi26so12554599edb.7 for
<planning@liverpoolairport.com>; Mon, 13 Feb 2023 04:16:55 -0800 (PST)

X-Gm-Message-State: A00yUKVs1PLw9PIyIwklcB64f2SHsglVsZ7KEzW8GghSQ/u7bflgwXvg
eHokJKhUr1sWn2DI630gKUL7WqhPVypXZ0LAFWtmogmJpfjsBA==

X-Google-Smtp-Source: AK7set8EP0NXdyU9K1WY+QfS6/tXN3+wSVQ1txSCY6AsfEAfa2xsRA6nkQ1z+amBUyy1D/wf1H/EJicJAWhFipa7w+U=
X-Received: by 2002:a50:d0da:0:b0:4ac:c453:6d5f with SMTP id g26-
20020a50d0da000000b004acc4536d5fmr1767478edf.8.1676290614255; Mon, 13 Feb 2023 04:16:54 -0800
(PST)

From: Veronica Raescu <veronica.raescu@sinclairdalby.co.uk>

References: cb852ffcf8c8238f8fa1484d4e5f30b4f@mail.gmail.com fb2b539493937d870ffe339544e868e3@mail.gmail.com
cc5aa3f0f45447cd99de6e6ab75612f6@mail.gmail.com
cc5aa3f0f45447cd99de6e6ab75612f6@mail.gmail.com

In-Reply-To: cc5aa3f0f45447cd99de6e6ab75612f6@mail.gmail.com

MIME-Version: 1.0

X-Mailer: Microsoft Outlook 16.0

Thread-Index: Adk/pQy0IiuFs/6kQHe/F39RWOA+1Q==

Date: Mon, 13 Feb 2023 12:16:49 -0000

Message-ID: <e593c0d0f464ba87436de216227c4ed5@mail.gmail.com>

Subject: PROPOSED TELECOMMUNICATIONS INSTALLATION AT CS30324100 - HURST PARK DRIVE, MOSSCROFT, HUYTON,
KNOWSLEY, L36 1UG

To: planning@liverpoolairport.com

Cc: planning@liverpoolairport.com

Content-Type: multipart/mixed; boundary="0000000000009b0fb905f493d2e7"

DKIM-Signature: v=1; a=rsa-sha256; c=relaxed/relaxed; d=sinclairdalby.co.uk; i=@sinclairdalby.co.uk; q=dns/txt;
s=evid; t=1676290619; h=from : references : in-reply-to : mime-version : date : message-id :
subject : to : cc : content-type : from; bh=lNnS75Tz9RFmvobRmYZDDT5QGYTuLQ8NQur11aQ07PA=;
b=LDG67Fuz0mnDobBSG2+0vx06M6vMsN33fSrpDZHtt38eV067/1hHxB/Ixv3wkbT0eIqT2
UEb+EjFkklFVioyEkJaKXjNM5Y7VKRXC1nfT6MNTw++1bc0dPgLL0wJJm0S+qtD+RBsct
+xhQG6M05CfzXGFM07VhusrdU20NJ+KjE8iN/q5BNE6vqL+8pQY6WTceWn3VvmEWdB3u7Ho
+OXF+iWUb52P04F2p1+0l8ClwiWEL0ooqswHFG5rOdSuVj2+ADWmsRoy+YRB5Yjg0pR8WkK
XL/gzgnYEHhgNG20cmsABCiByie0rtwgTY8ifVAXGLRIxWPUtQMcw9bG30zA==

Dear Sir/Madam,

Please find attached a copy of the Aerodrome Notice and Drawings in respect of the proposed site at the above address.

Should you have any queries regarding this matter, please do not hesitate to contact matt.silverwood@sinclairdalby.co.uk

Kind Regards,

Veronica Raescu
Surveyor

Sinclair Dalby Ltd
E: veronica.raescu@sinclairdalby.co.uk