




Existing Street scene Elevation

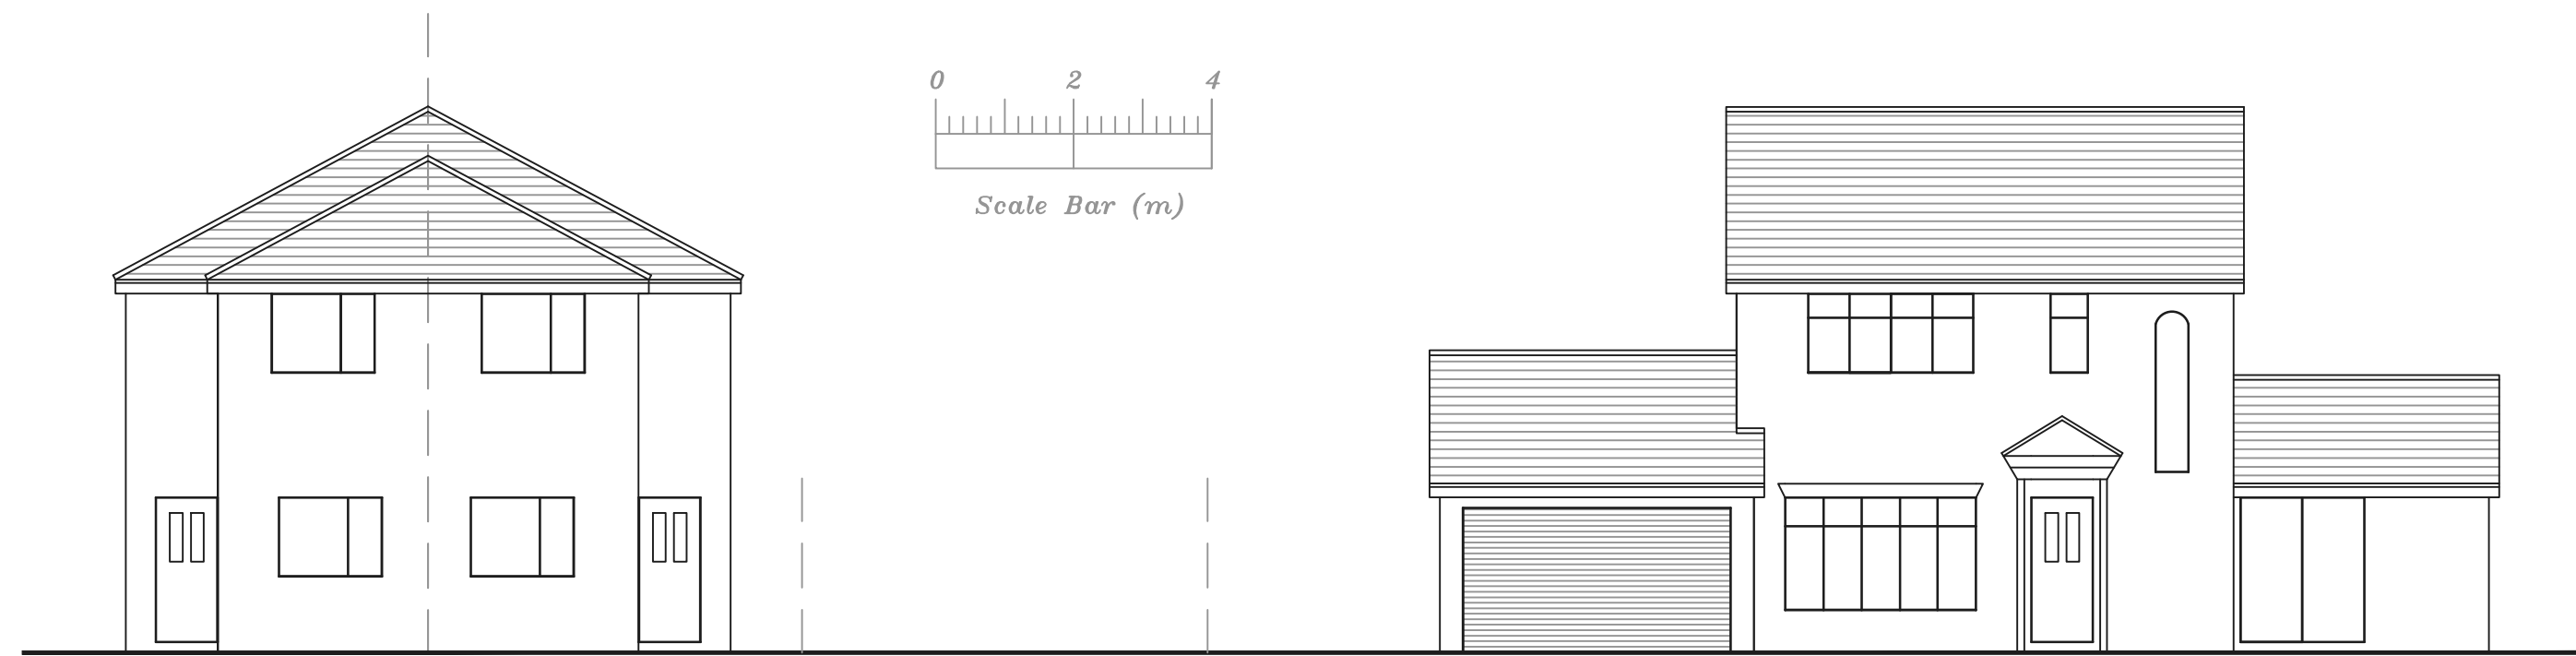

Proposed Street scene Elevation

Address
Land adjacent to 33 Lancaster
Avenue, L35

Job Title
New build dwelling

Drawing title
Street scene elevations

Chkd	Appvd	date	scale	Dwg No.
		Dec '24	1:100 @ A1	004