



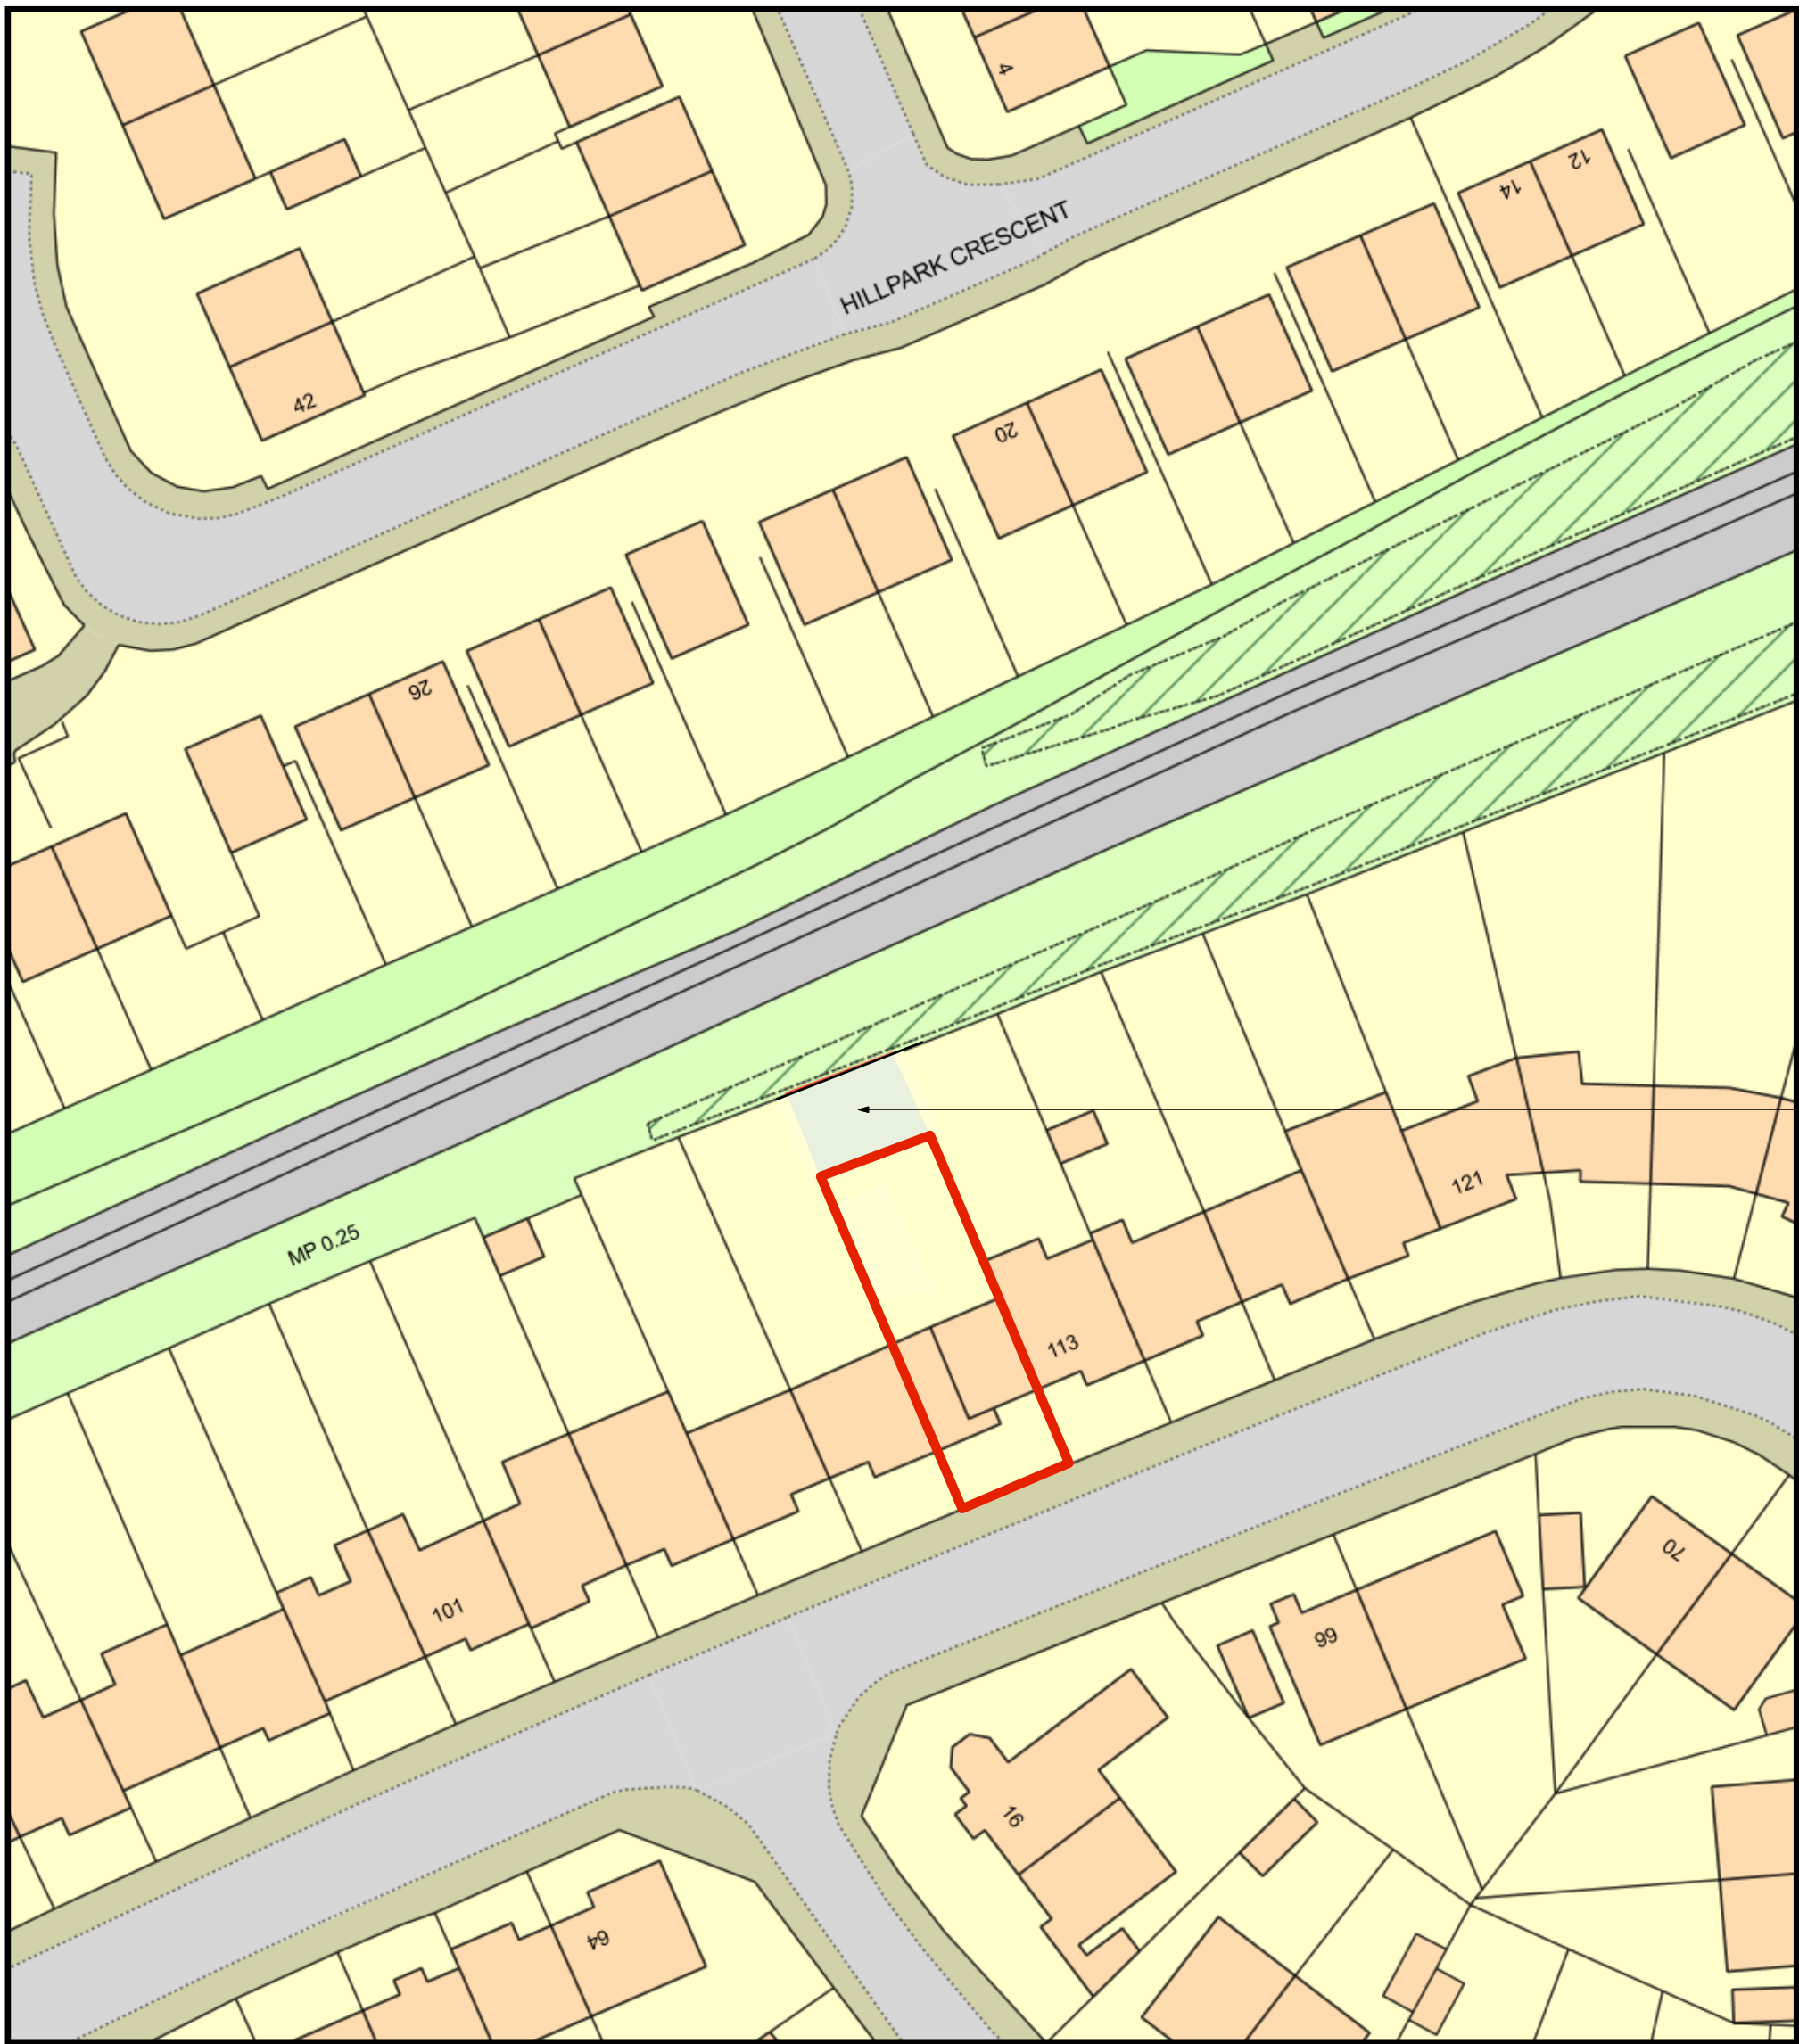



existing site plan

note: Hatched area owned by Northern Rail - remains unaffected by proposal

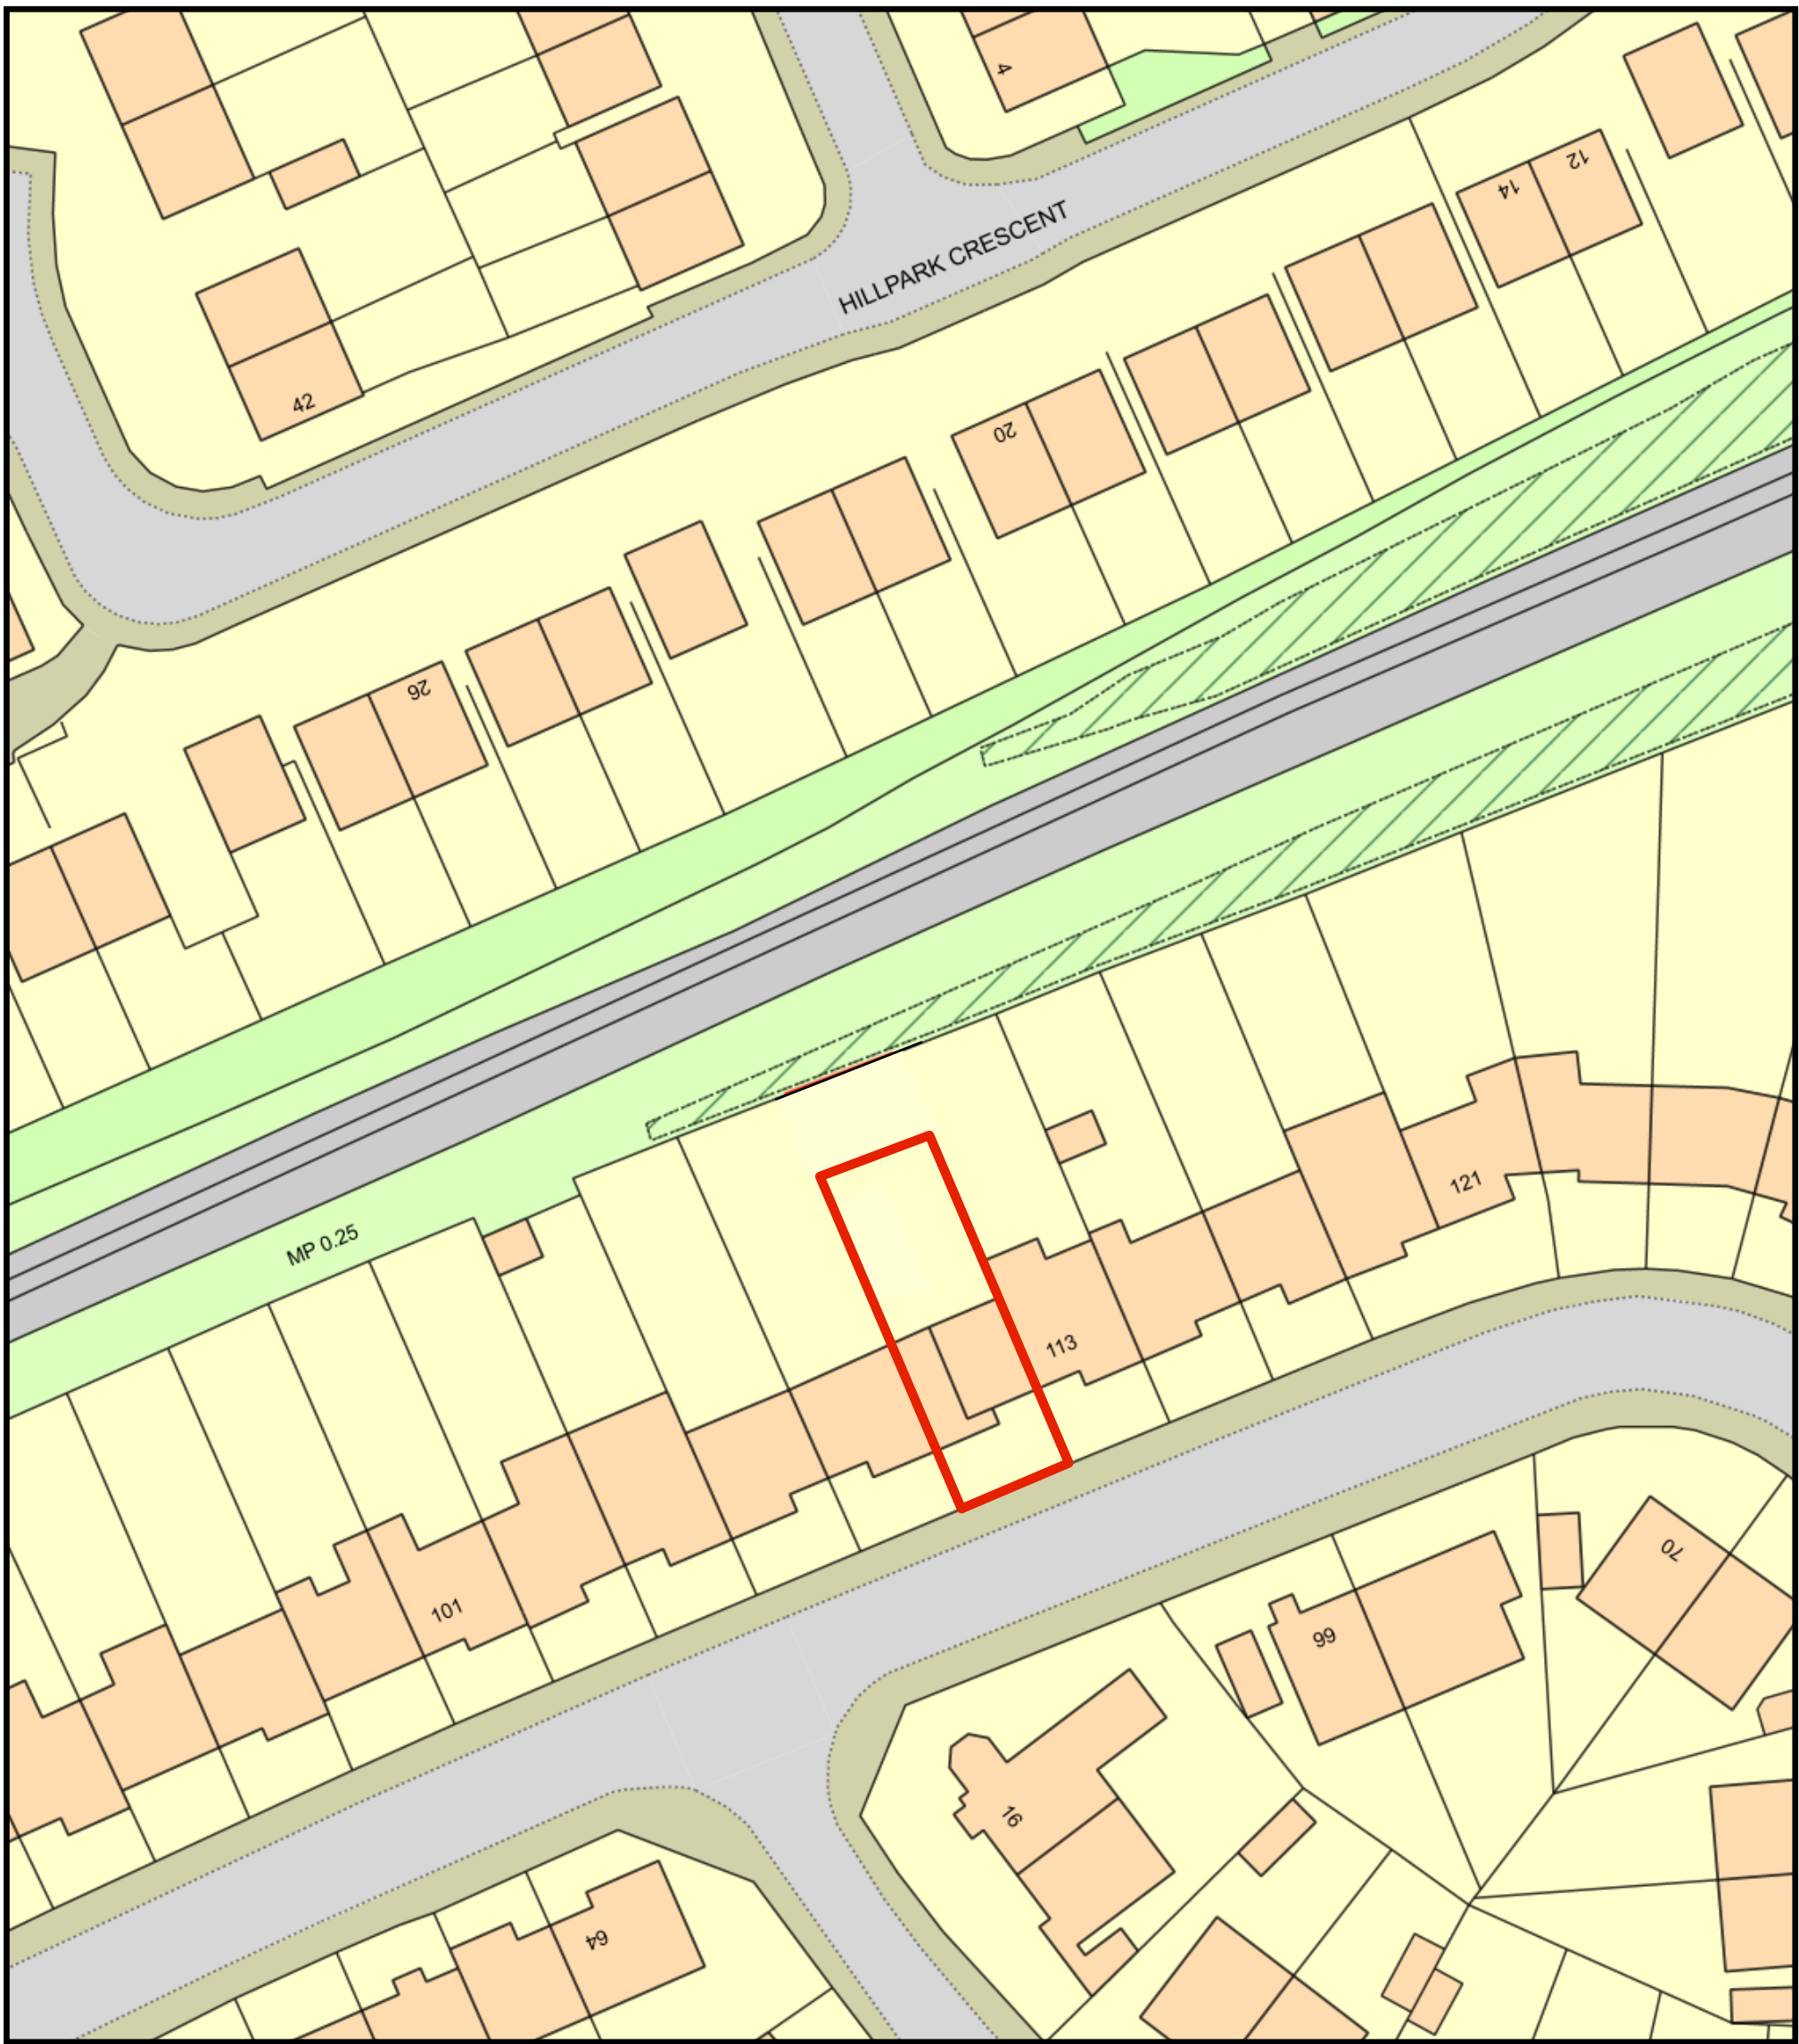

proposed site plan

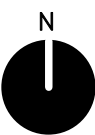

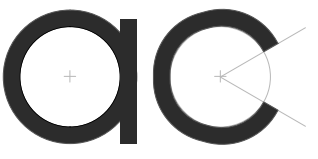

10m
0 20

ROWAN DRIVE
002a. site plan
1:500 @ A1

All dimensions are to be checked on site prior to commencing works on site. Discrepancy found between information given on this drawing and that given elsewhere or recorded on site shall be notified immediately to the project architect in writing.