


matthew lloyd - Location Plan

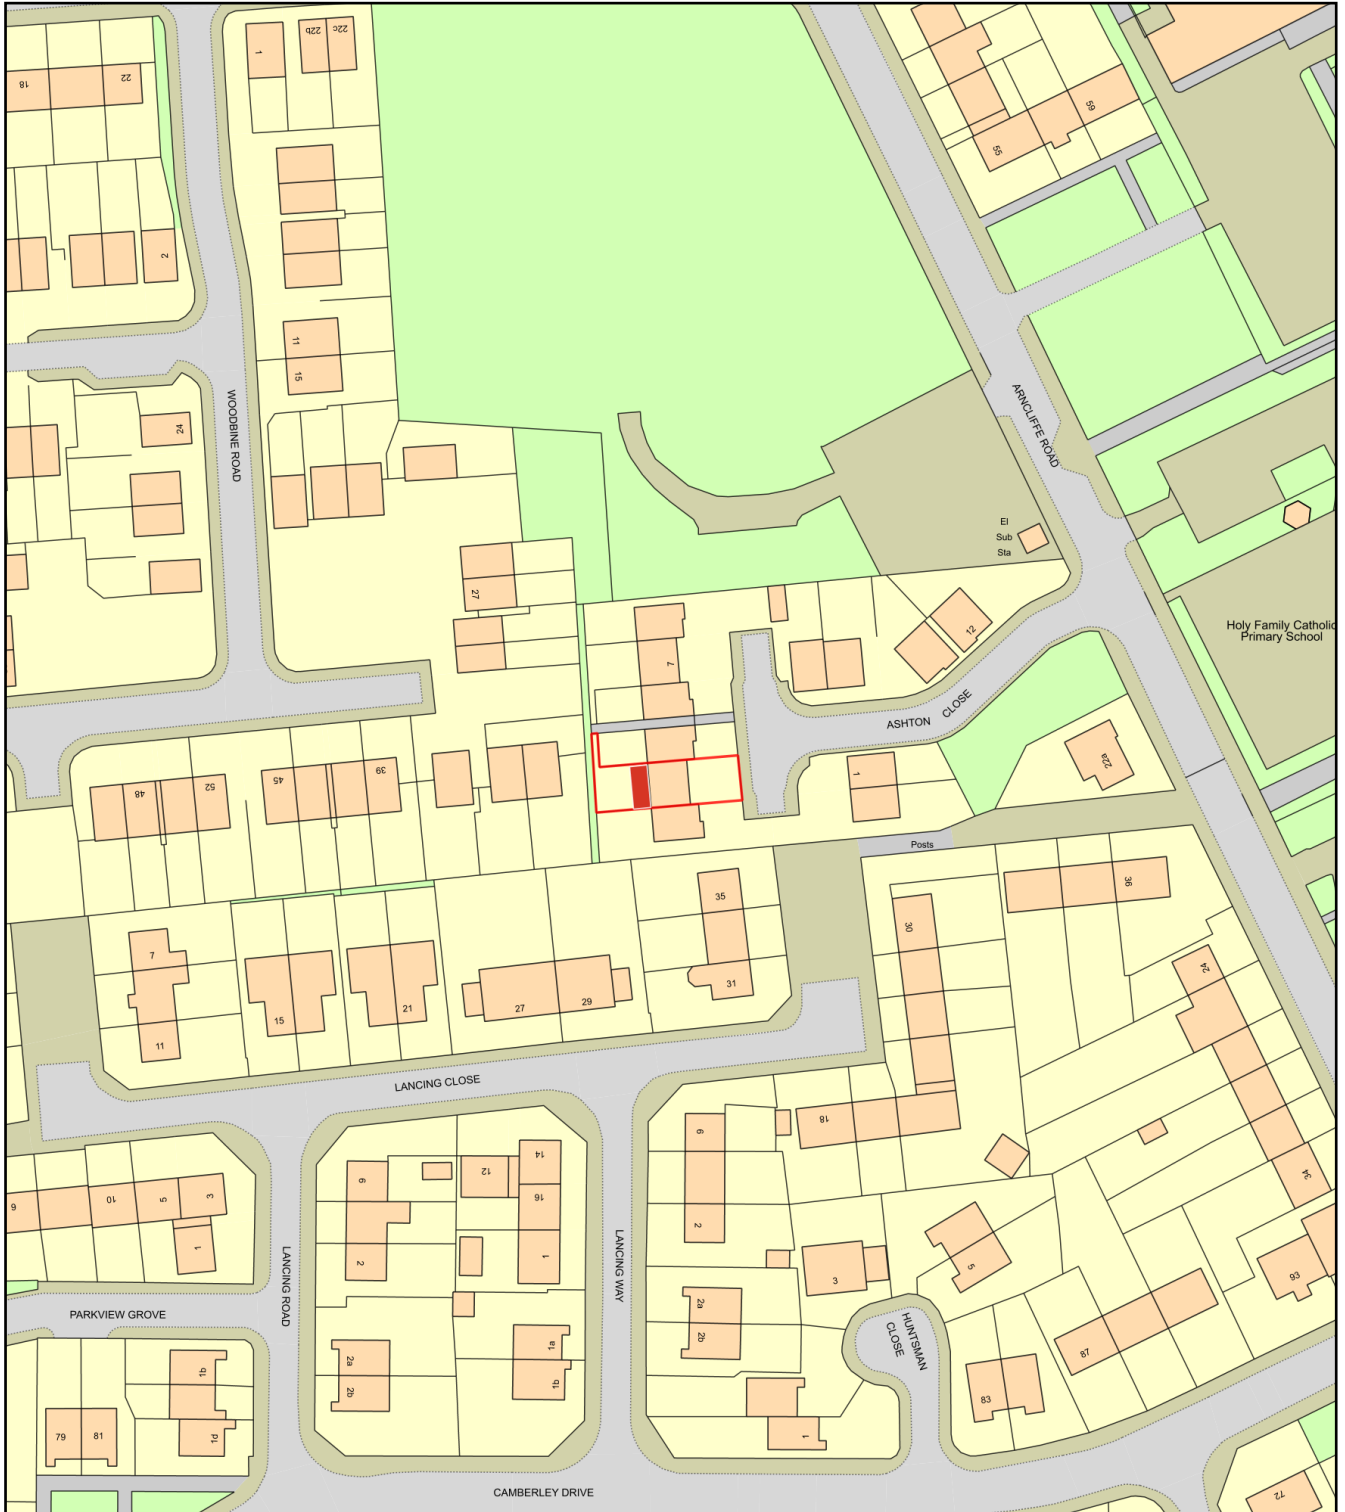

0 50
Metres



Plan Produced for: matthew lloyd

Date Produced: 09 Feb 2022

Plan Reference Number: TQRQM22040190506264

Scale: 1:1250 @ A4