



BIRD/BAT BOX KEY



NATIONAL TRUST WOODSTONE®
GREEN 32MM NEST BOX



BAT BOX HARLECH WOODSTONE


BAT BOXES TO BE INSTALLED BETWEEN A HEIGHT OF 3-6M AND BIRD BOXES
INSTALLED BETWEEN A HEIGHT OF 2-3M AT LEAST 2M DISTANCE BETWEEN
BOXED ON PROPOSED ON GABLE ELEVATION.

BIRD AND BAT BOXES TO BE INSTALLED IN ACCORDANCE WITH
MANUFACTURERS DETAILS AND INSTRUCTIONS


HALEWOOD PARK
TRIANGLE

SITE - PROPOSED BIRD/BAT BOX LAYOUT

SCALE 1 : 200

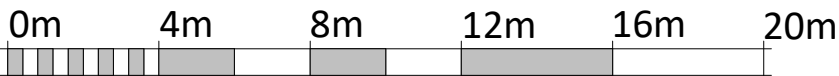

VISUAL SCALE 1:200 @ A1

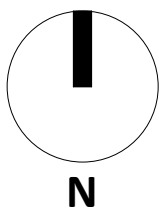

REV	DESCRIPTION	DATE	BY

THIS DRAWING IS THE COPYRIGHT OF AINSLEY GOMMON ARCHITECTS. DO NOT
SCALE FROM THIS DRAWING. WORK TO FIGURED DIMENSIONS ONLY. CHECK ALL
DIMENSIONS ON SITE. ANY DISCREPANCIES TO BE NOTIFIED TO THE ARCHITECT.
ELEMENTS OF STRUCTURE SHOWN ARE INDICATIVE AND FOR GUIDANCE.
FINAL DESIGN TO BE AS STRUCTURAL ENGINEERS DETAILS AND SPECIFICATION.

PROJECT
OKELL DRIVE, HALEWOOD
for HAMPTON DEVELOPMENTS
(NW) LTD

DRAWING TITLE
PROPOSED BIRD-BAT BOX
LAYOUT

SCALE 1 : 200 @A1 DATE 03/10/25 DRAWN TM CHECKED TM

DRAWING STATUS PLANNING

JOB No DRAWING No REVISION

2348 013

AG AINSLEY GOMMON ARCHITECTS

1 PRICE STREET, HAMILTON SQUARE, BIRKENHEAD, MERSEYSIDE, CH41 6JN
Tel: 0151 647 5511 | birkenhead@agarchitects.co.uk |
www.agarchitects.co.uk

PRINTED: 13/10/2025 14:34:22 A1