
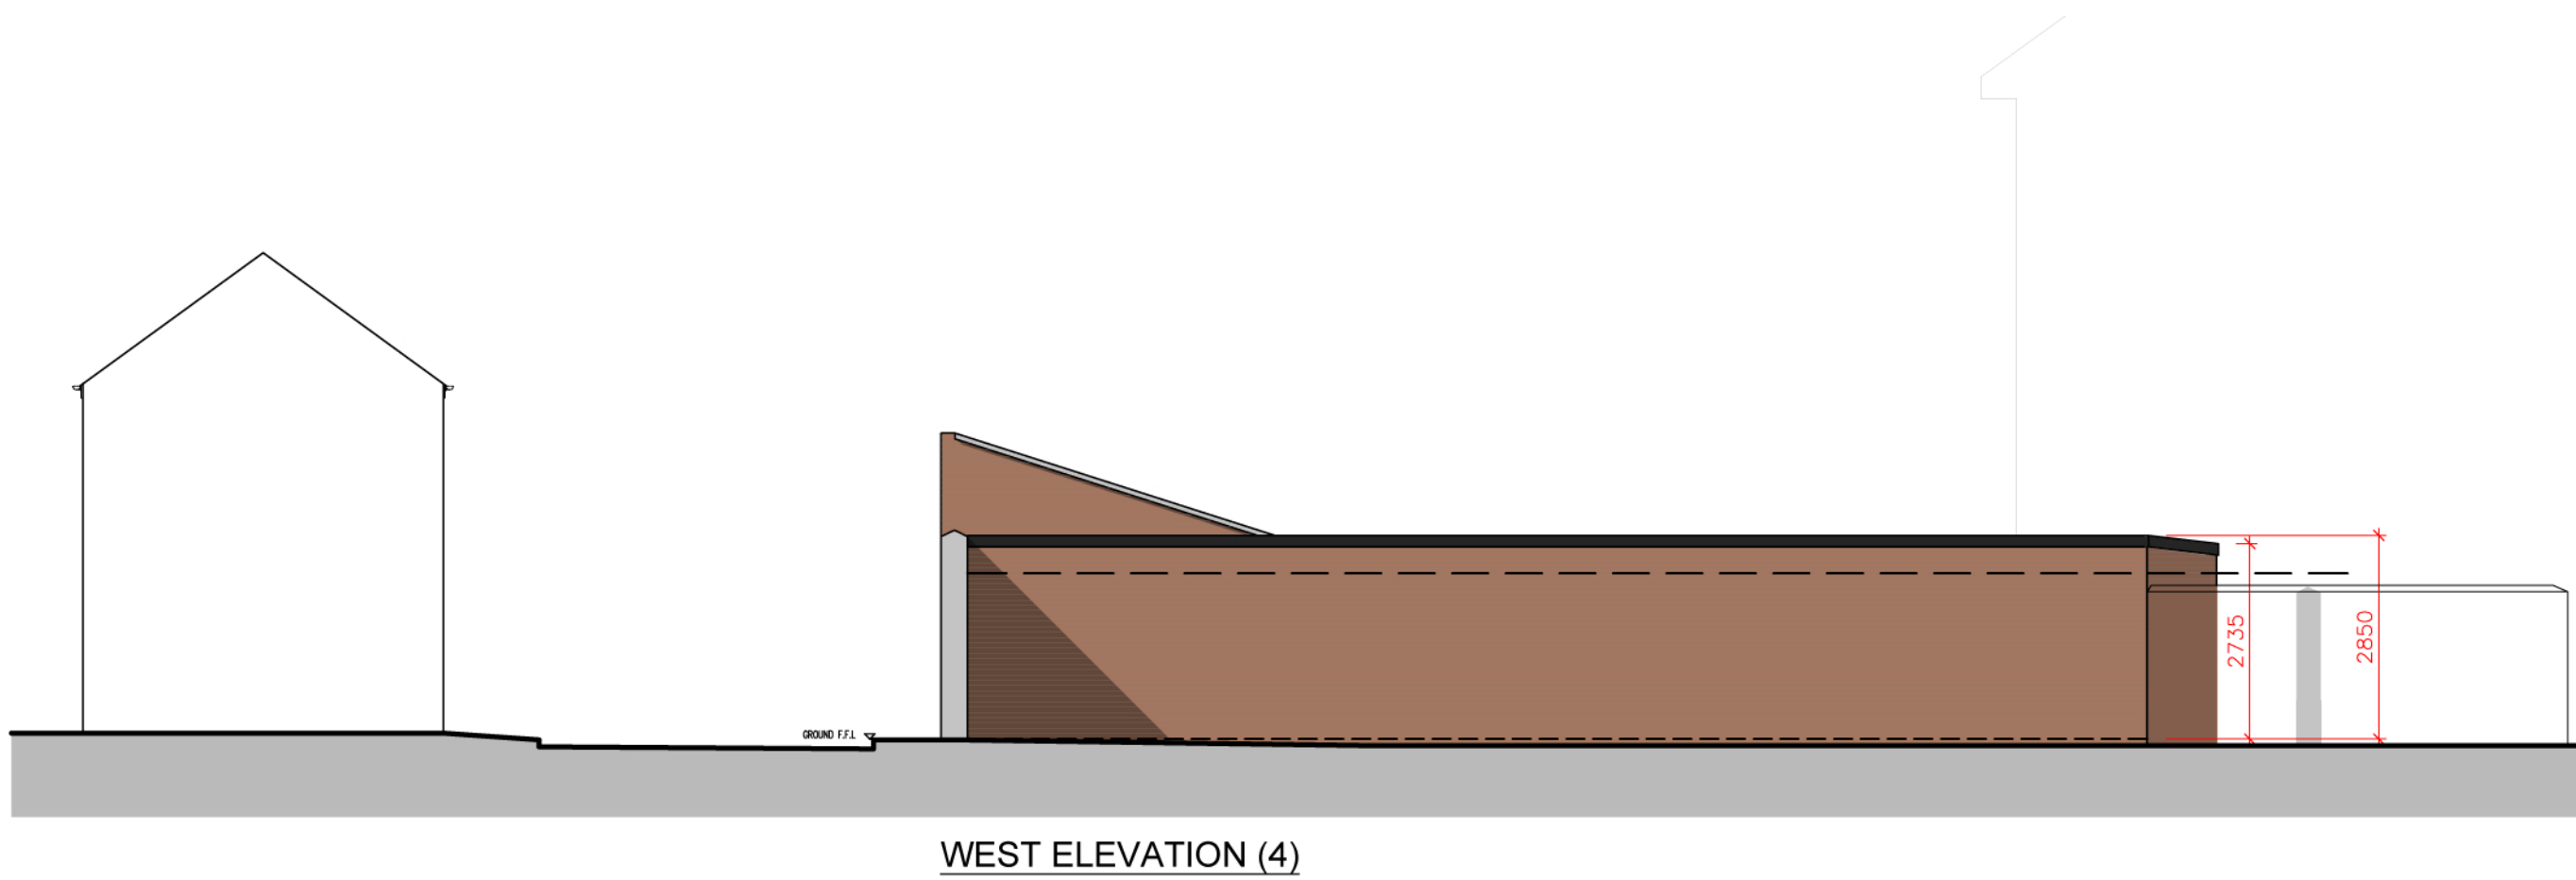
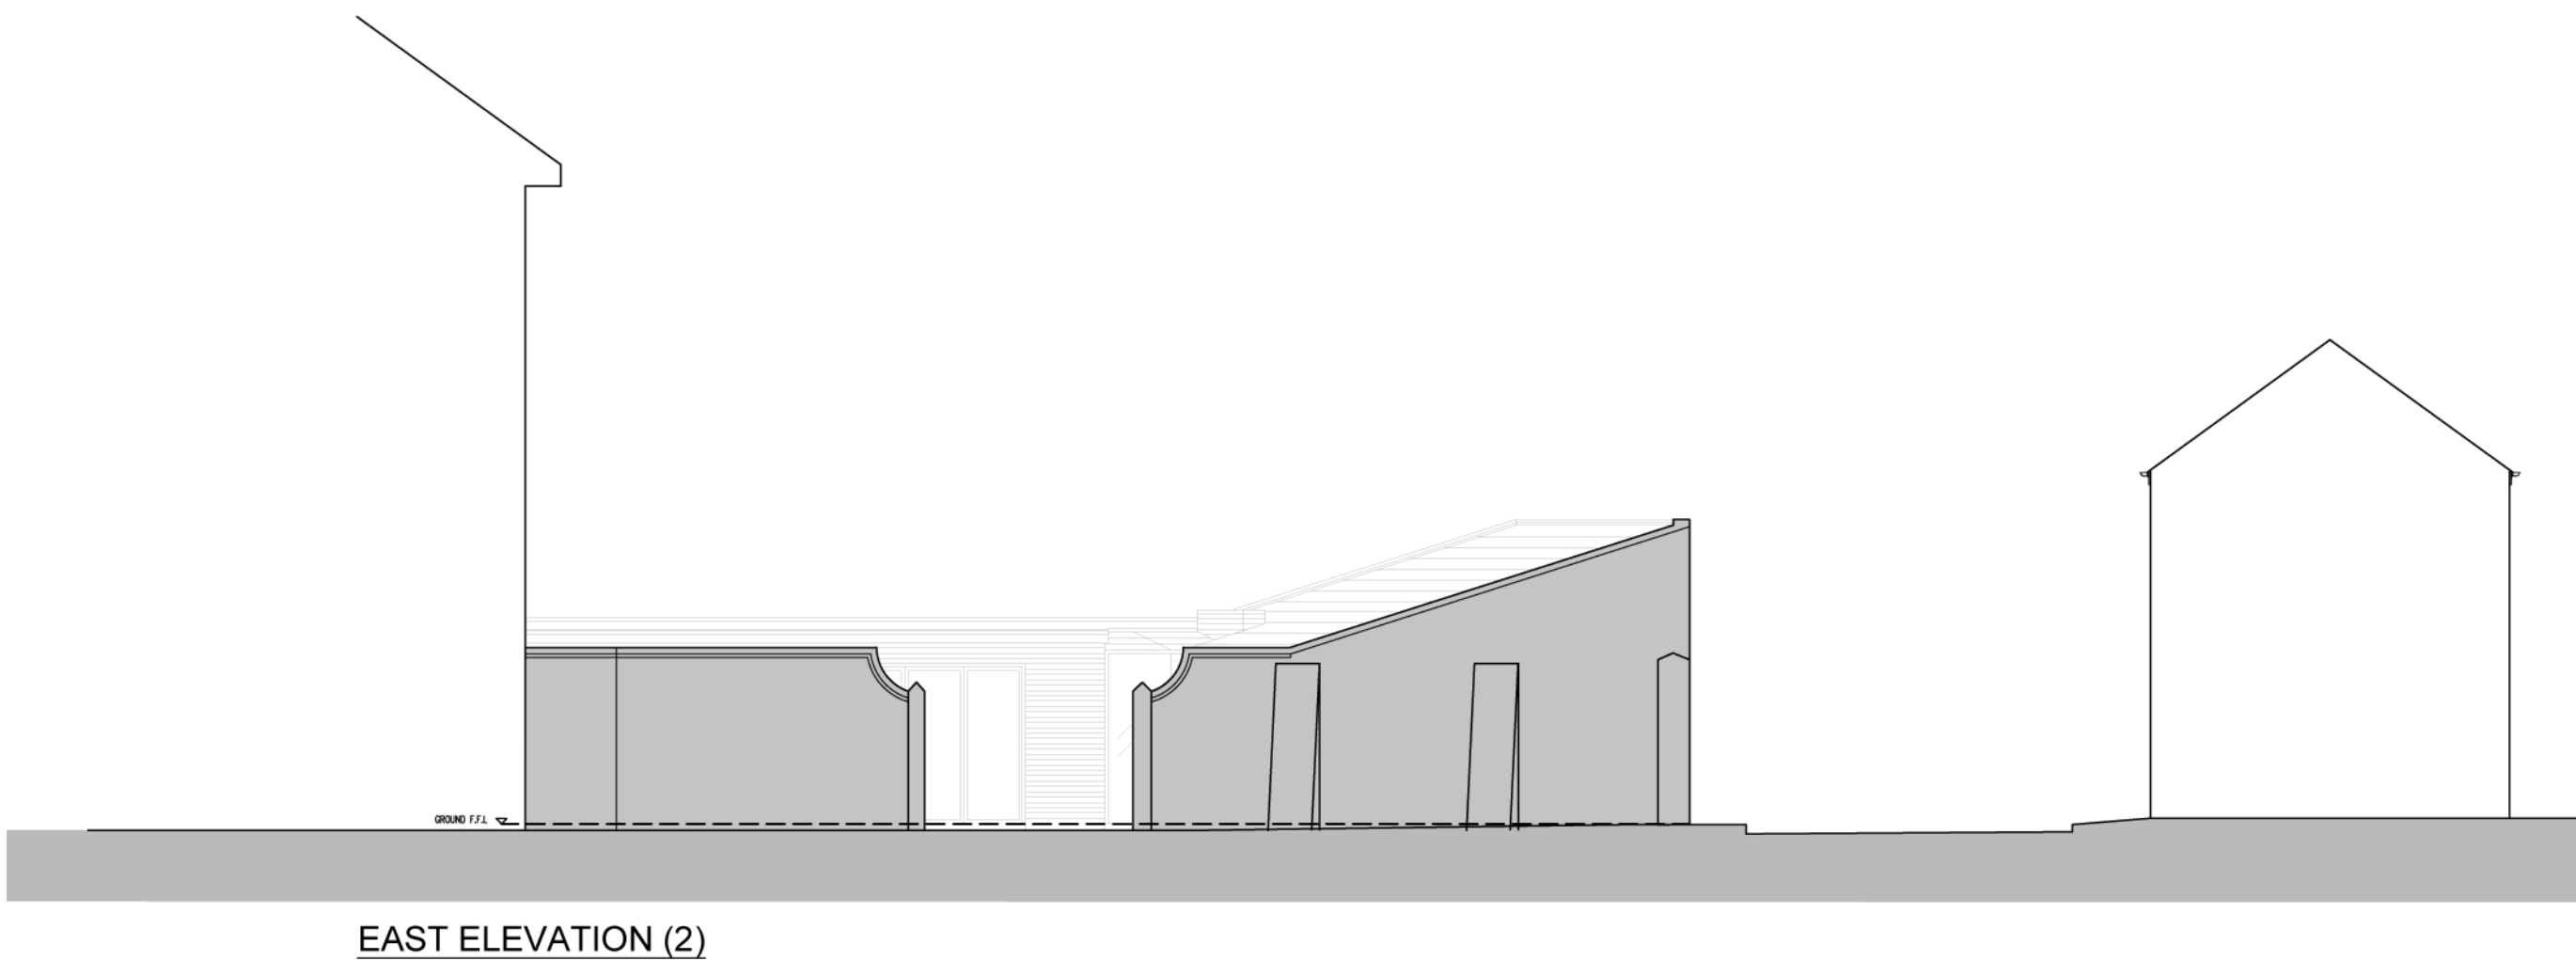
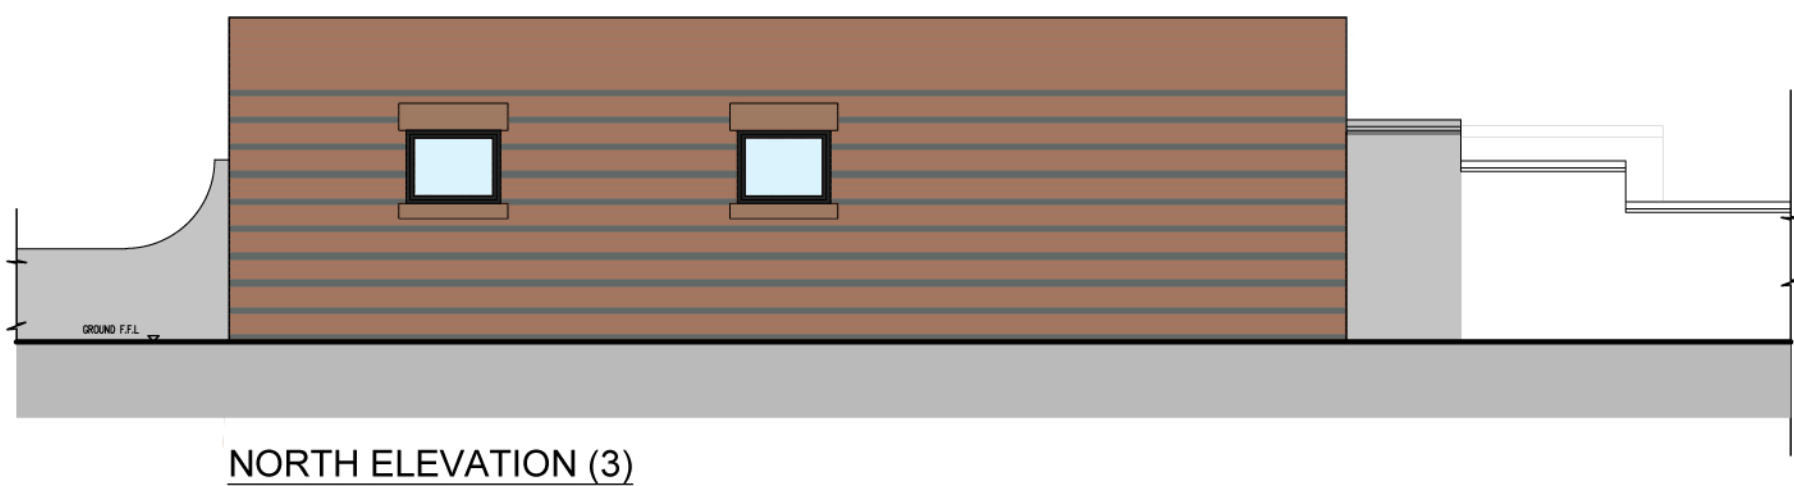


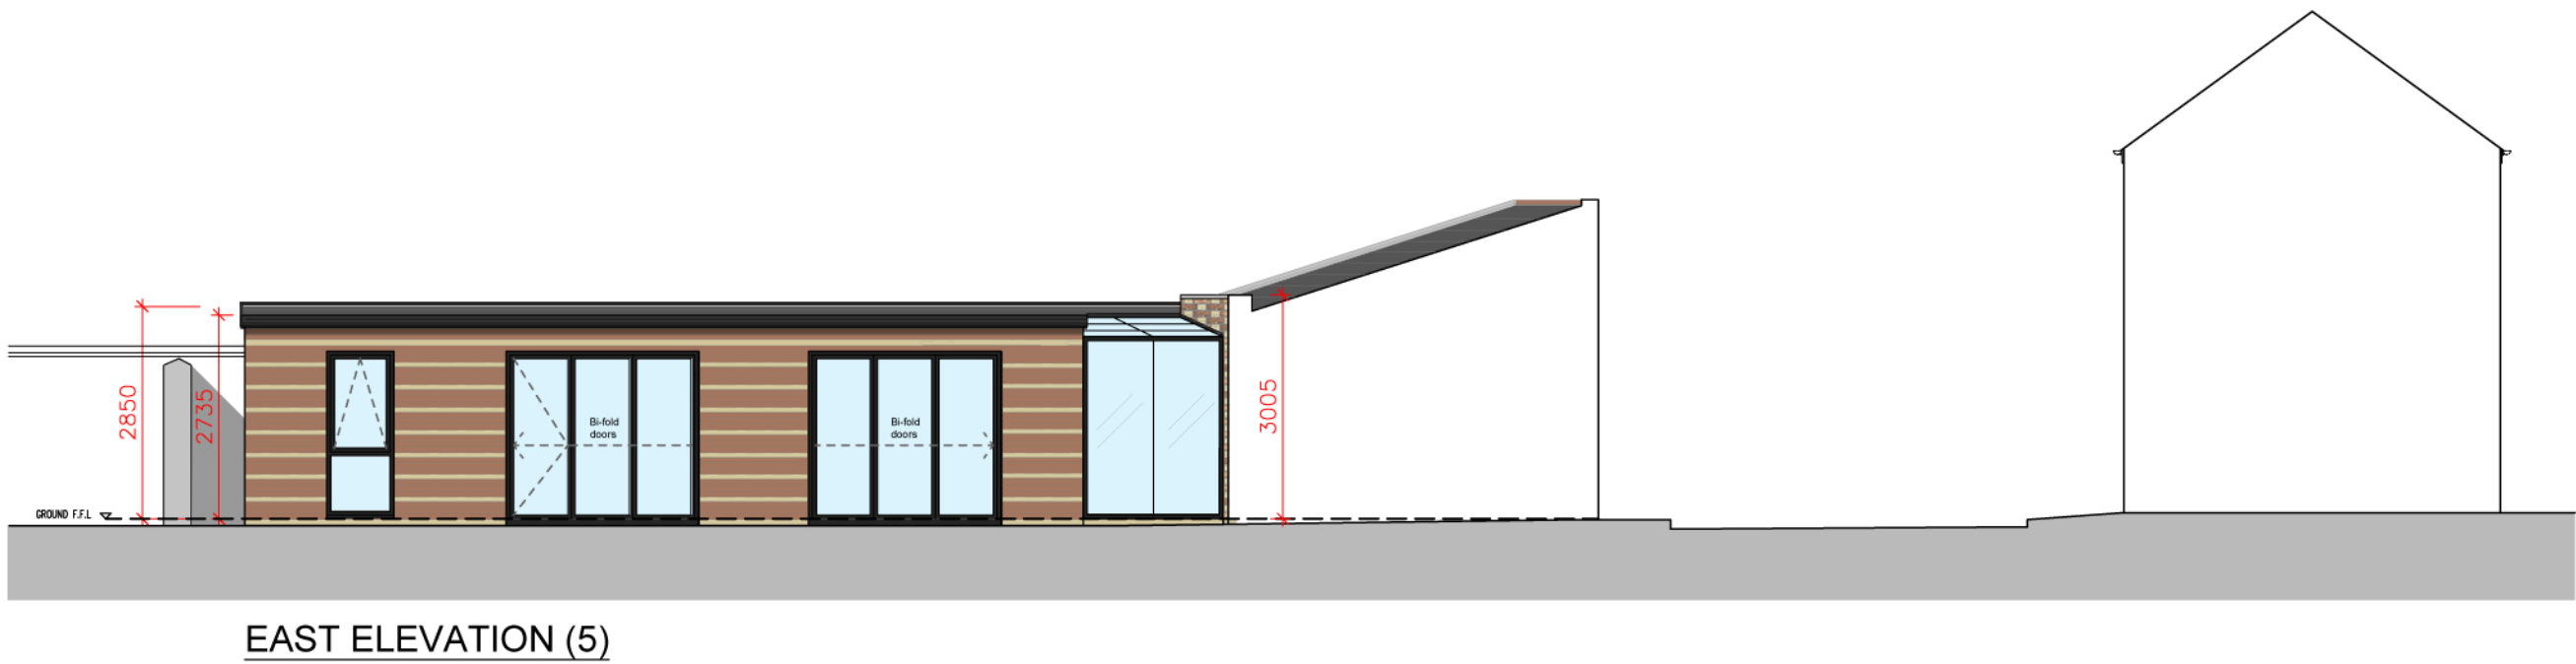

Rev	Description	Date	By	Chk'd
D	Updated in line with client comments	11.05.2023	TOC	RR
C	Updated in line with planning department comments	05.05.2023	TOC	RR
B	Planning drawing note amended & dimensions added as per planning officer's comments	25.08.2022	JT	RR
A	Conservatory adjusted	28.07.2022	JT	RR

purpose				
PLANNING				
Cass associates		architecture masterplanning planning landscape conservation		
Studio 204B The Tea Factory, 82 Wood Street, Liverpool, L1 4DQ T +44 (0)151 707 0110 E all@cassassociates.co.uk W www.cassassociates.co.uk				
client				
COLIN DANIELS				
project				
GREENHILL, THE ORCHARD, HUYTON. L36 9UZ				
drawing title				
ELEVATIONS AS PROPOSED				
scale @ A1 1:100			1533-005 D	
date 05-07-2022				
drn	TOC	chk'd RR		