


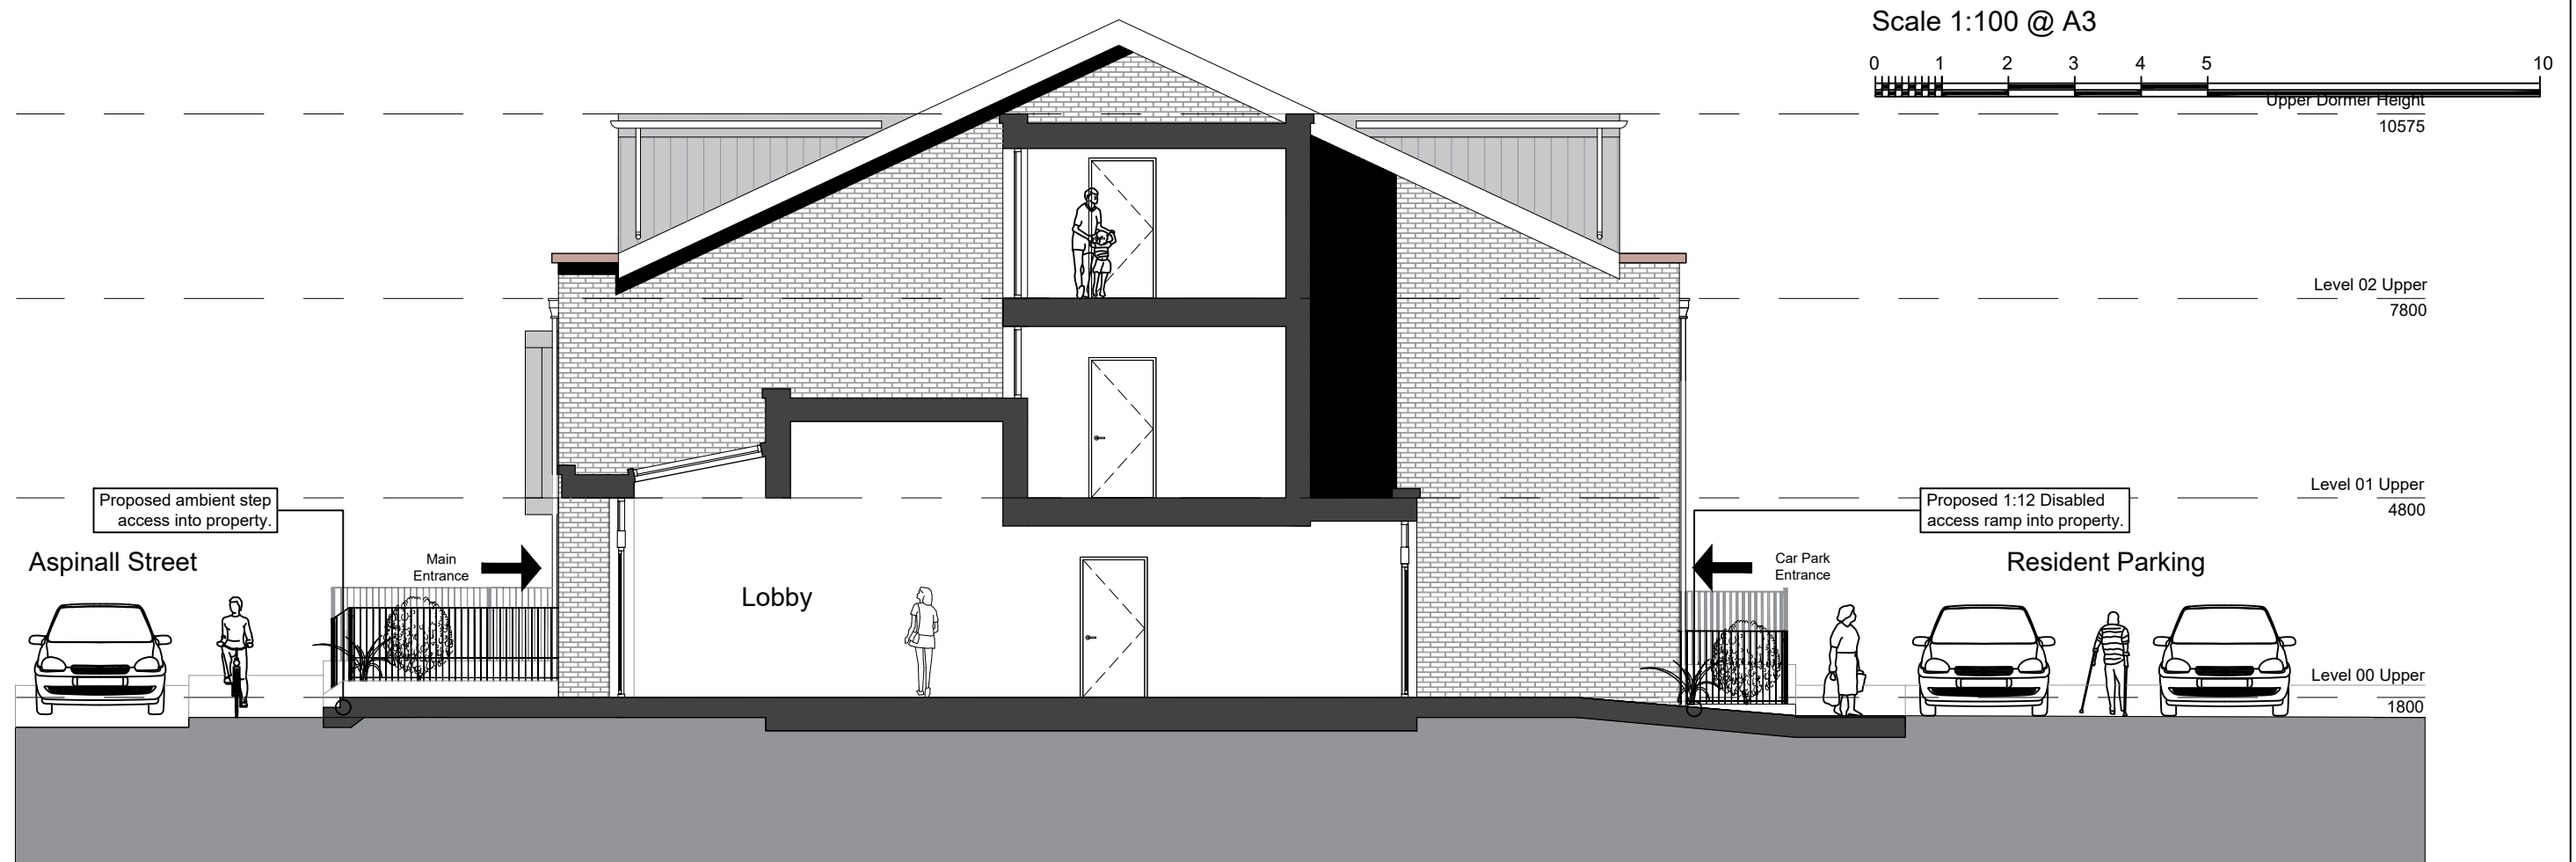

Section A-A Entrance Lobby/Corridor



Section C-C Apartment/ Corridor/ Apartment

Rev:	Date:	Description
A	27/01/22	Reconfiguration of internal circulation.
B	14/02/22	Reconfiguration of internal circulation.
C	03/02/22	Reconfiguration of access approach.
D	28/04/22	Removal of rear corridor windows.
E	13/05/22	Amended canopy.

 **owen ellis**
Architects

Honeycomb, Edmund Street
Liverpool L3 9NG
TEL: 0151 227 1555
email: info@owenellis.co.uk
web: www.owenellis.co.uk

18 No. - 2B Apartments,
Aspinall Street, Prescott, L34 5QQ.

Proposed Sections (1 of 3)
Rev E - Amended Canopy to front access.

DRAWING NUMBER	REVISION	DATE
4188 / SK 09	E	May 2022
		SCALE 1:100 @ A3