



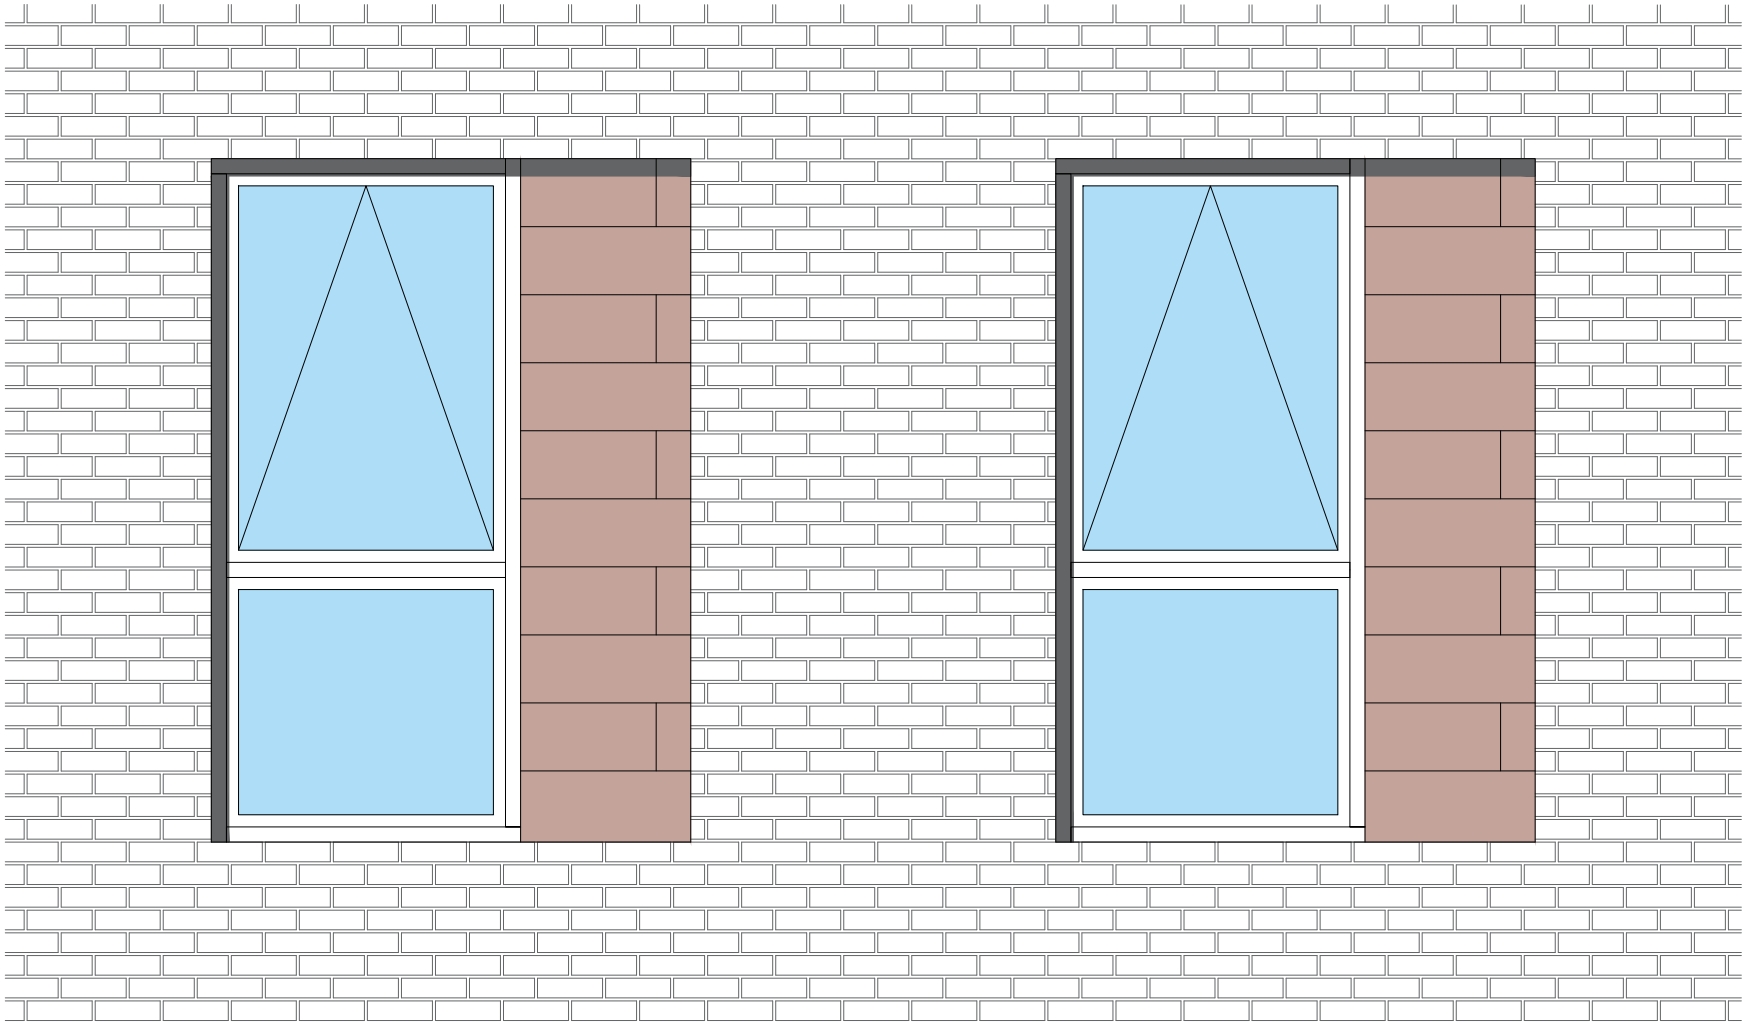

Elevation

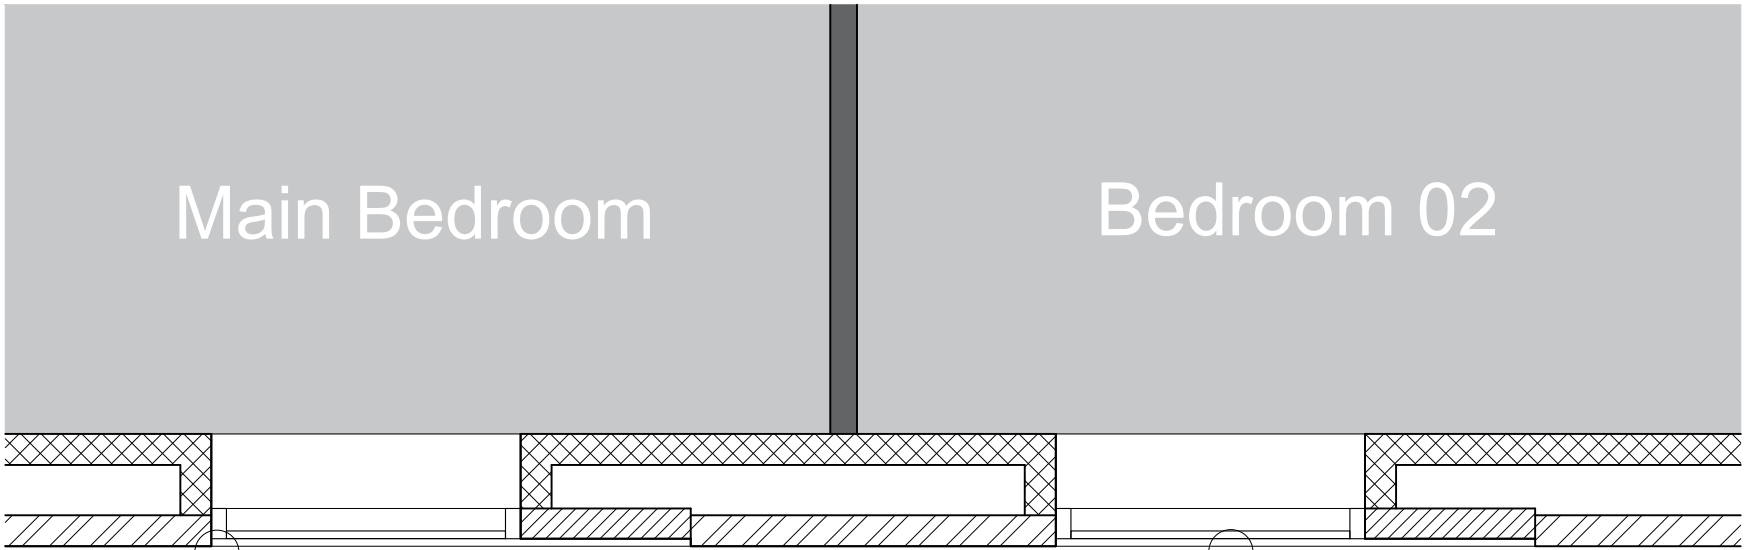

Plan

Window and decorative sandstone panel recessed by 25mm.



Scale 1:25 @ A3



owen ellis
Architects

Honeycomb, Edmund Street
Liverpool L3 9NG
TEL: 0151 227 1555
email: info@owenellis.co.uk
web: www.owenellis.co.uk

18 No. - 2B Apartments,
Aspinall Street, Prescot, L34 5QQ.

Proposed Window Reveal Detail
Plan and Elevation

DRAWING NUMBER 4188 / SK 14	REVISION -	DATE May 2022 SCALE 1:25 @ A3
---	------------------------------	--