


Location Plan

Site Address: 47, Edgemoor Drive, Field Lane Estate, L10 1LP

Date Produced: 10-Mar-2026

Scale: 1:1250 @A4

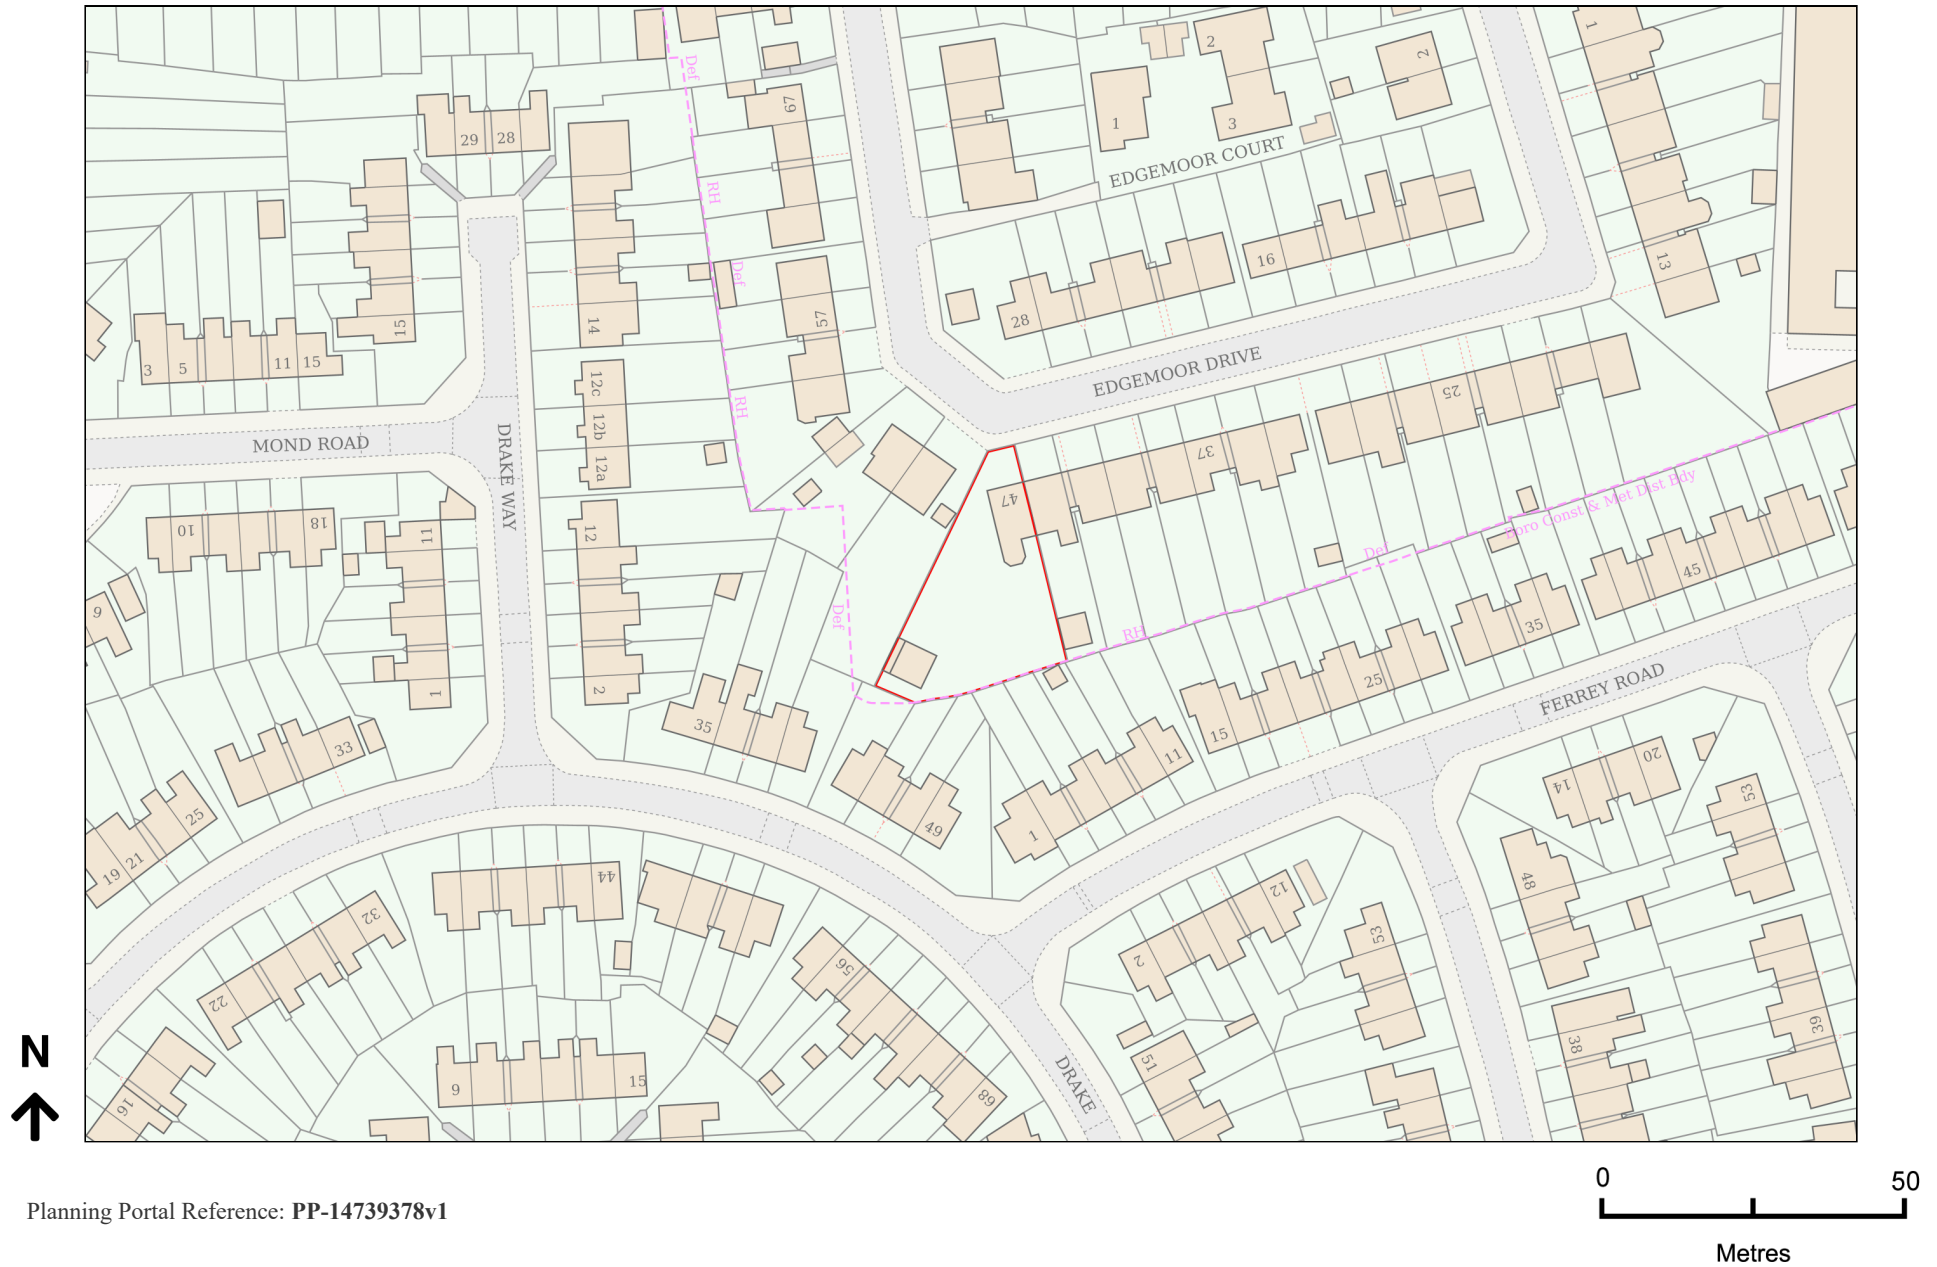

Planning Portal Reference: PP-14739378v1