


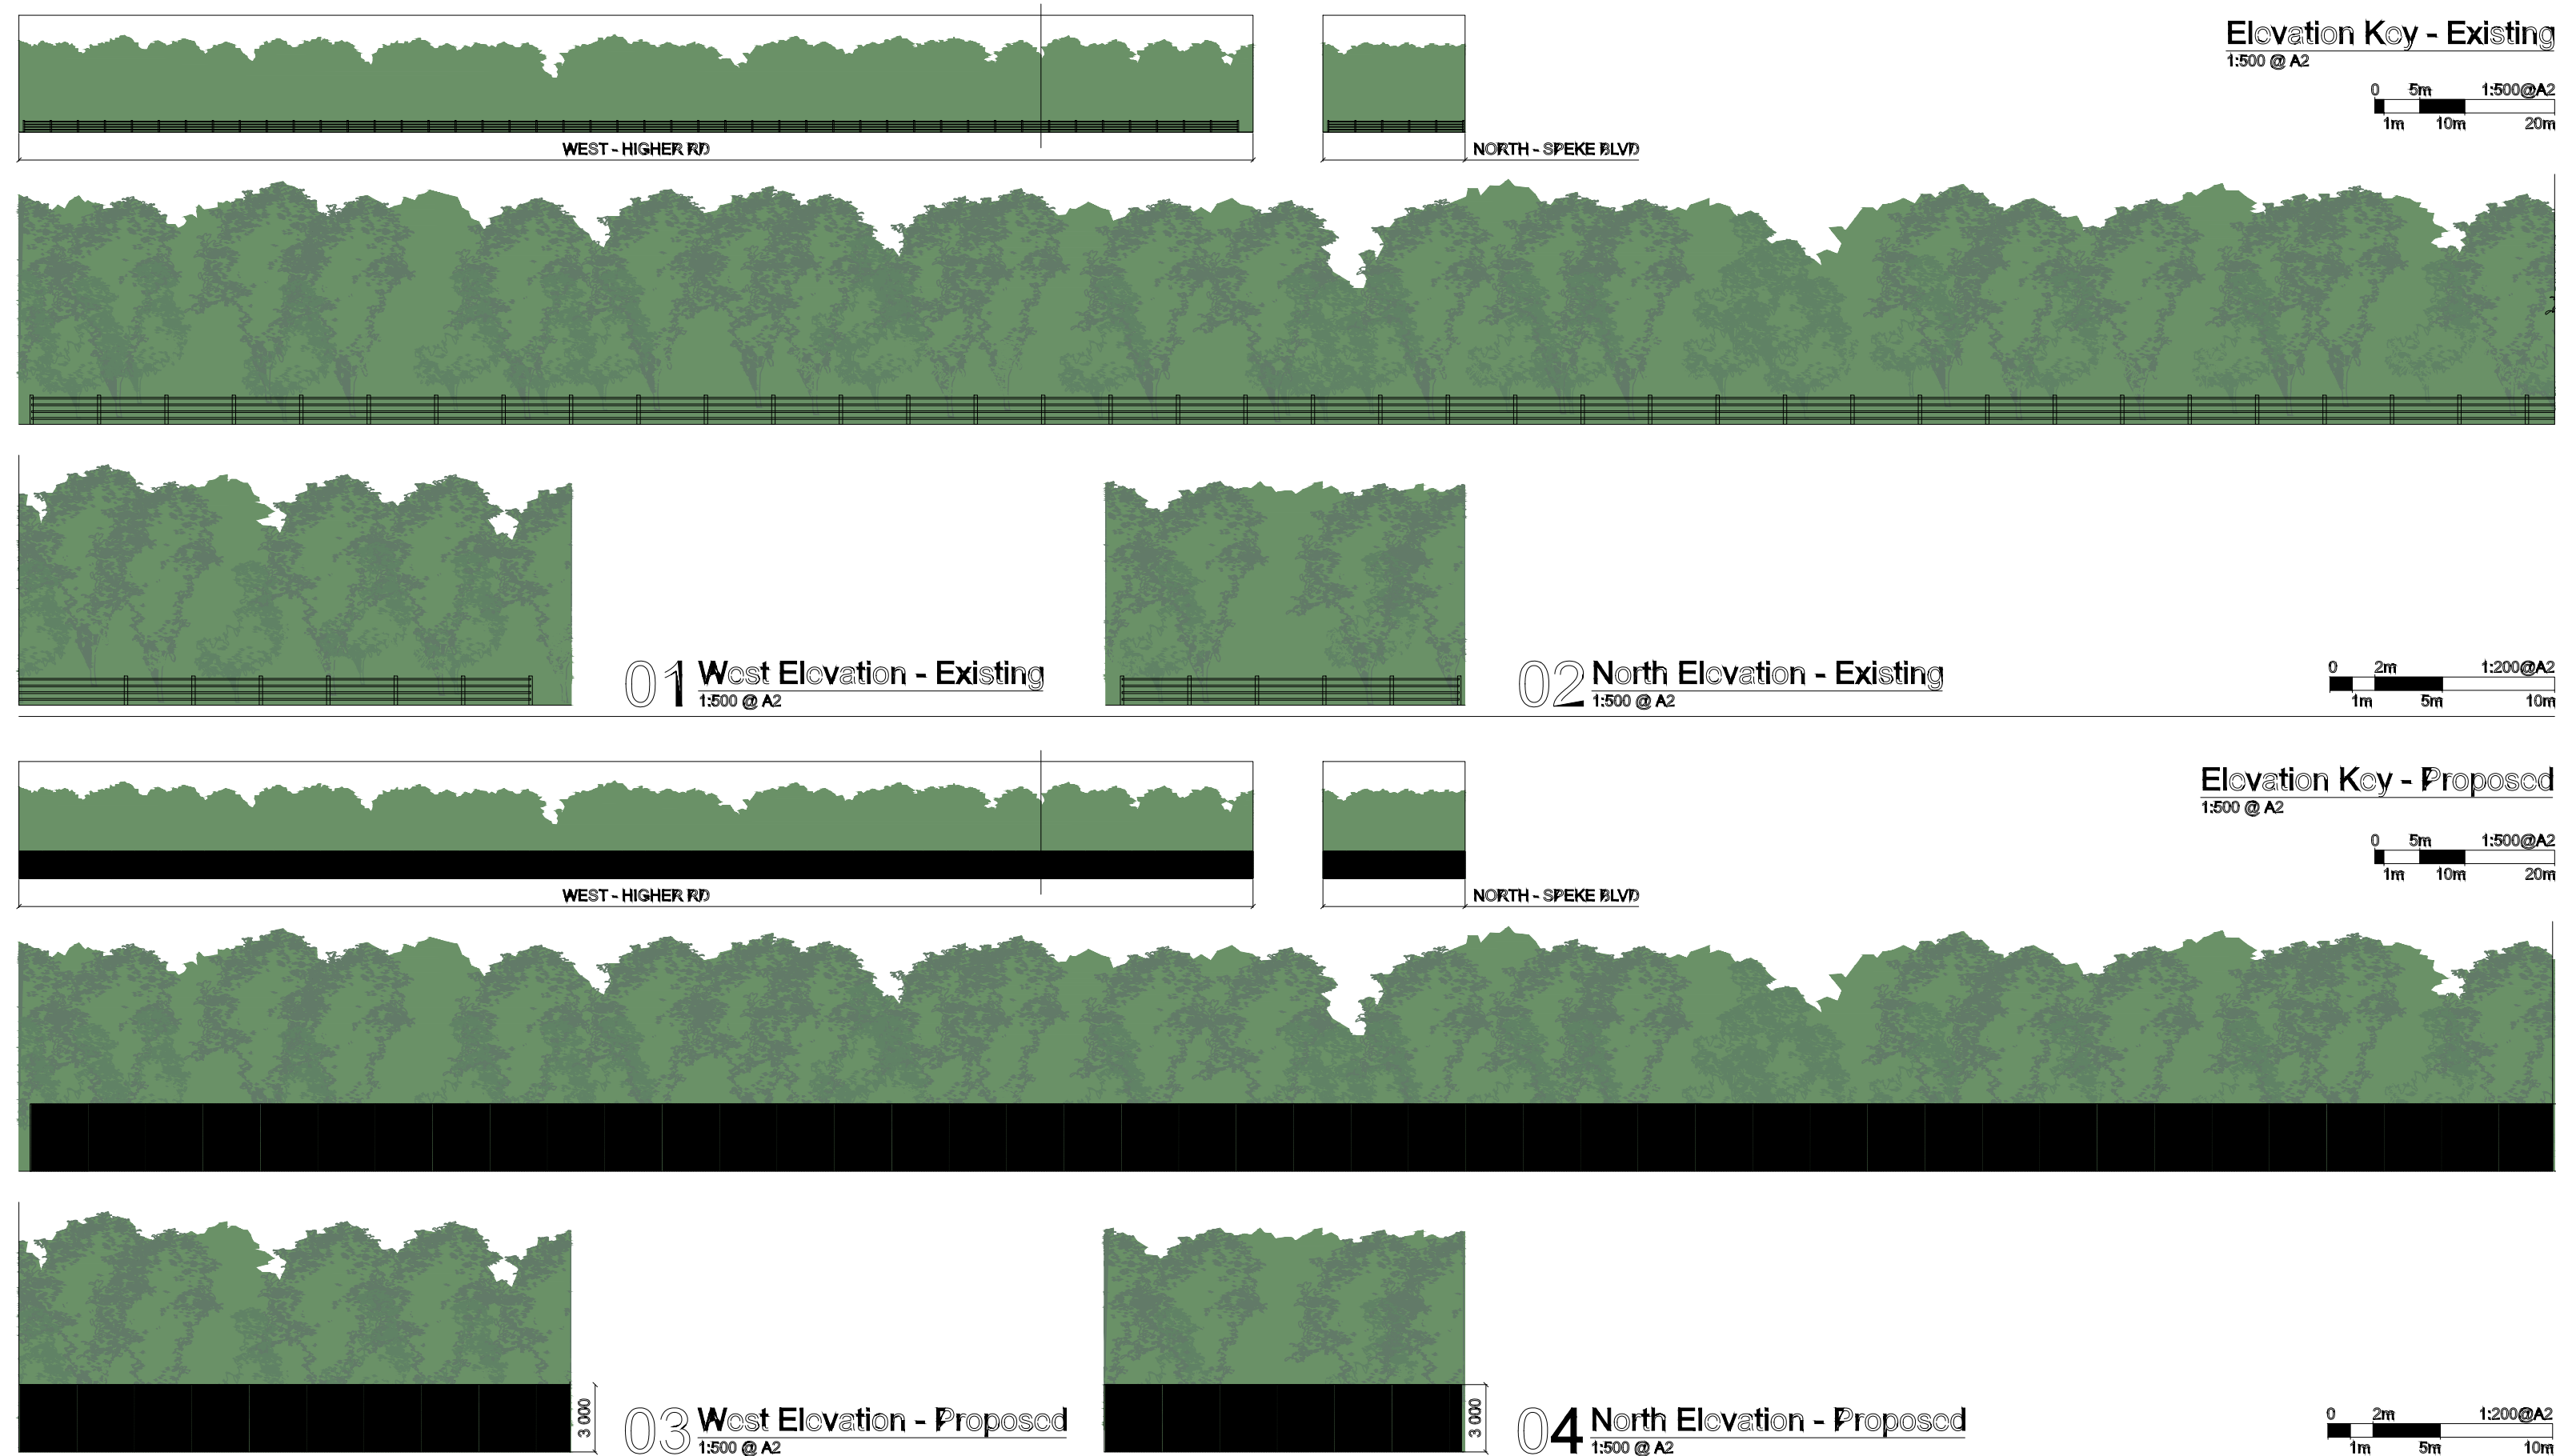

esa
architecture
member of WSP

70 Chancery Lane, London
WC2A 1AF
t: 020 7314 5000
e: info@esa-ltd.com
w: www.esa-ltd.com

WSP (Real Estate and Infrastructure) Limited. Reg'd in England & Wales
(Registered. No. 12475960) at 70 Chancery Lane, London, WC2A 1AF

Project
JLR Halewood Higher Rd Fence Line
Drawing Title
Site Elevations Existing and Proposed

Client
JLR

Drawing No.
0028072-ESA-HW-00-DR-A-0502

Project No. UK0028072.8710 Suitability S2 Rev. P00

Drawn JR Chk'd JR App'd JR Date 20/11/2025 Scale@A2: 500
Data Classification confidential Document Template Version No. 1.00

