


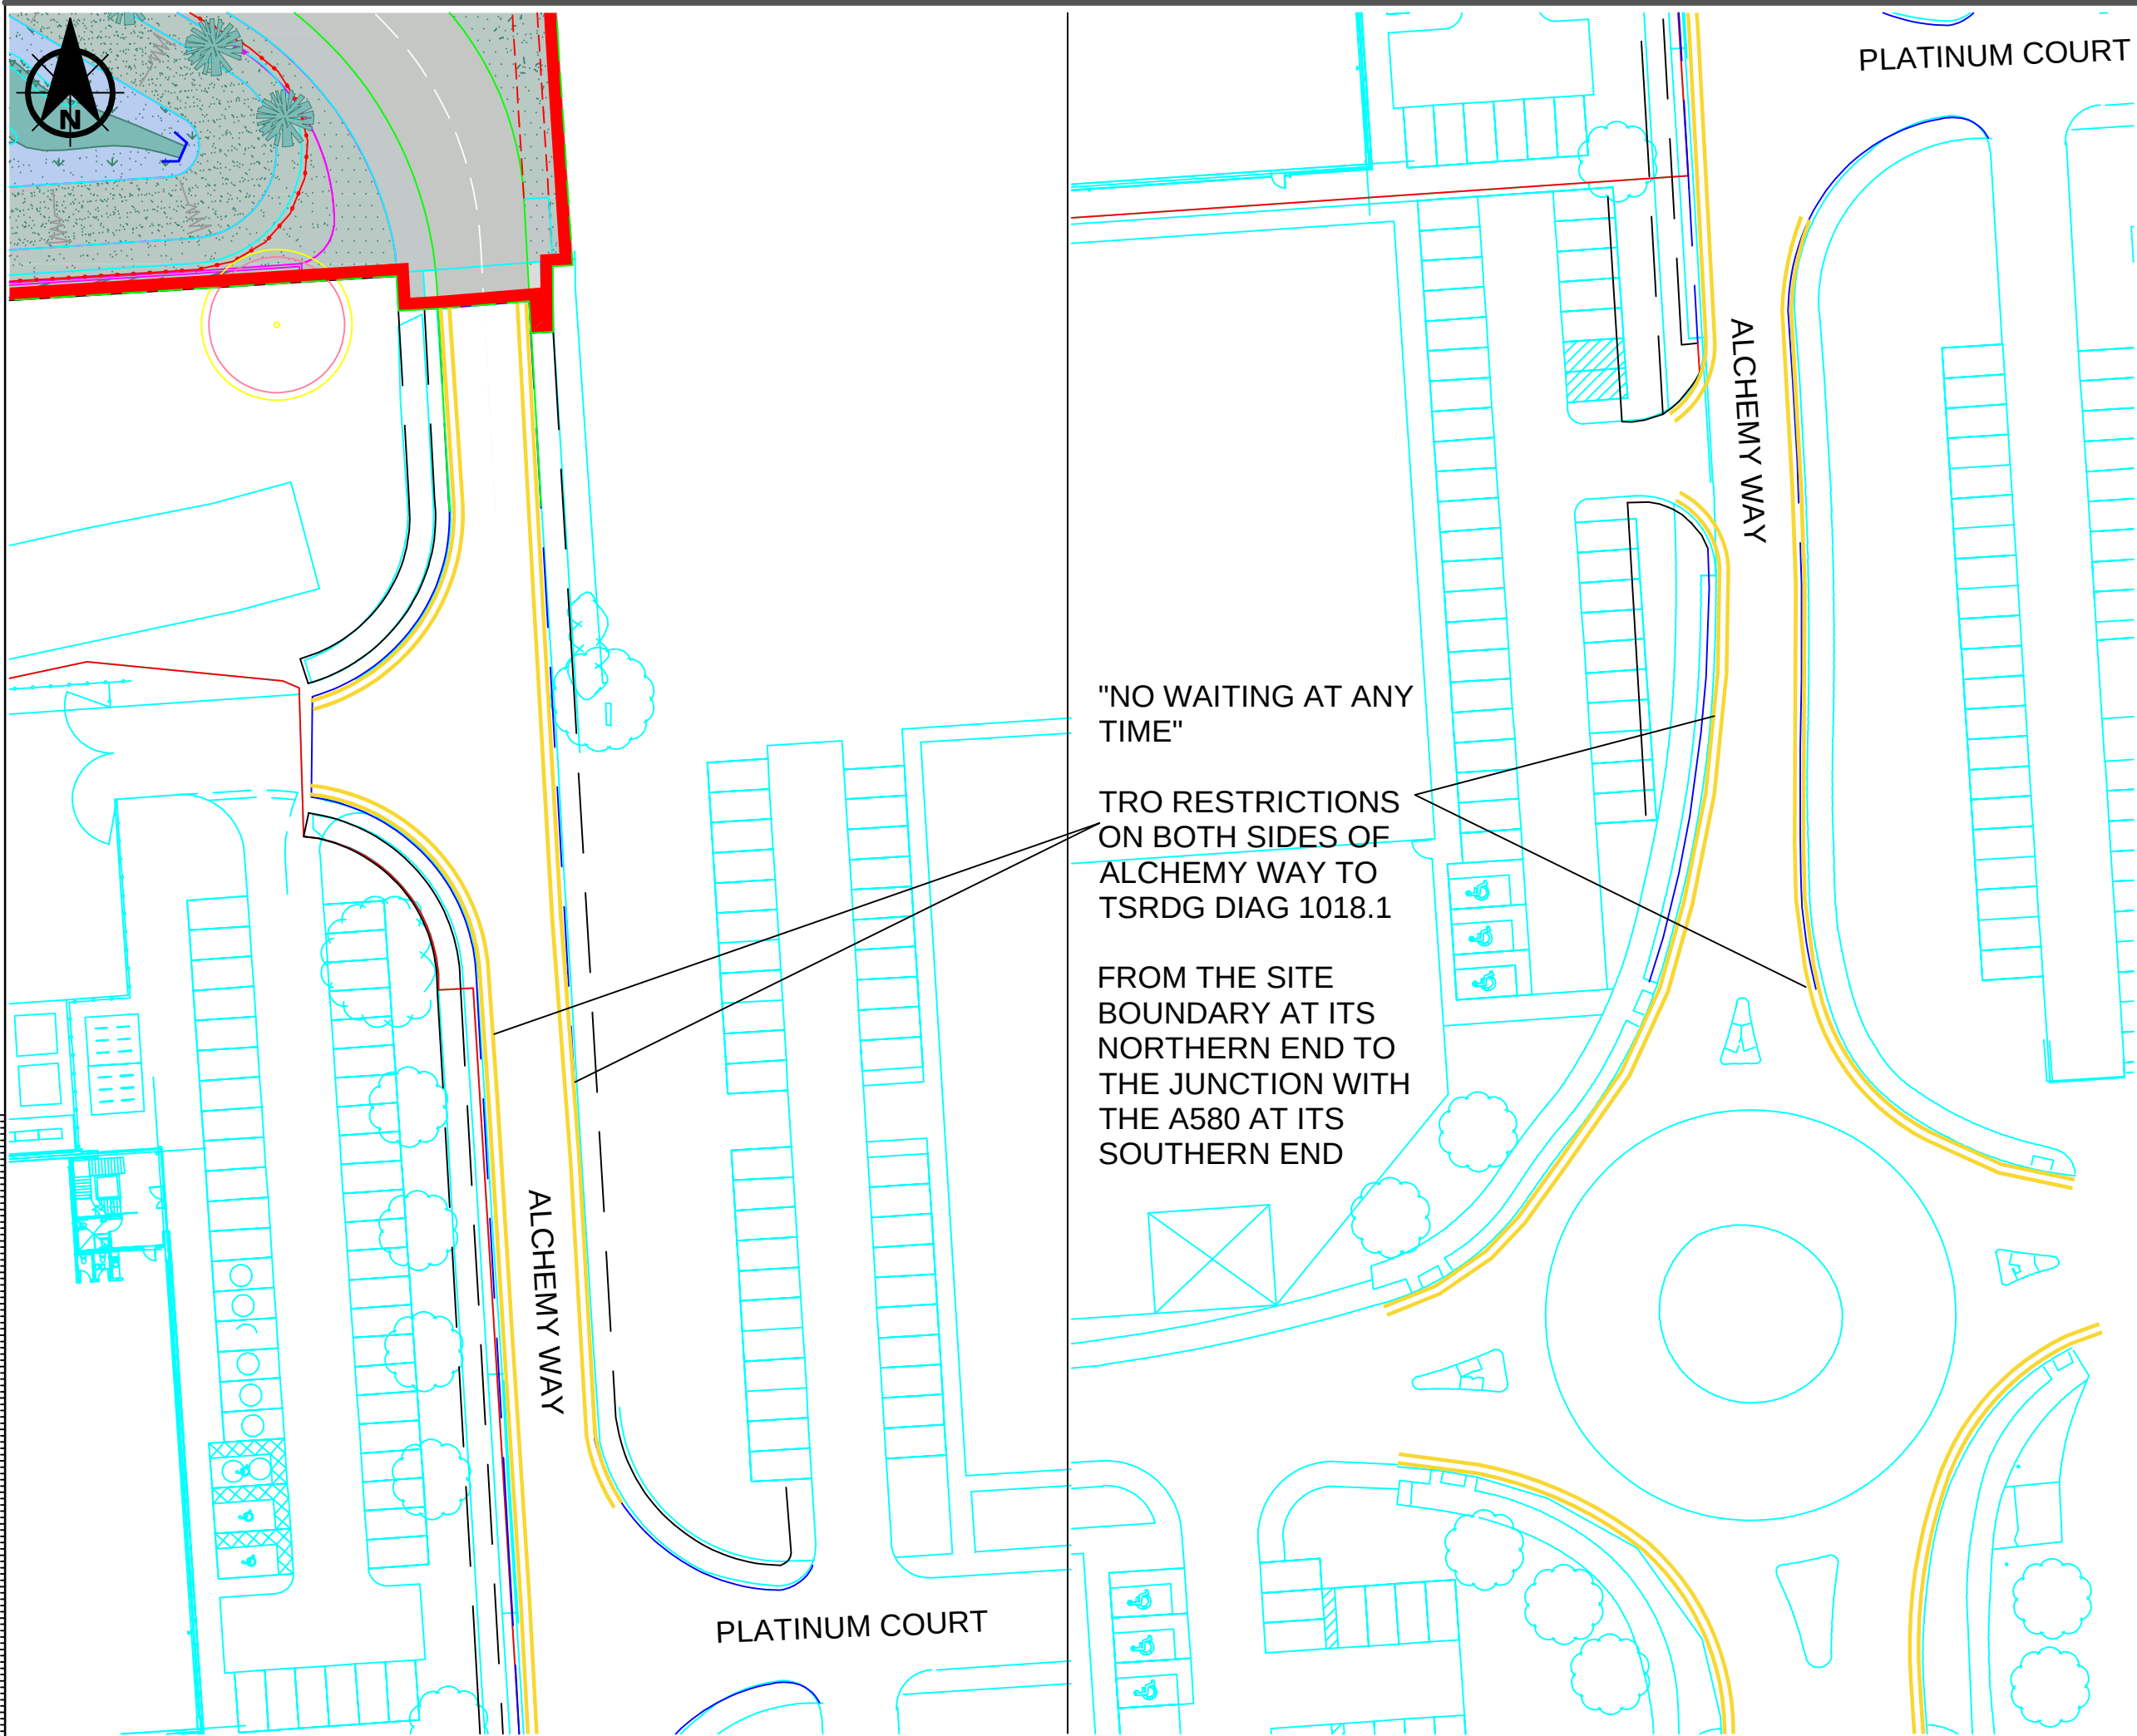

NOTES

1. DO NOT SCALE FROM THIS DRAWING MANUALLY OR ELECTRONICALLY.

2. THIS DRAWING IS TO BE READ IN CONJUNCTION WITH ALL OTHER RELEVANT PROJECT INFORMATION.

3. ALL DATUM LEVELS ARE IN METRES AND DIMENSIONS ARE IN MILLIMETRES UNLESS OTHERWISE STATED.

P02	08.12.2025	SIGNAGE REMOVED	JS	JS	NR
P01	02.12.2025	FIRST ISSUE	JF	IB	IB

Rev	Date	Amendment Details	Dr'n	Chk'	App'

This drawing should not be relied on or used in circumstances other than those for which it was originally prepared and for which Sweco UK Limited was commissioned. Sweco UK Limited accepts no responsibility for this drawing to any party other than the person by whom it was commissioned. Any party which breaches the provisions of this disclaimer shall indemnify Sweco UK Limited for all loss or damage arising therefrom.
COPYRIGHT © Sweco 2024

3rd Floor,
1 New York Street
Manchester
M1 4HN
Tel: +44 (0)161 927 4830
Web: www.sweco.co.uk

SWECO

Client

INDURENT MANAGEMENT LIMITED

Project Title

INDURENT PARK, KNOWSLEY

Drawing Title

INDICATIVE CONCEPT PLAN OF PROPOSED TRAFFIC REGULATION ORDER

Purpose Of Issue

PRELIMINARY

Status	Status Description						
S0	INITIAL STATUS OR WIP						
Drawn	JF	Designed	JF	Checked	IB	Approved	IB
Sheet Size	A3	Scale	1:500	Sweco Ref	65215060	Revision	P02

Drawing Number

65215060-SWE-XX-XX-SK-H-0006

P:\6535\65215060_Moorgate_Point\000\Project\Drawings\Working\ 65215060-SWE-XX-XX-SK-H-0006-P02- conceptual TRO.dwg