


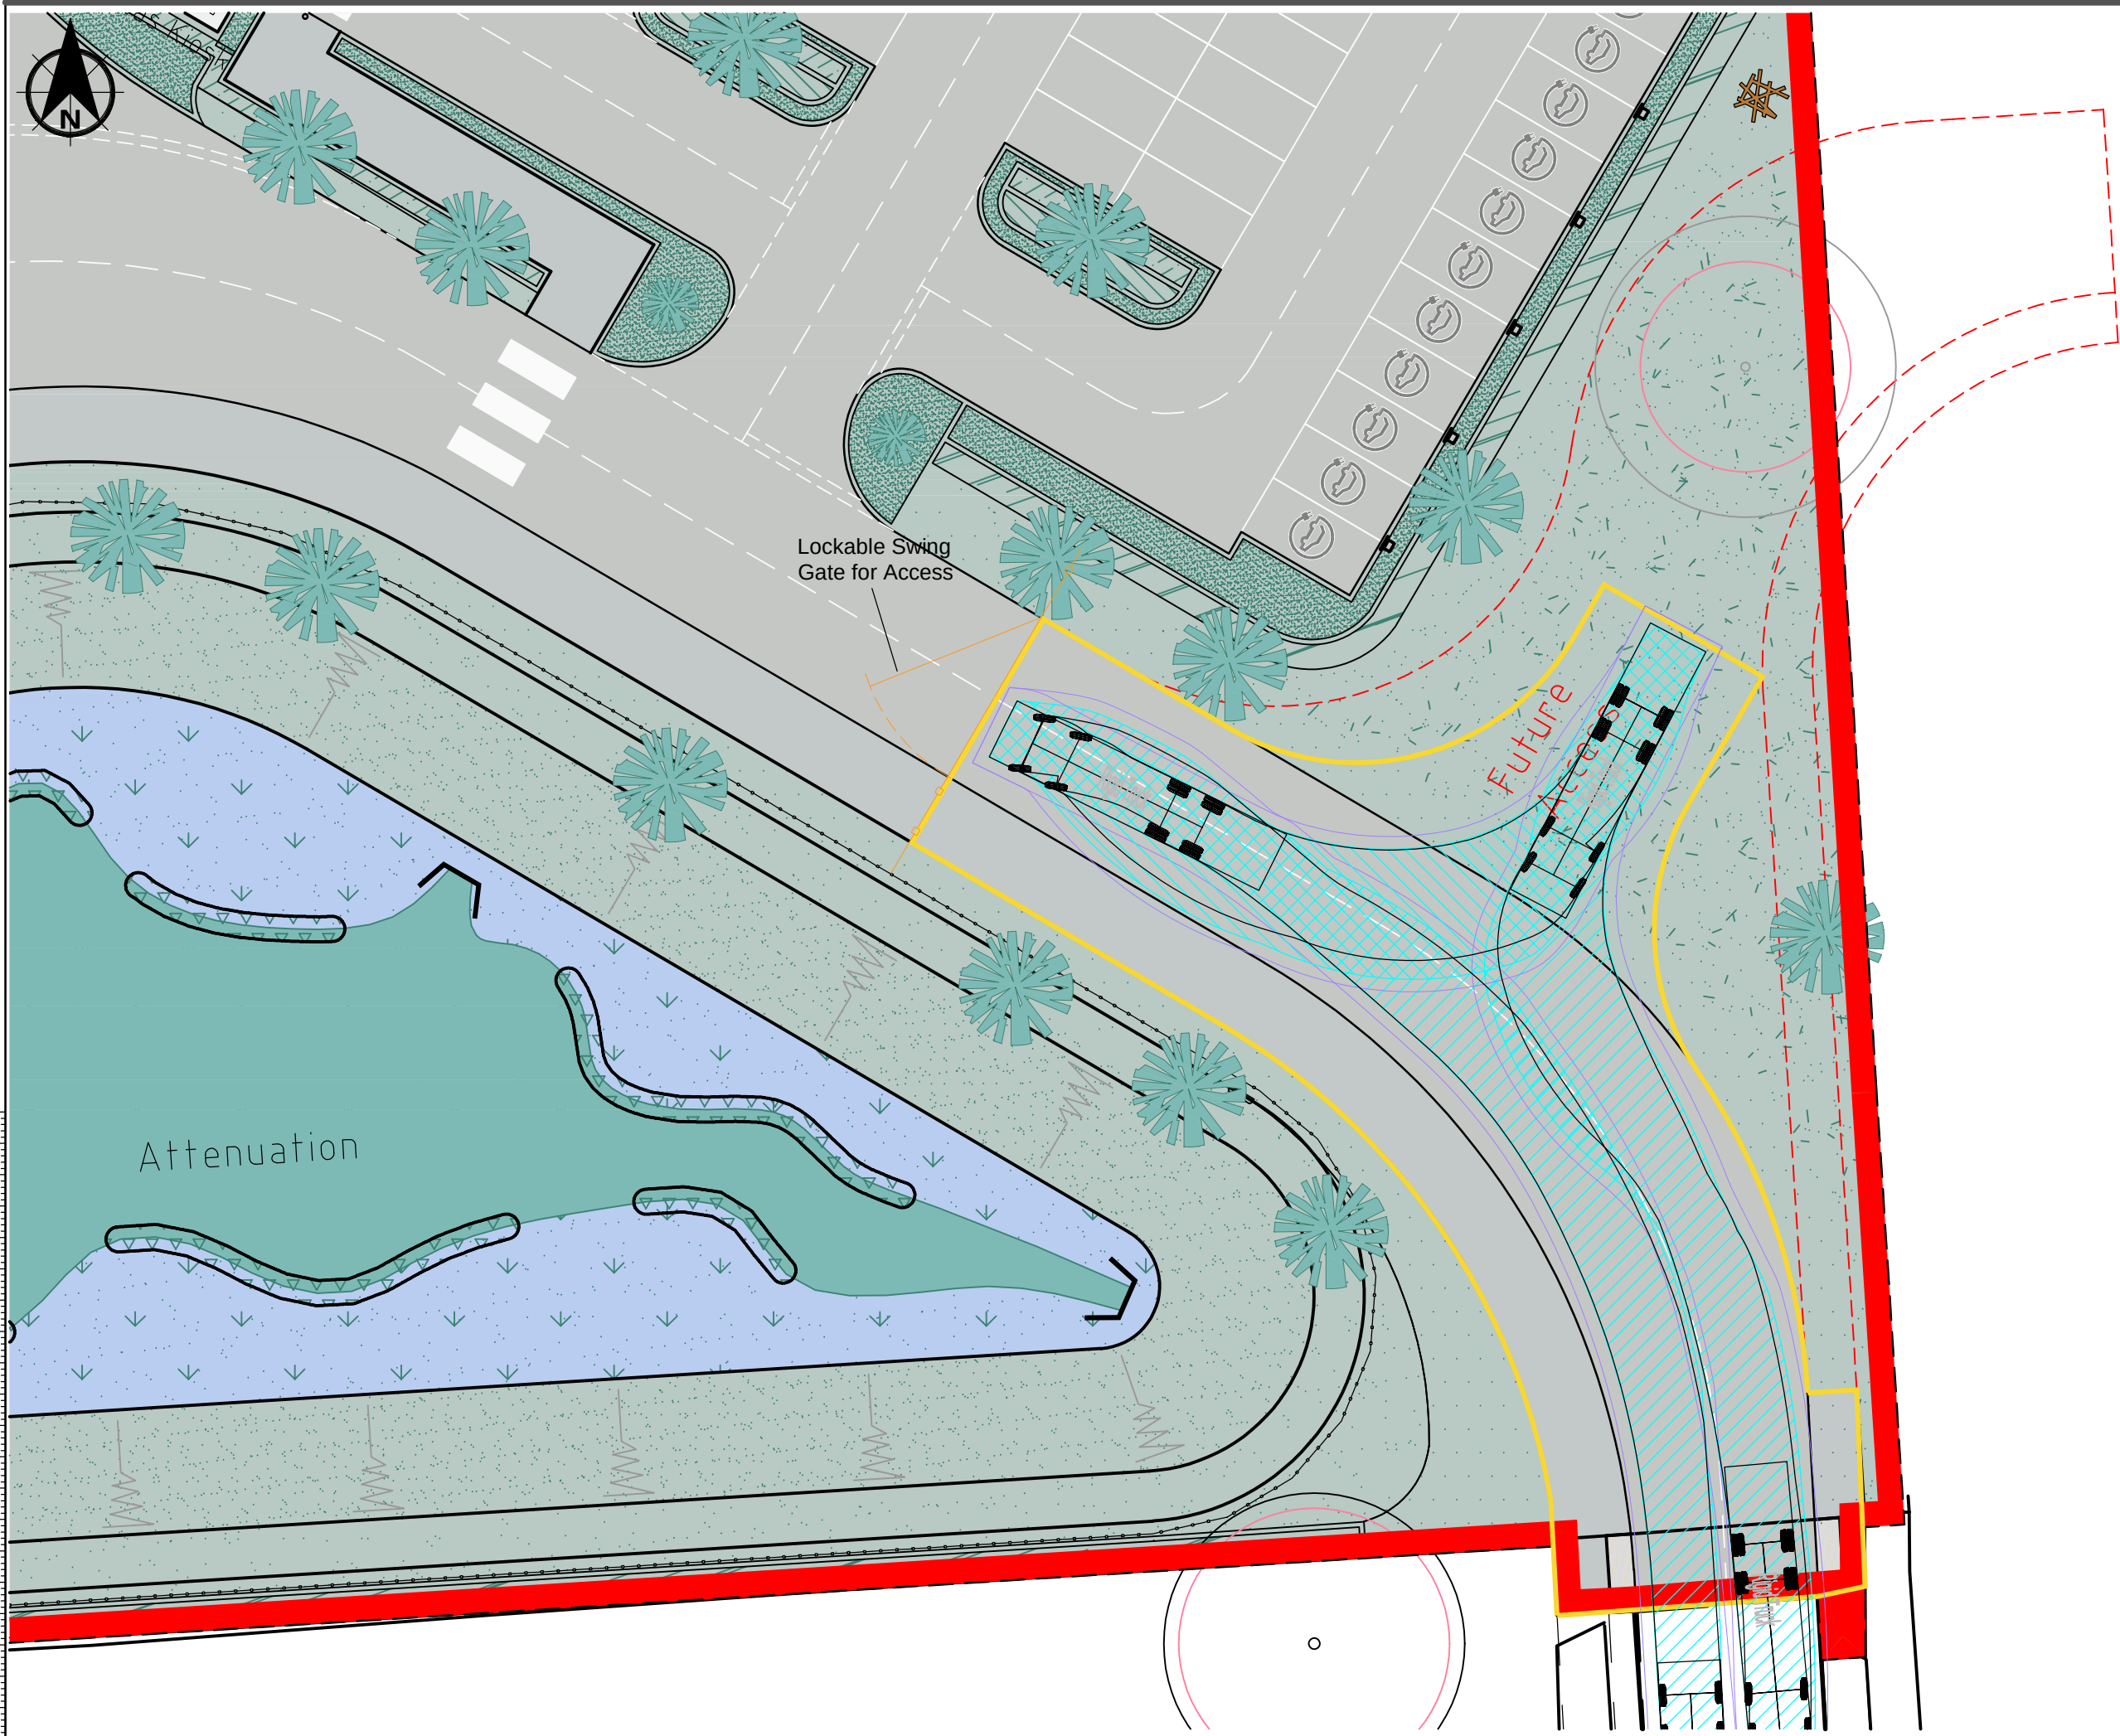

- NOTES
- DO NOT SCALE FROM THIS DRAWING MANUALLY OR ELECTRONICALLY.
 - THIS DRAWING IS TO BE READ IN CONJUNCTION WITH ALL OTHER RELEVANT PROJECT INFORMATION.
 - ALL DATUM LEVELS ARE IN METRES AND DIMENSIONS ARE IN MILLIMETRES UNLESS OTHERWISE STATED.

- EXTENT OF PROPOSED HIGHWAY
- TEMPORARY BARRIERS PRIOR TO SITE OCCUPATION
- PLANNING APPLICATION BOUNDARY
- PROPOSED FUTURE ACCESS BELLMOUTH

Rigid Truck
Overall Length 12.000m
Overall Width 2.550m
Overall Body Height 3.938m
Min Body Ground Clearance 0.412m
Track Width 2.471m
Lock to lock time 6.00s
Kerb to Kerb Turning Radius 11.900m

P02	08.12.2025	REVISED LAYOUT	JS	JS	NR
P01	28.00.2025	FIRST ISSUE	JF	IB	IB
Rev	Date	Amendment Details	Dr'n	Chk'	App'

This drawing should not be relied on or used in circumstances other than those for which it was originally prepared and for which Sweco UK Limited was commissioned. Sweco UK Limited accepts no responsibility for this drawing to any party other than the person by whom it was commissioned. Any party which breaches the provisions of this disclaimer shall indemnify Sweco UK Limited for all loss or damage arising therefrom.
COPYRIGHT © Sweco 2024

3rd Floor,
1 New York Street
Manchester
M1 4HN
Tel: +44 (0)161 927 4830
Web: www.sweco.co.uk

SWECO

Client

INDURENT MANAGEMENT LIMITED

Project Title

INDURENT PARK, KNOWSLEY

Drawing Title

PROPOSED EXTENT OF HIGHWAY ADOPTION

Purpose Of Issue PRELIMINARY			
Status S0	Status Description INITIAL STATUS OR WIP		
Drawn JF	Designed JF	Checked IB	Approved IB
Sheet Size A3	Scale 1:250	Sweco Ref 65215060	Revision P02
Drawing Number 65215060-SWE-XX-XX-SK-H-0004			