


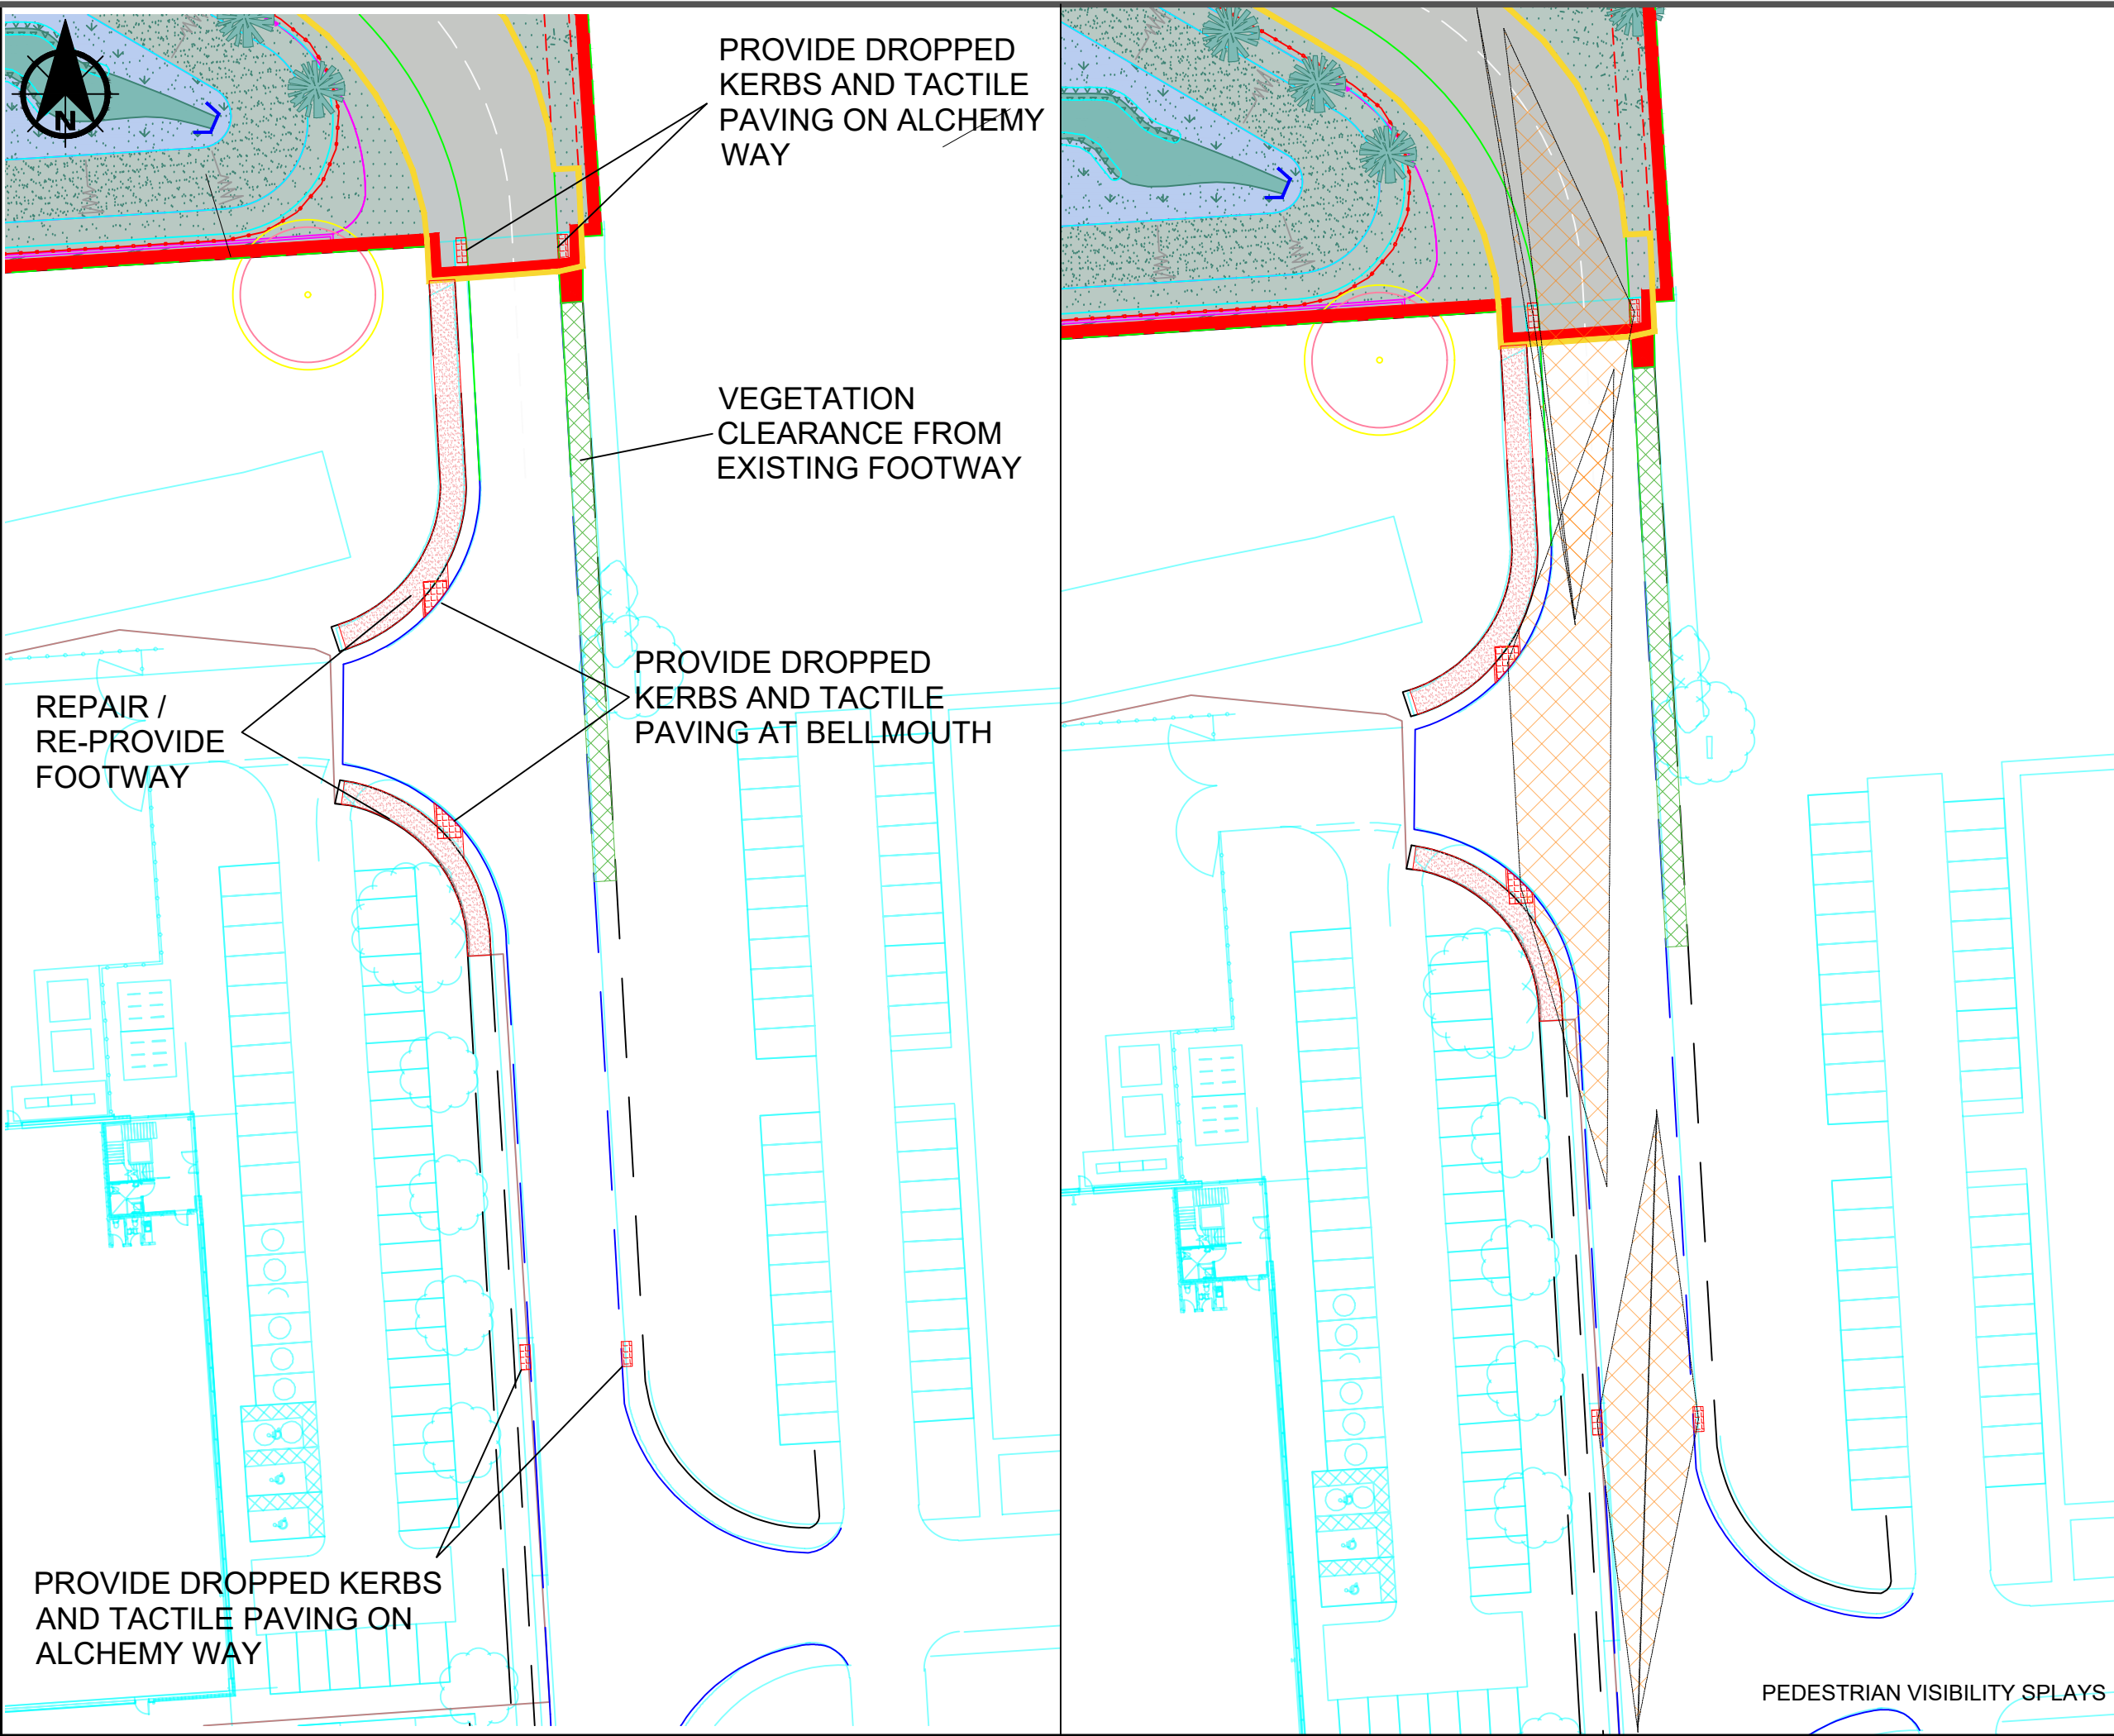

NOTES

1. DO NOT SCALE FROM THIS DRAWING MANUALLY OR ELECTRONICALLY.

2. THIS DRAWING IS TO BE READ IN CONJUNCTION WITH ALL OTHER RELEVANT PROJECT INFORMATION.

3. ALL DATUM LEVELS ARE IN METRES AND DIMENSIONS ARE IN MILLIMETRES UNLESS OTHERWISE STATED.

PEDESTRIAN VISIBILITY SPLAYS

25m 'Y' DISTANCE @ 1.5m FROM CARRIAGEWAY EDGE MEASURED FROM EACH CROSSING POINT

P03	08.12.2025	REVISED CROSSING	JS	JS	NR
P02	02.12.2025	REVISED CROSSING LOCATION	JF	IB	IB
P01	01.12.2025	FIRST ISSUE	JF	IB	IB
Rev	Date	Amendment Details	Dr'n	Chk'	App'

This drawing should not be relied on or used in circumstances other than those for which it was originally prepared and for which Sweco UK Limited was commissioned. Sweco UK Limited accepts no responsibility for this drawing to any party other than the person by whom it was commissioned. Any party which breaches the provisions of this disclaimer shall indemnify Sweco UK Limited for all loss or damage arising therefrom.

COPYRIGHT © Sweco 2024

3rd Floor,
1 New York Street
Manchester
M1 4HN
Tel: +44 (0)161 927 4830
Web: www.sweco.co.uk

SWECO

Client

INDURENT MANAGEMENT LIMITED

Project Title

INDURENT PARK, KNOWSLEY

Drawing Title

INDICATIVE CONCEPT PLAN OF PROPOSED HIGHWAY WORKS FOR PEDESTRIAN AMENITY

Purpose Of Issue

PRELIMINARY

Status	Status Description				
S0	INITIAL STATUS OR WIP				
Drawn	JF	Designed	JF	Checked	IB
Sheet Size	A3	Scale	1:500	Sweco Ref	65215060
				Revision	P03

Drawing Number

65215060-SWE-XX-XX-SK-H-0005

P:\6535\65215060_Moorgate_Point\000\Project\Drawings\Working\ 65215060-SWE-XX-XX-SK-H-0005-P03- offsite proposals.dwg