


This drawing, the works & concepts depicted are copyright & may not be reproduced or made use of, either directly or indirectly without the express written consent of the Architect. All heights, levels, sizes & dimensions to be checked on site before any work is put to hand

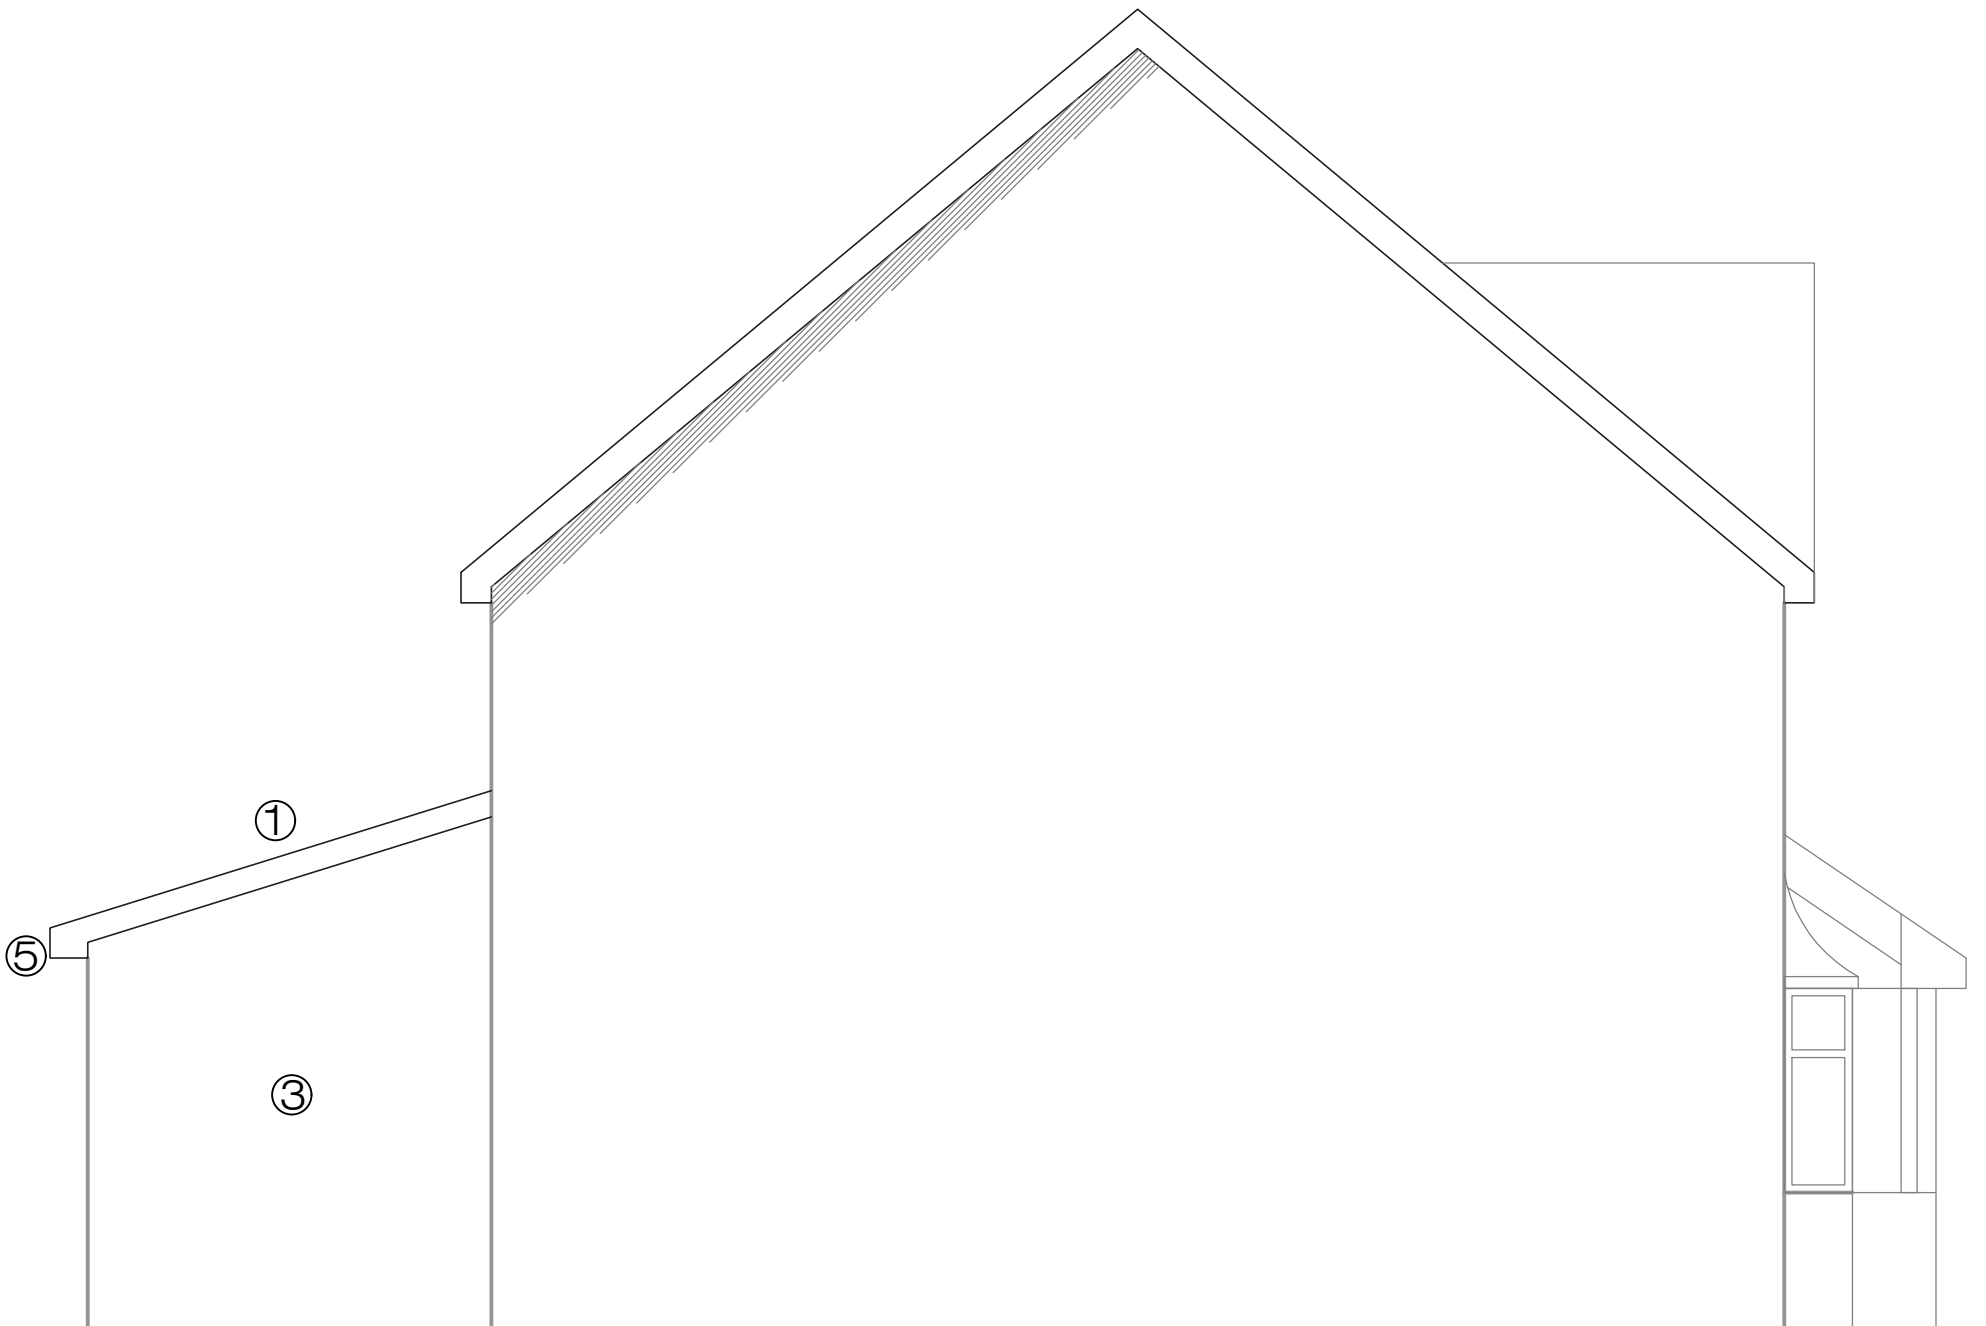

Elevation 3-Proposed Side Elevation

- ① New roof tiles to match existing
- ② New rooflights
- ③ New brickwork to match existing
- ④ PPC Aluminium windows and doors.
Colour TBC
- ⑤ New fascias to match existing



Project Title			
59 Hever Drive Halewood			
Drawing Title			
Existing Side Elevation			
Scale	Date	Drawing Number	Rev.
1:50@ A3	Aug 21	HVD-013	