

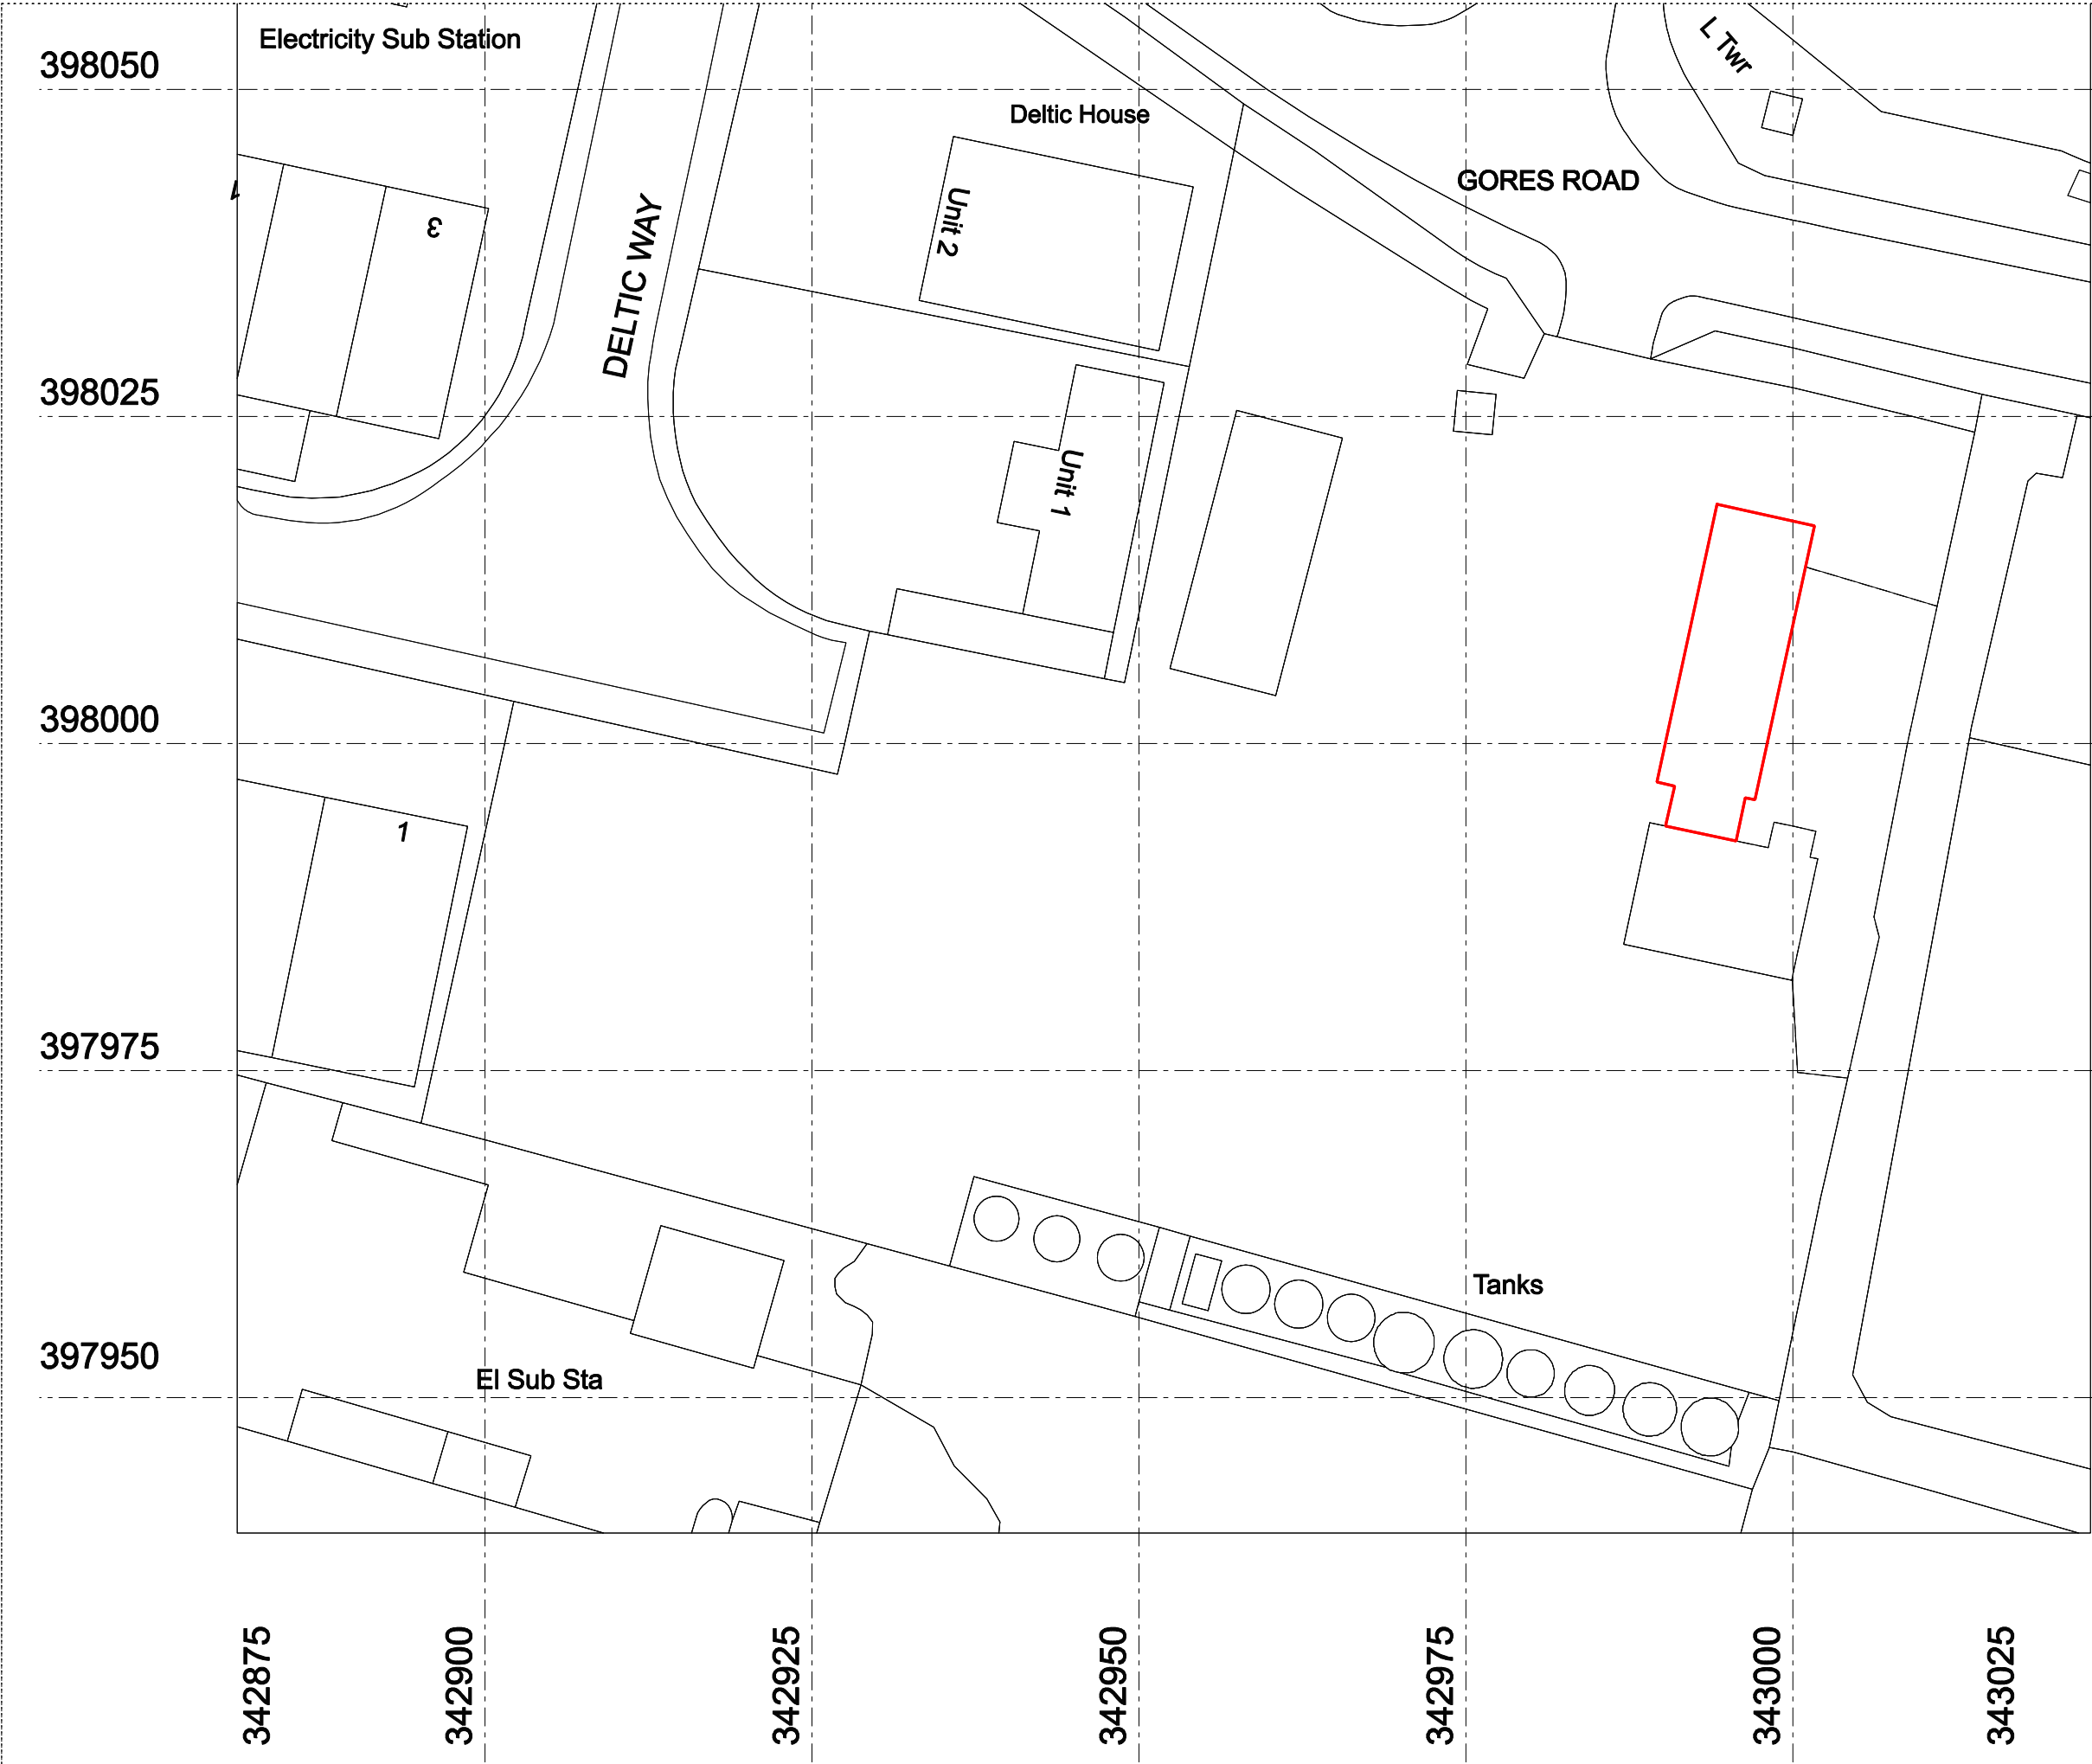


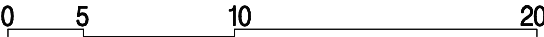

Read drawing in conjunction with relevant specification, Structural Engineers' and Services Engineers' drawings.

Confirm all dimensions before commencement of any work on site or fabrication.

Rev	Date	Description
*	03/10/23	Issue for Information

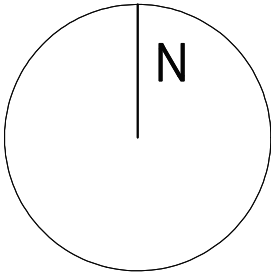

Status		
INFORMATION		
Scale	Drawn by	Date
1:500@A3	FC	July 23
Job number	Drg. number	Revision
23/15	(90)AX002	*

Notes

Project

Remodelling and Refurbishment
Standard Fuel Oils

EXISTING BLOCK PLAN

cheshire
31A high street
frodsham
wa6 7aj

www.daccus.co.uk
mail@daccus.co.uk
t:01928 733382
f:0113 2749911

daccus

Architects and Construction Managers Ltd.