




STREET SCENE - 1



STREET SCENE - 2



STREET SCENE- 3

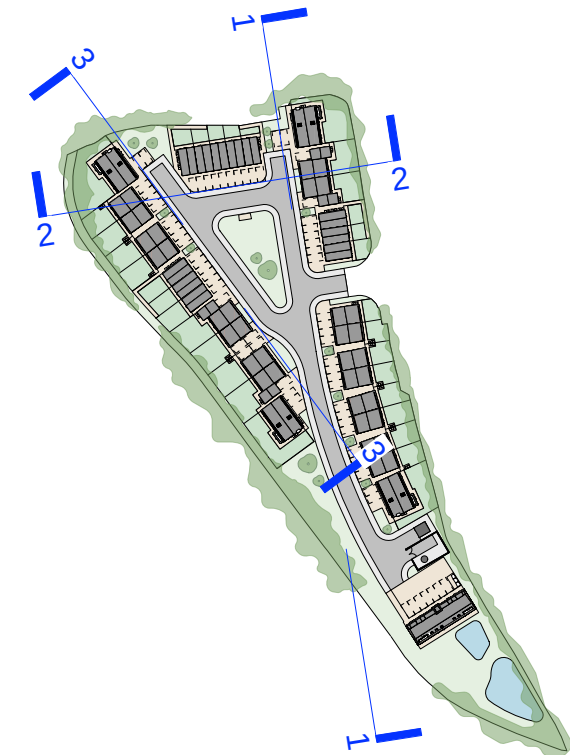

KEY MAP



Greensbridge Lane 531
ARCHITECTURAL EMPORIUM Ltd
EMAIL: mail@architectural-emporium.co.uk
WEB: www.architectural-emporium.co.uk
ADDRESS: 13 Hope St, Liverpool, L1 9BQ
PHONE: +44 (0)151 363 0000

Rev*: First Issue

FOR: PLANNING
CHECKED BY: LC | DRAWN BY: AK
SCALE: 1:500
PAPER SIZE: A3
JOB: GREENSBRIDGE LANE 531

2.200_Rev*
FIRST ISSUE: 11.08.23
STREET SCENES