
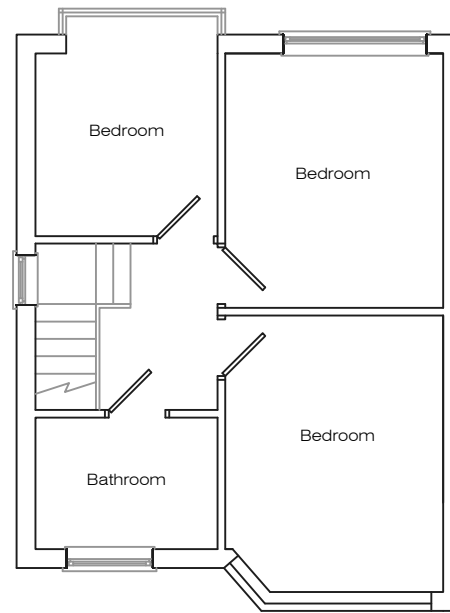
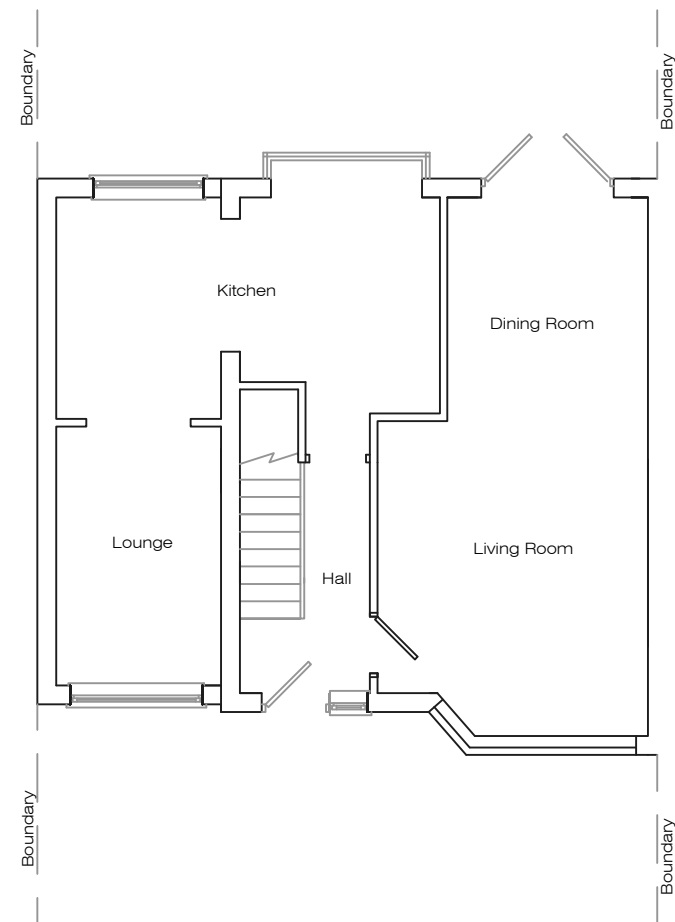
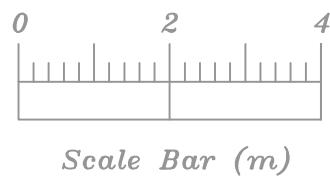


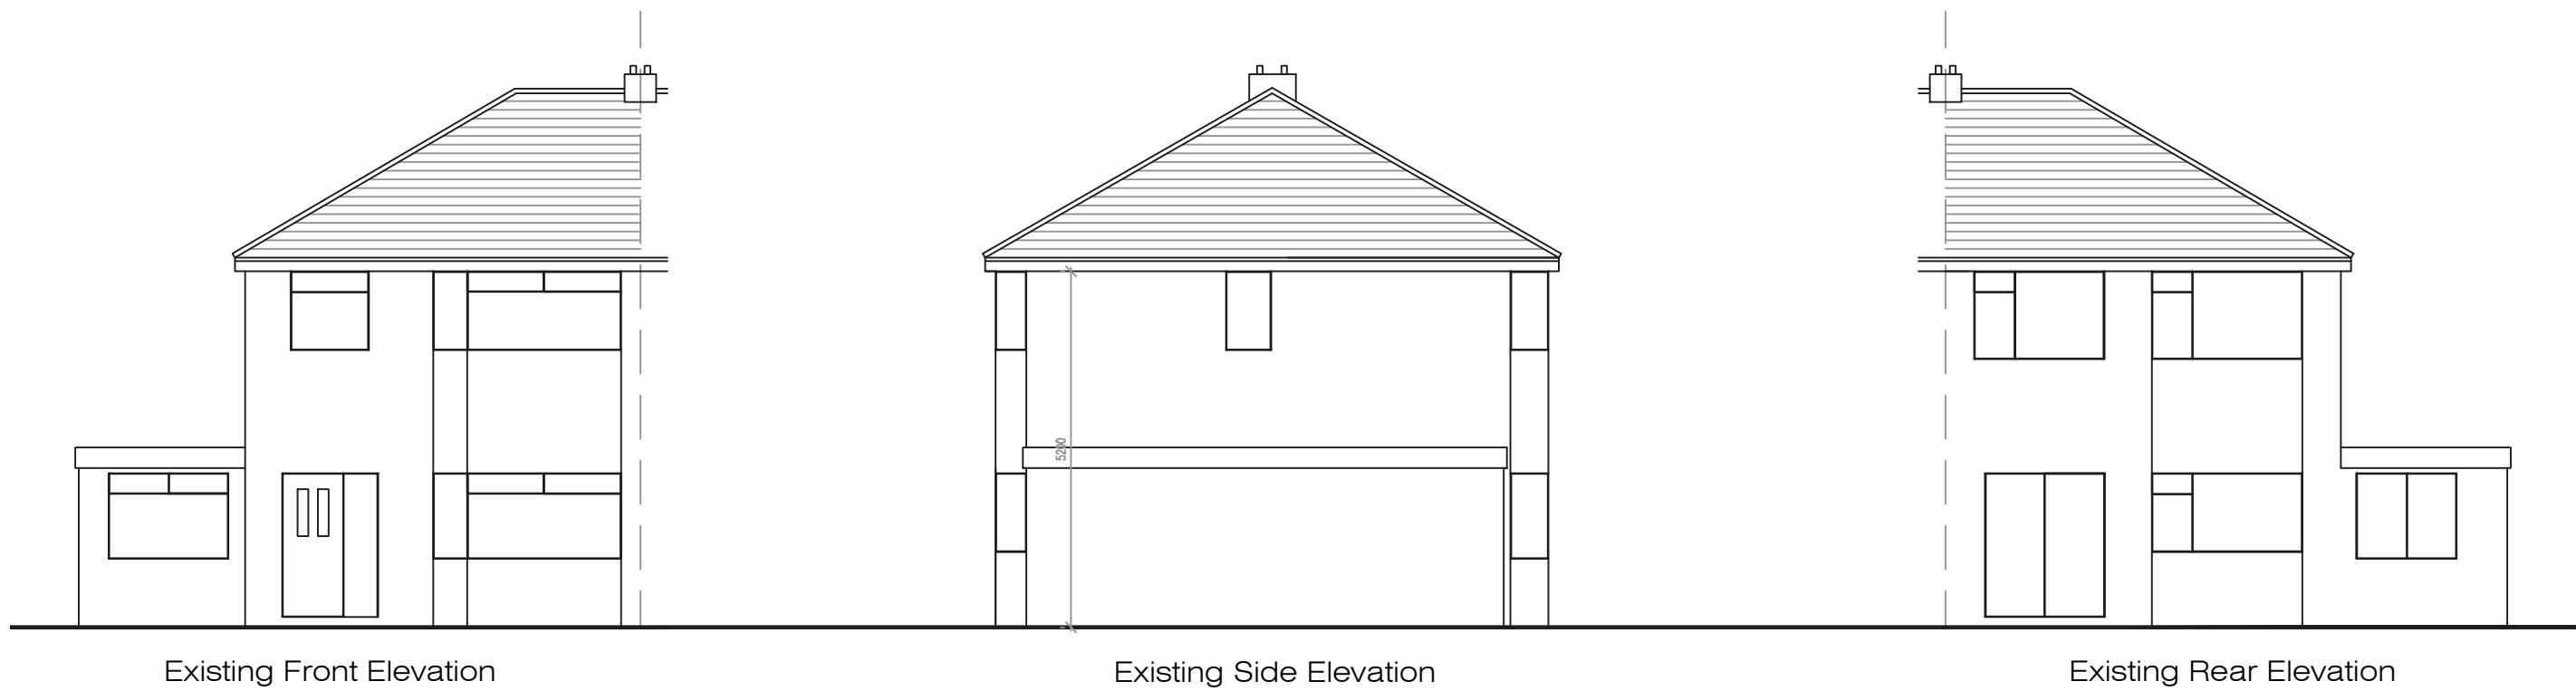

Address				
36 Hawthorne Ave, L26				
Job Title				
First Floor extension to side				
Drawing title				
Existing Plans				
Chkd	Appvd	date	scale	Dwg No.
		Jan '25	1:100 @ A2	001