



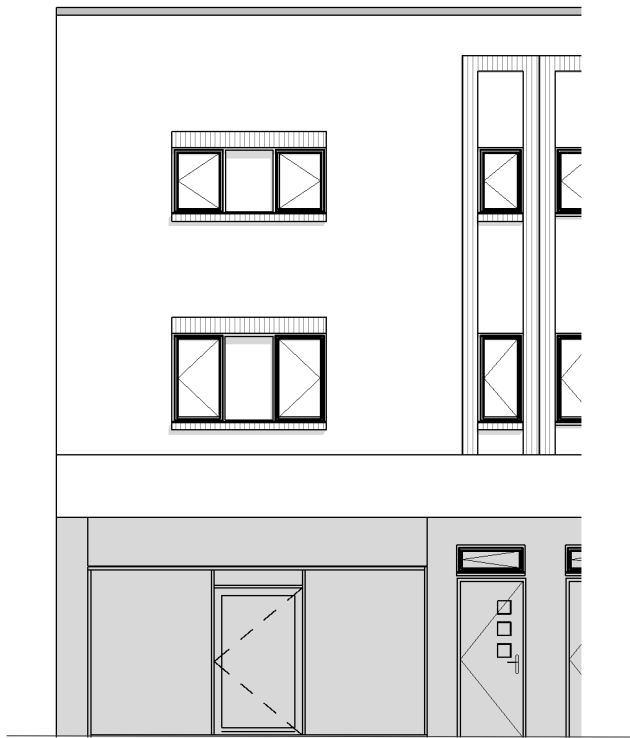

EXISTING FRONT-ELEVATION  
1:100



EXISTING REAR-ELEVATION  
1:100

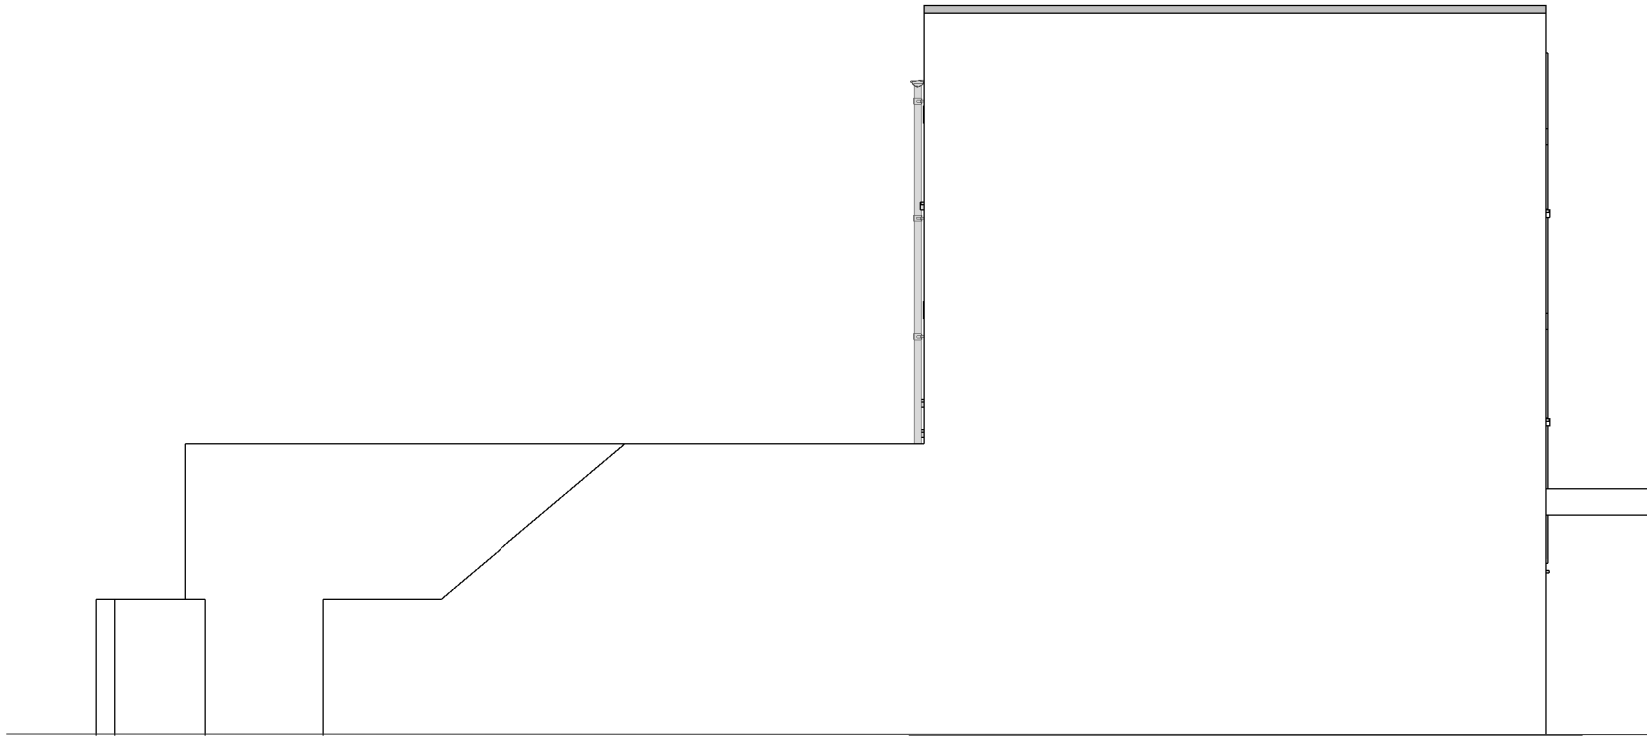

EXISTING SITE-ELEVATION  
1:100



Scale bar 1:100

**GENERAL NOTES:**

- THESE DRAWINGS ARE TO BE READ INCONJUNCTION WITH ALL RELEVANT ARCHITECTS/ ENGINEERS DRAWINGS AND SPECIFICATIONS AS APPLICABLE.
- DO NOT SCALE FROM THIS DRAWING.
- ALL DIMENSIONS ARE IN MILLIMETERS UNLESS CLEARLY NOTED.
- ALL LEVELS AND DIMENSIONS ARE TO BE CHECKED ON SITE PRIOR TO COMMENCEMENT OF WORK.
- CONTRACTOR TO NOTIFY THE CONSULTANT FOR ANY DISCREPANCIES.
- NO WORK SHOULD COMMENCE WITHOUT PLANNING AND BUILDING REGULATIONS APPROVAL BY RELEVANT GOVERNING BODIES AS APPLICABLE.
- NO WORK SHOULD COMMENCE WITHOUT PARTY WALL NOTICES BEING SERVED AS APPLICABLE.
- CONTRACTOR TO CHECK ON SITE FOR THE EXACT POSITIONING OF DRAINAGE/SVP AND MAINS AND NOTIFY RELEVANT AUTHORITIES FOR APPROVAL AS NECESSARY.
- ALL STRUCTURAL ELEMENTS AND STEELWORK IS TO BE APPROVED AND INSTALLED IN ACCORDANCE WITH THE STRUCTURAL ENGINEERS SPECIFICATIONS.
- ALL PROPRIETARY MATERIALS AND COMPONENTS ARE TO BE DELIVERED, STORED, PROTECTED, INSTALLED AND FINISHED IN ACCORDANCE WITH THE MANUFACTURERS RECOMMENDATIONS.
- ALL WORKS TO BE STRICTLY IN ACCORDANCE WITH CDM (HEALTH & SAFETY) REGULATIONS.
- ALL DRAINAGE NEED TO BE CONNECTED TO THE EXISTING DRAINAGE SYSTEM

**LEGEND**

- NEW CAVITY WALL
- EXISTING EXTERNAL WALL
- EXISTING INTERNAL WALL
- PROPOSED INTERNAL WALL
- RWP RAINWATER PIPE
- FD FIRE DOOR

**EXISTING EXTERNAL MATERIALS:**

|                 |               |
|-----------------|---------------|
| WALLS           | BRICK         |
| ROOF            |               |
| FLAT ROOF       | BITUMEN LAYER |
| WINDOWS         | WHITE UPVC    |
| FACIA / SOFFITS | -             |
| RAINWATER GOODS | BLACK PLASTIC |

**AL-ANDALUS ARCHITECTURE**

A. 155 Bordesley green  
Birmingham  
B9 5EP

T. 01212576948

E. info@al-andalus-architecture.co.uk  
W. www.al-andalusarchitecture.co.uk



At the Forefront of Design

|      |        |                         |                  |
|------|--------|-------------------------|------------------|
| CODE | STATUS | SUITABILITY DESCRIPTION | PURPOSE OF ISSUE |
|------|--------|-------------------------|------------------|

**PROJECT**

5 Gentwood  
Parade-Kingsway-Huyton-Knowsley-L36-2QB

**SHEET**

EXISTING ELEVATIONS

**CLIENT**

|                    |                           |                              |
|--------------------|---------------------------|------------------------------|
| Date<br>22/08/2023 | Project number<br>23-1005 | Scale (@ A3)<br>As indicated |
|--------------------|---------------------------|------------------------------|

|                       |                      |          |
|-----------------------|----------------------|----------|
| Drawn by<br>BM        | DRWAING NUMBER<br>03 | REV<br>A |
| Checked by<br>Checker |                      |          |