


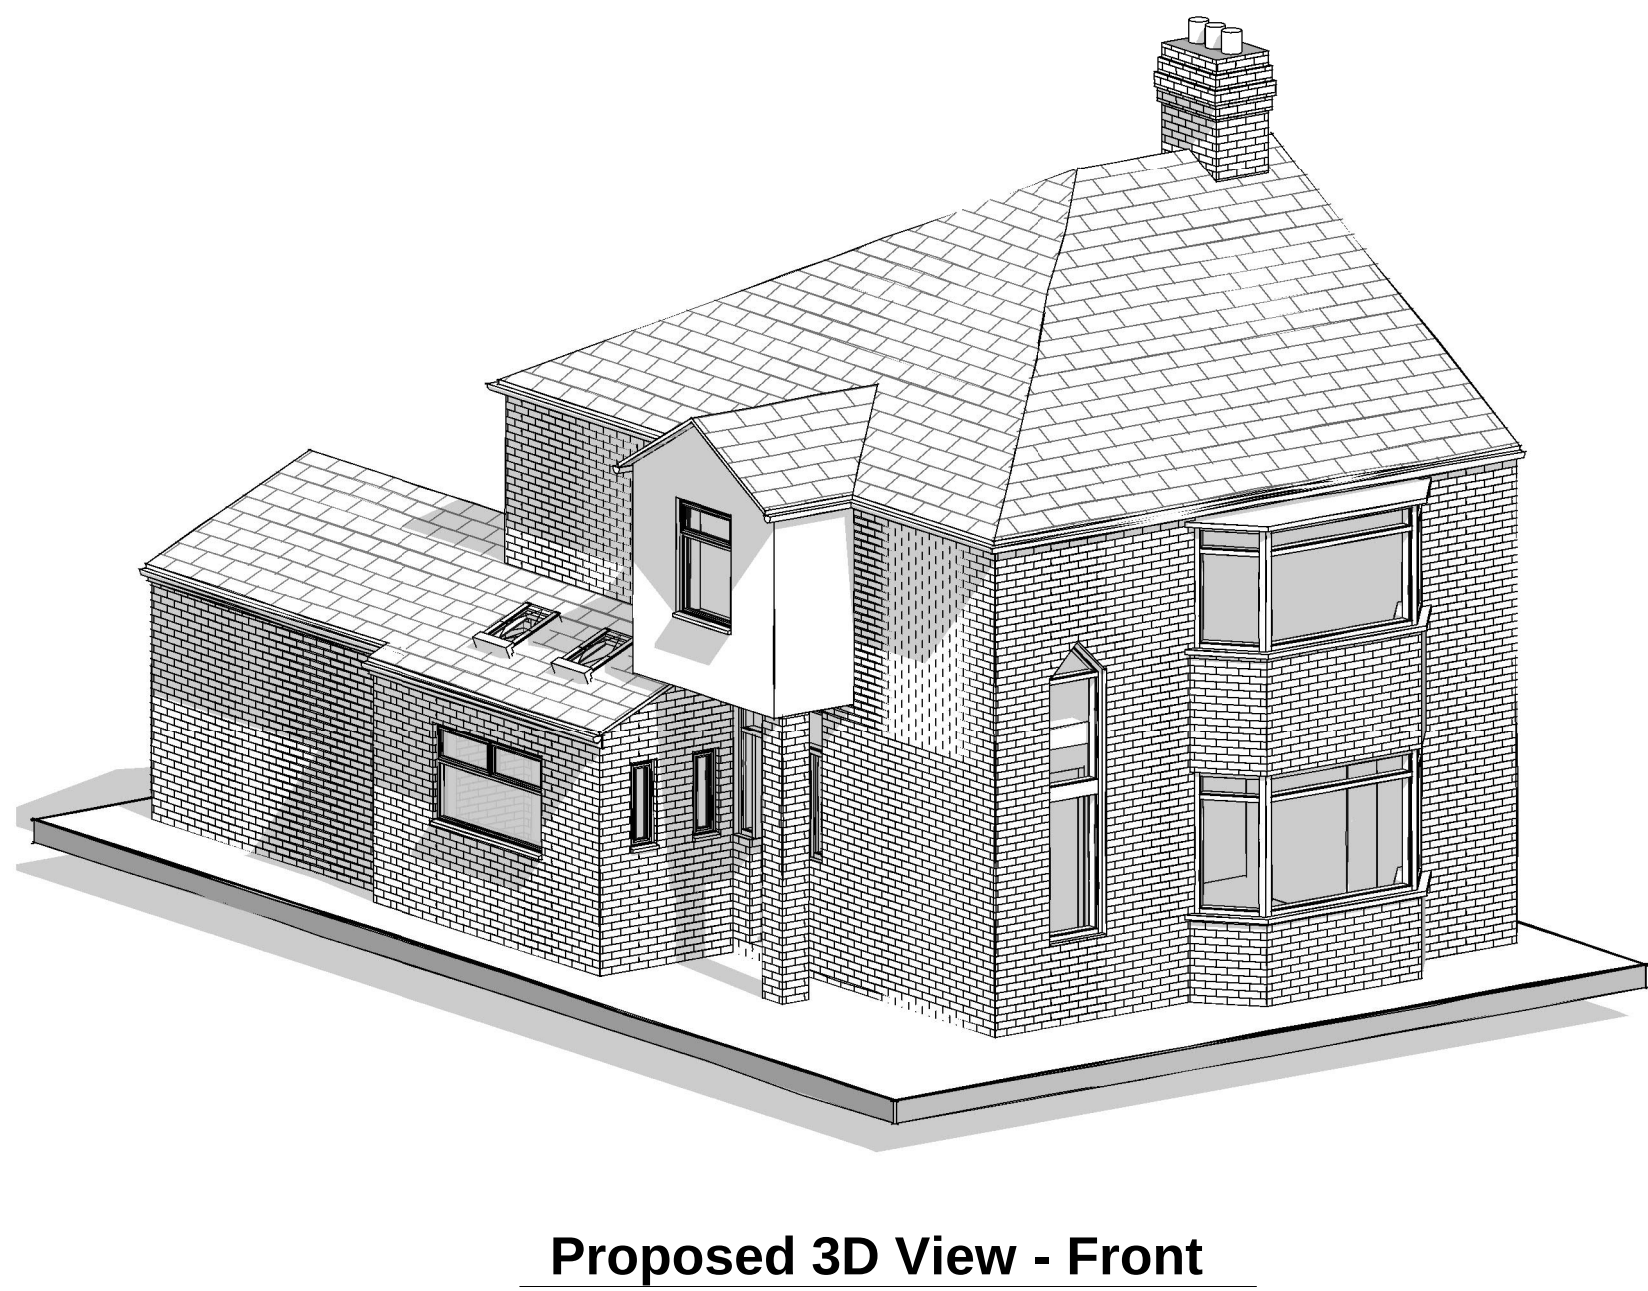
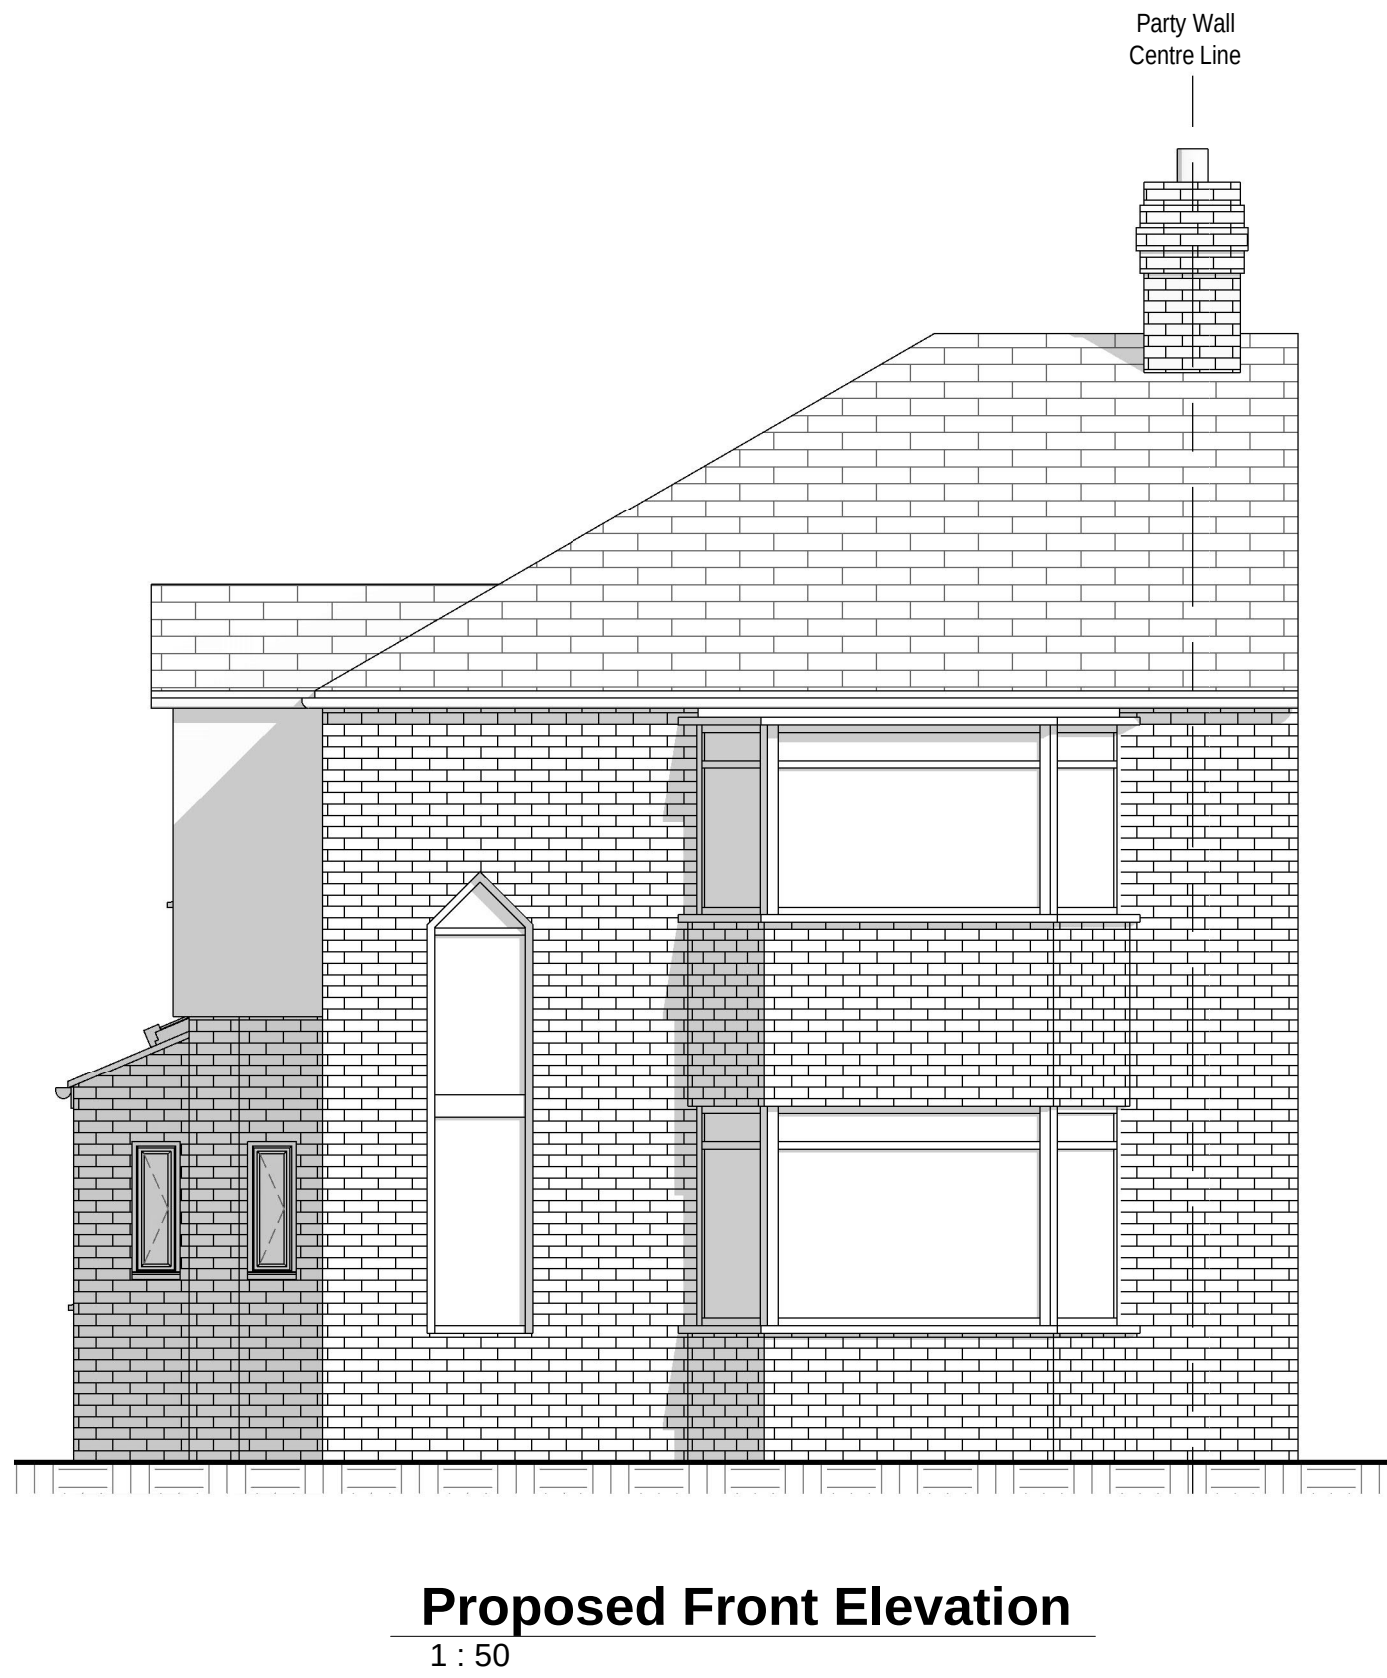


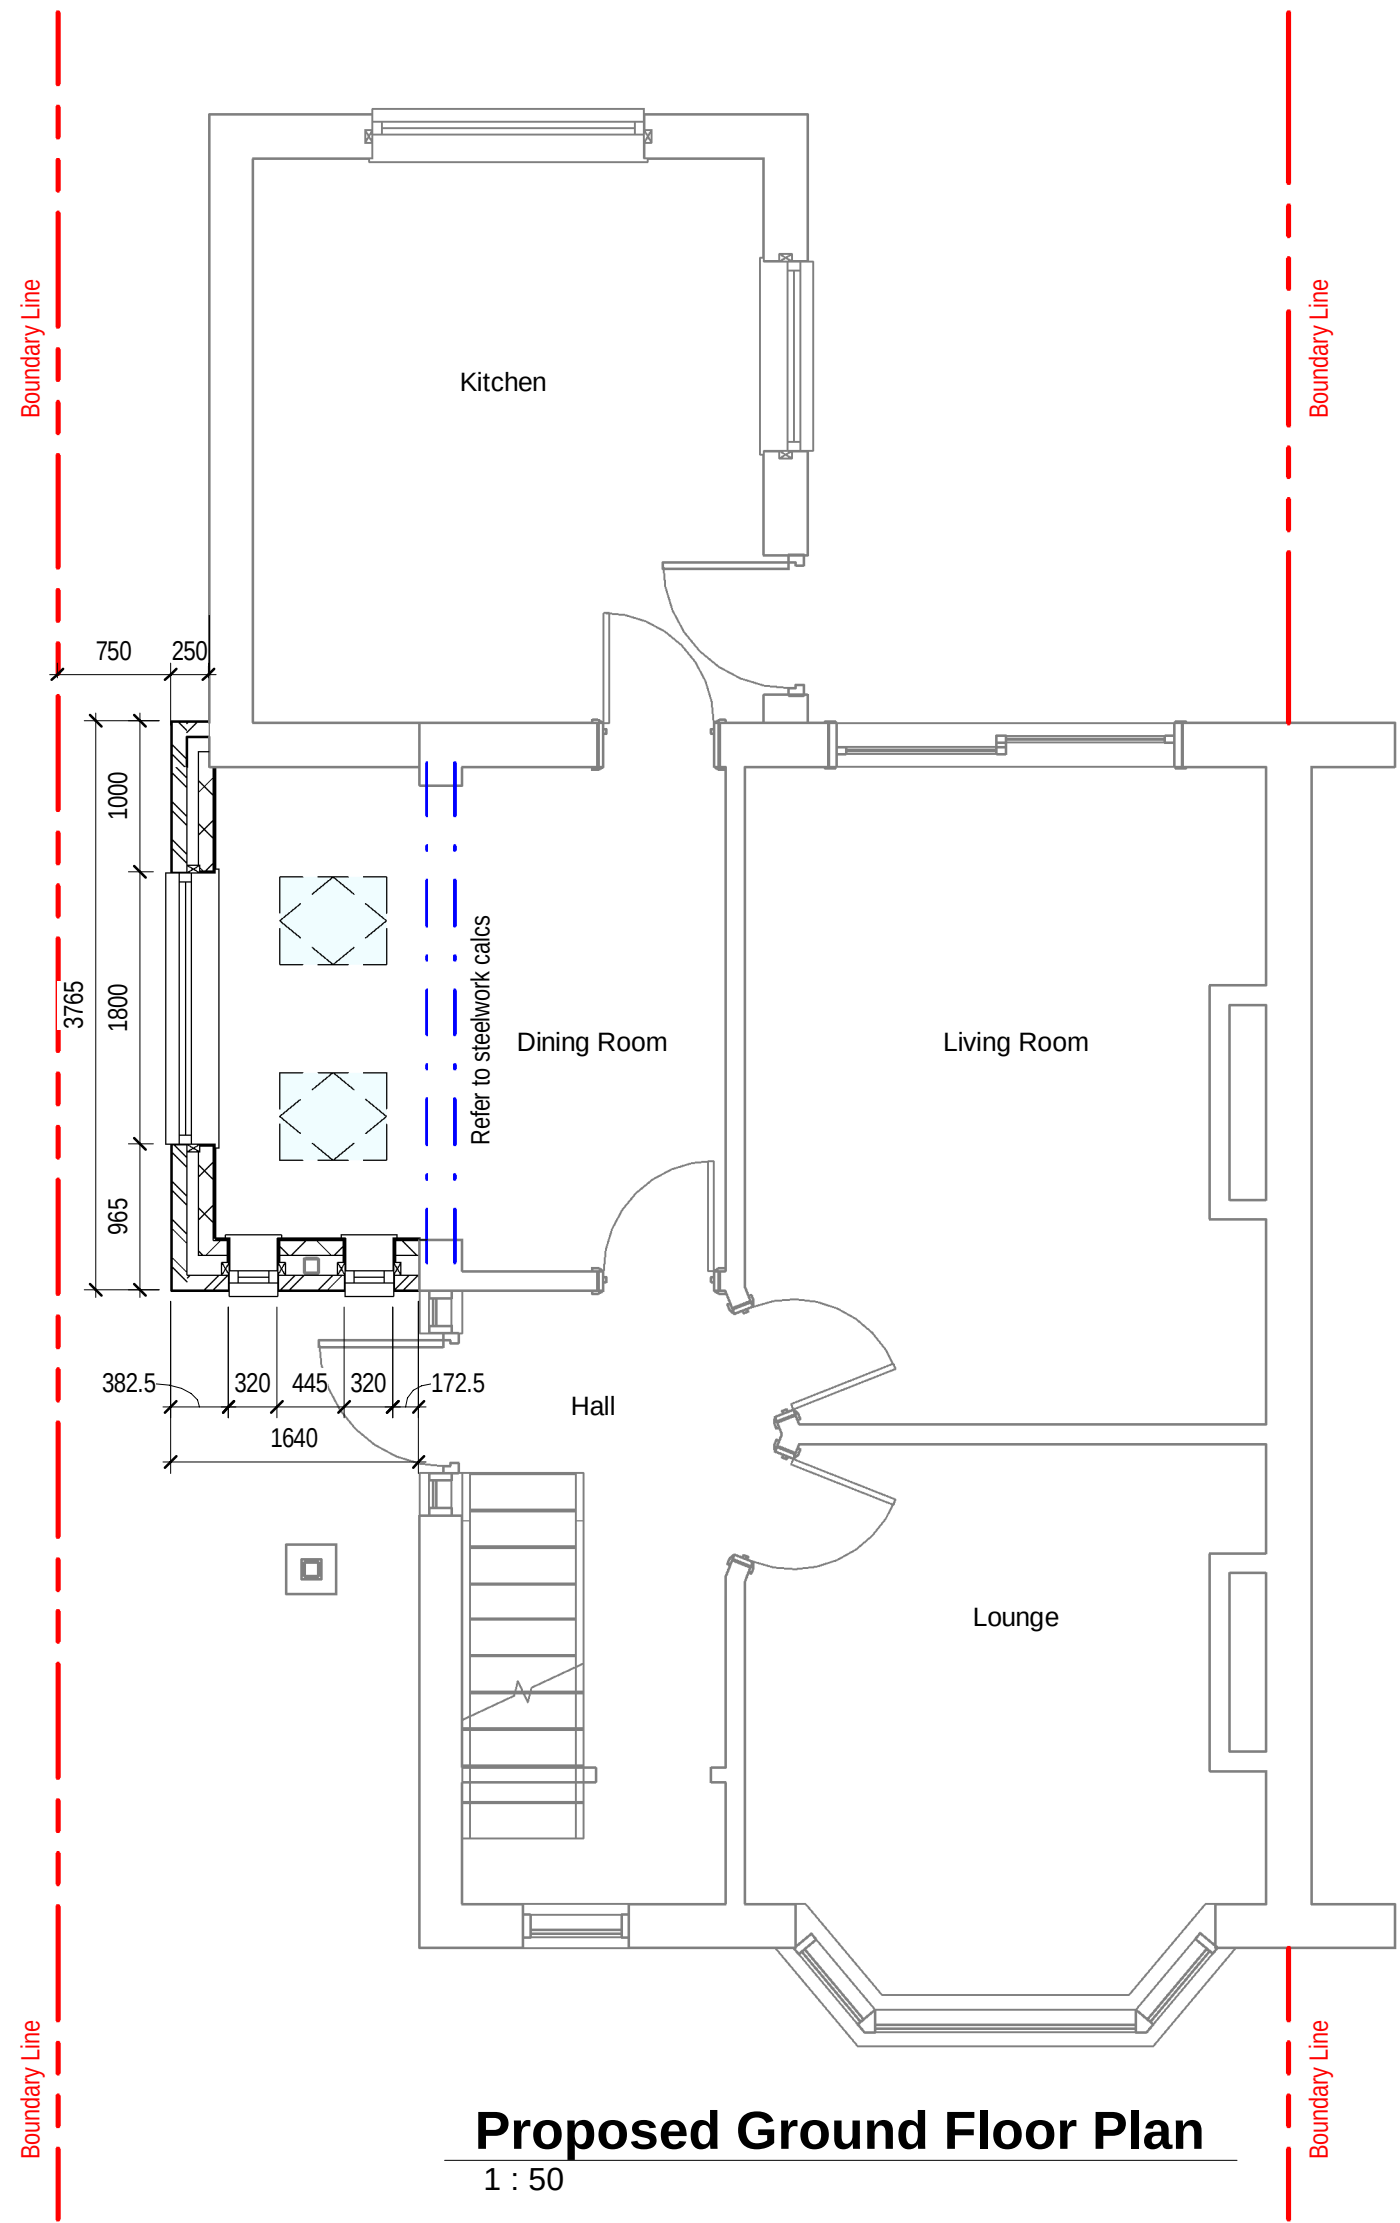

**Proposed 3D View - Front**

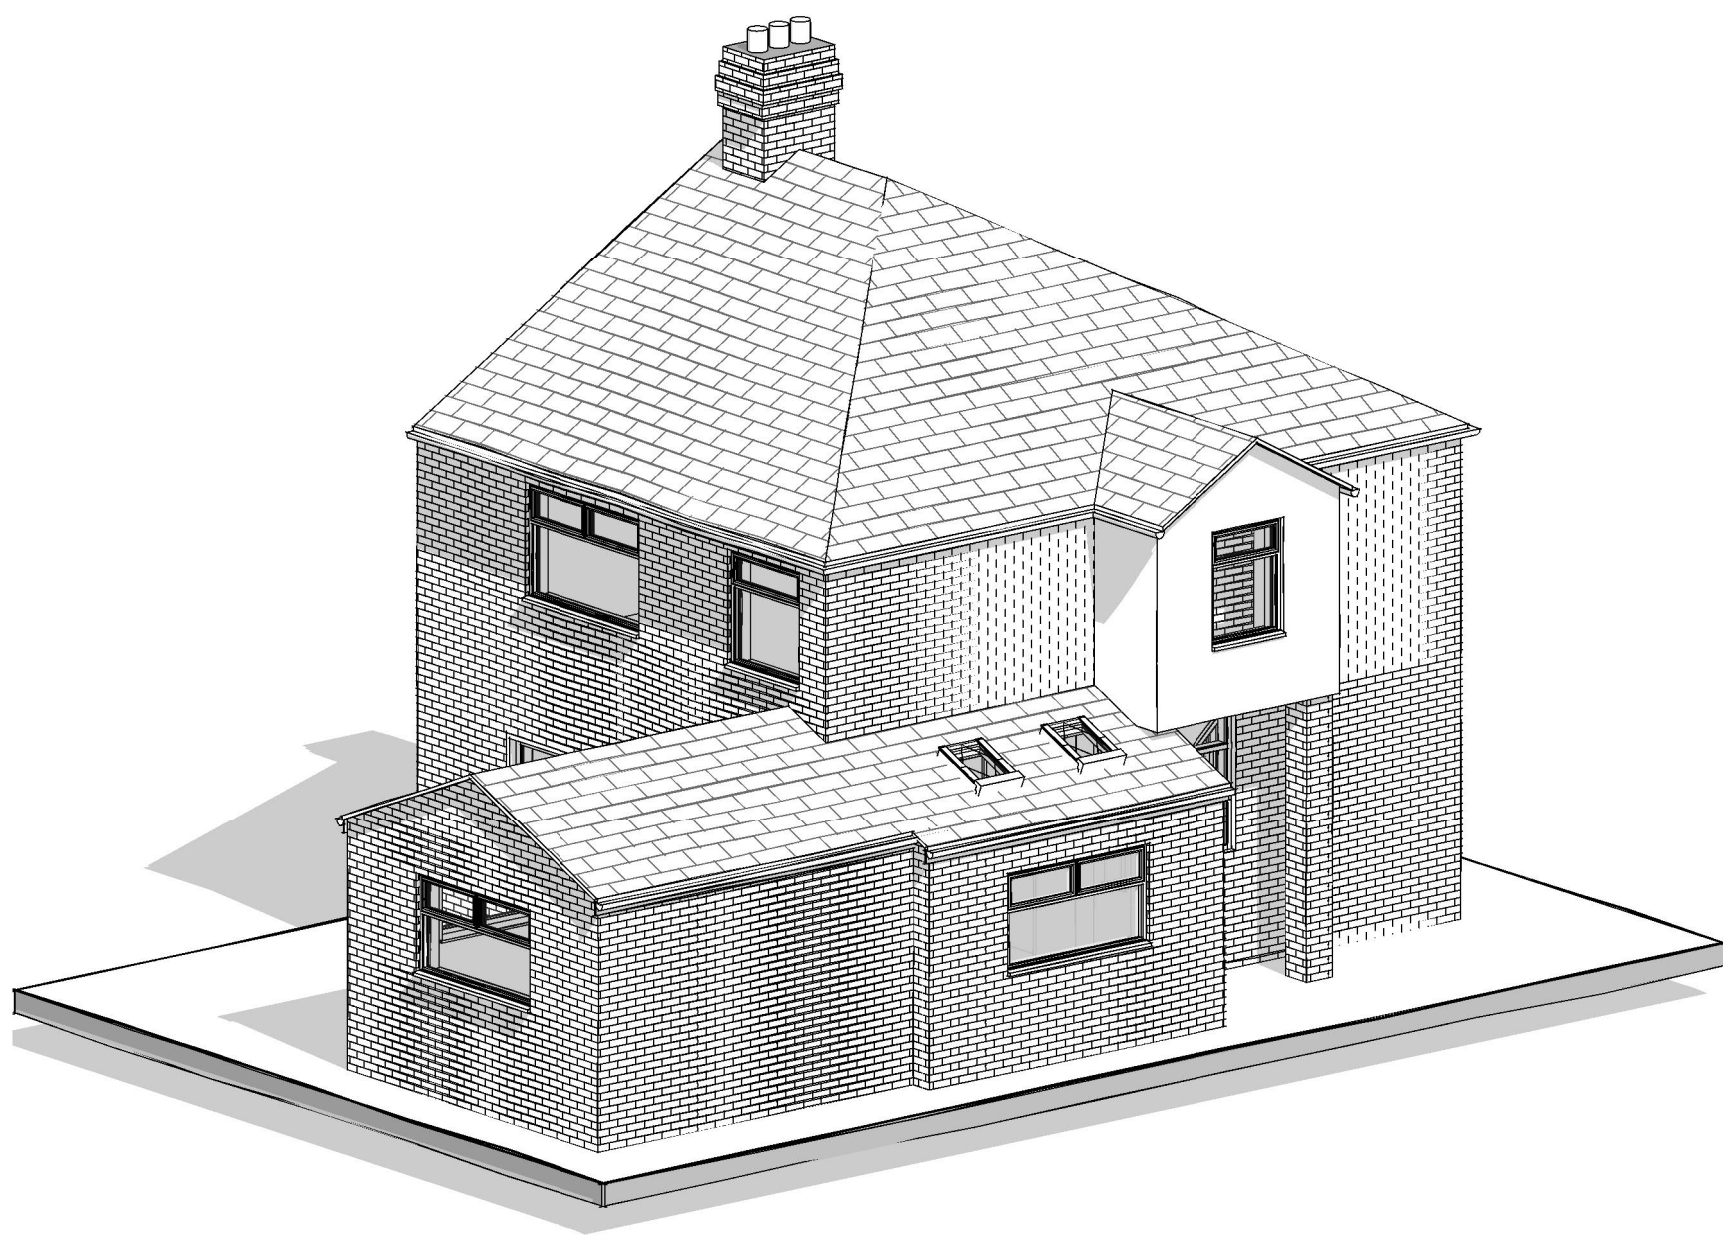


**Proposed 3D View - Rear**

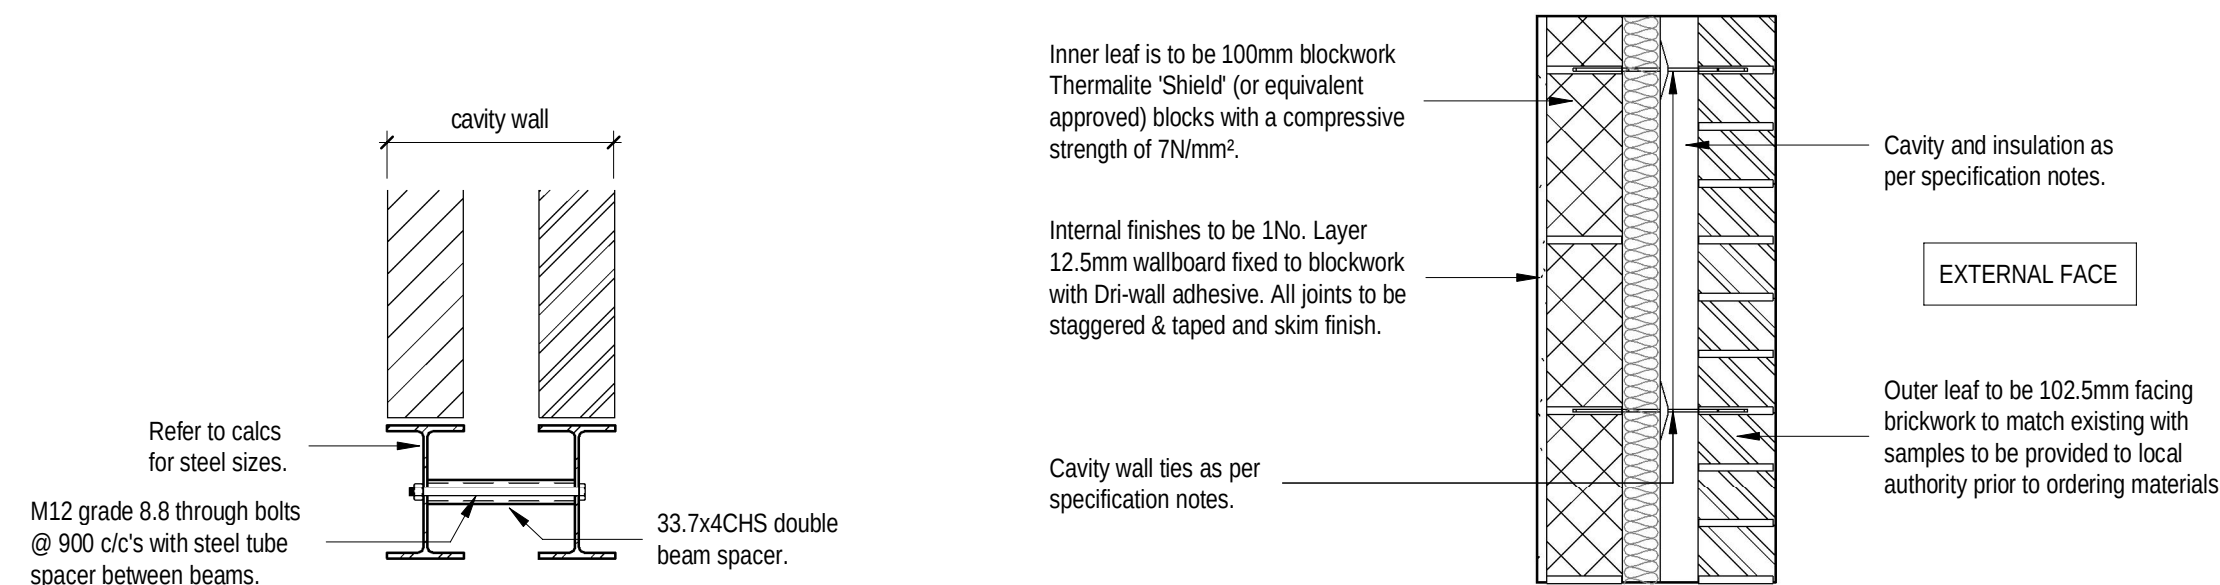

**Existing Wall Support Beam Detail**  
1 : 10

**Typical External Wall Detail**  
1 : 10

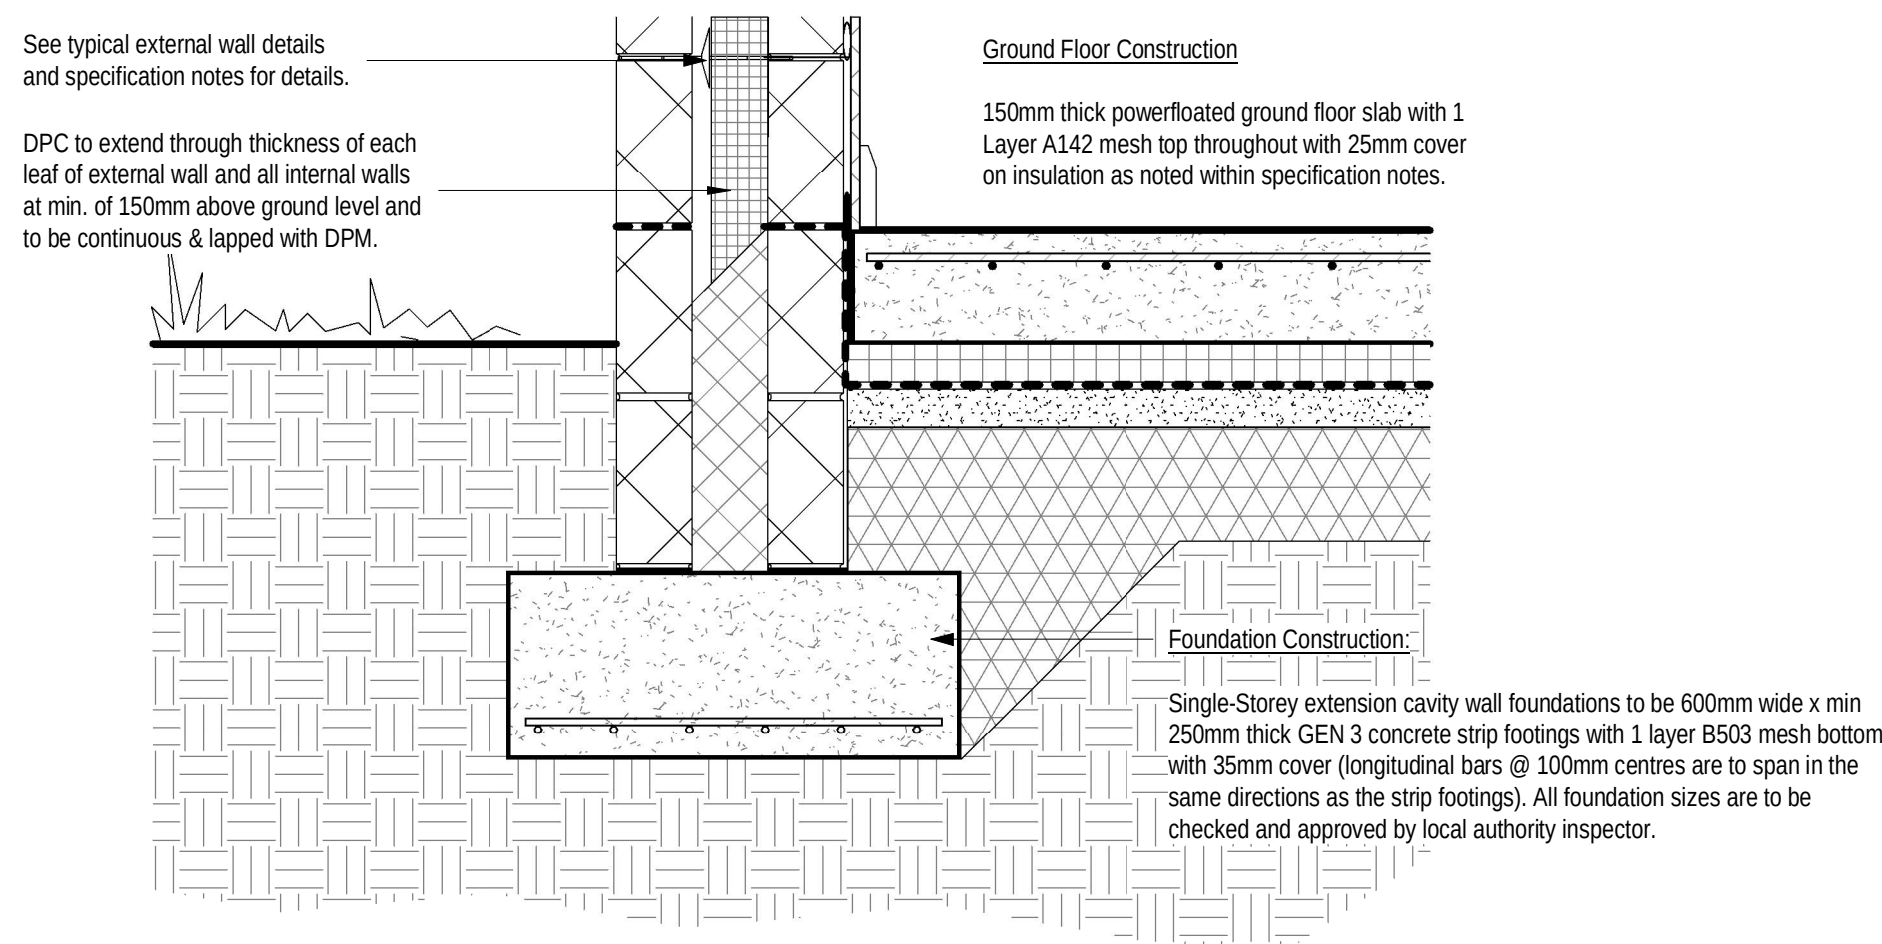

**Typical Foundation Detail**  
1 : 10

