



- Dimensions are in millimeters, unless stated otherwise.
- Scaling of this drawing is not recommended.
- It is the recipients responsibility to print this document to the correct scale.
- All relevant drawings and specifications should be read in conjunction with this drawing.

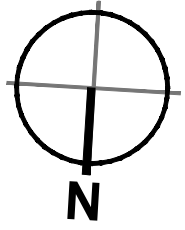


- Layout to be confirmed

C1 - Revision reference

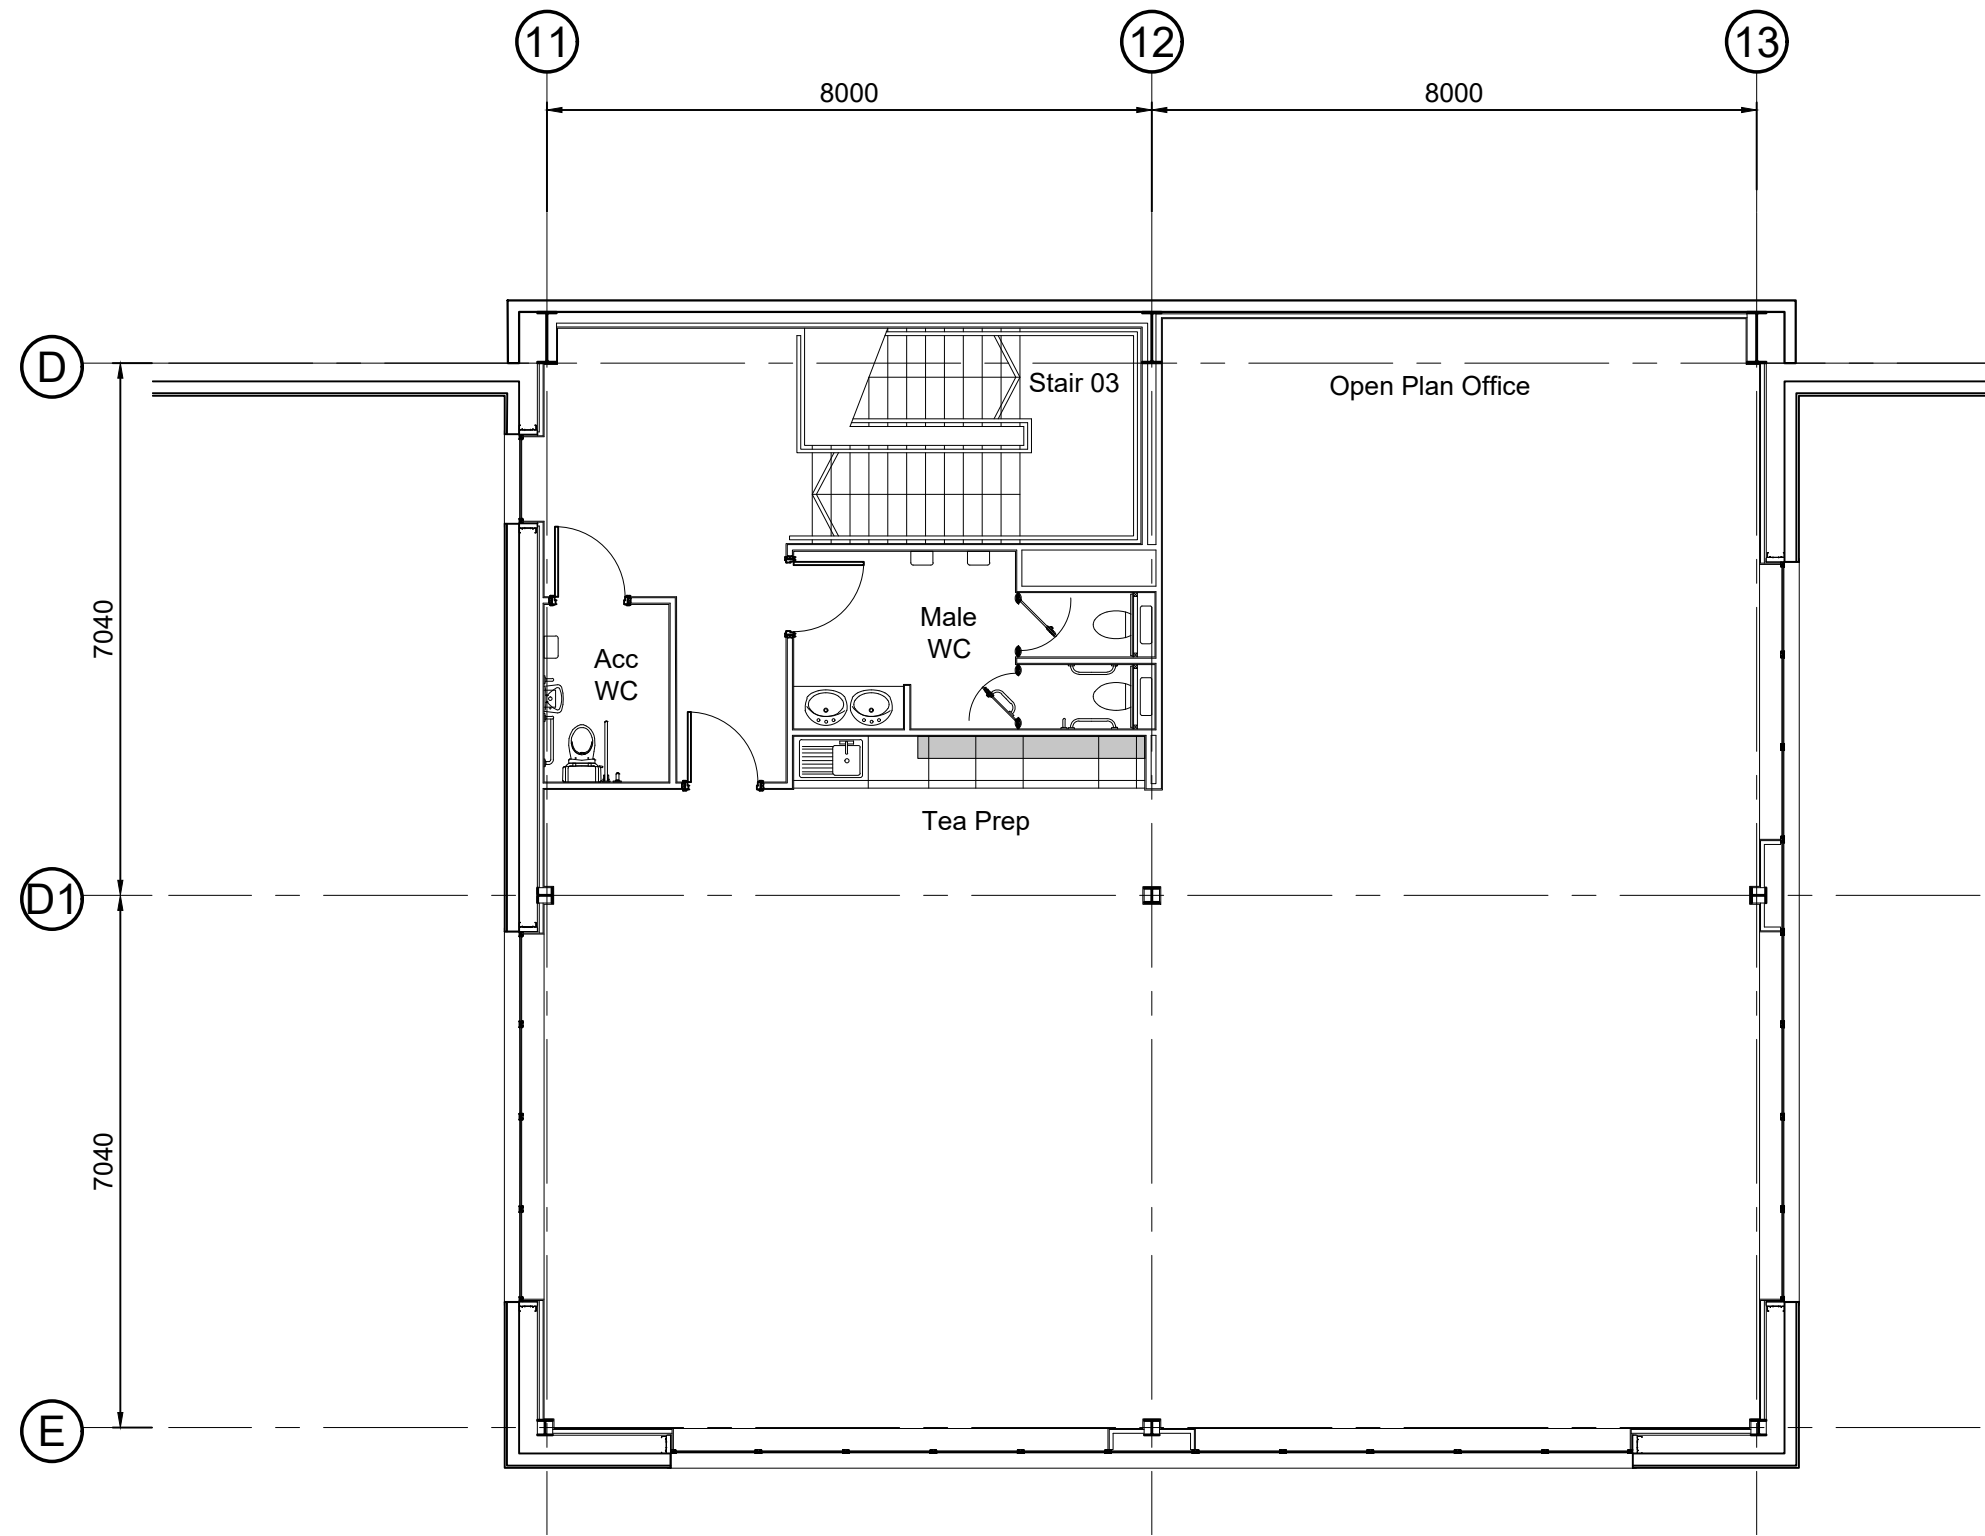

First Floor Office Scale 1:100

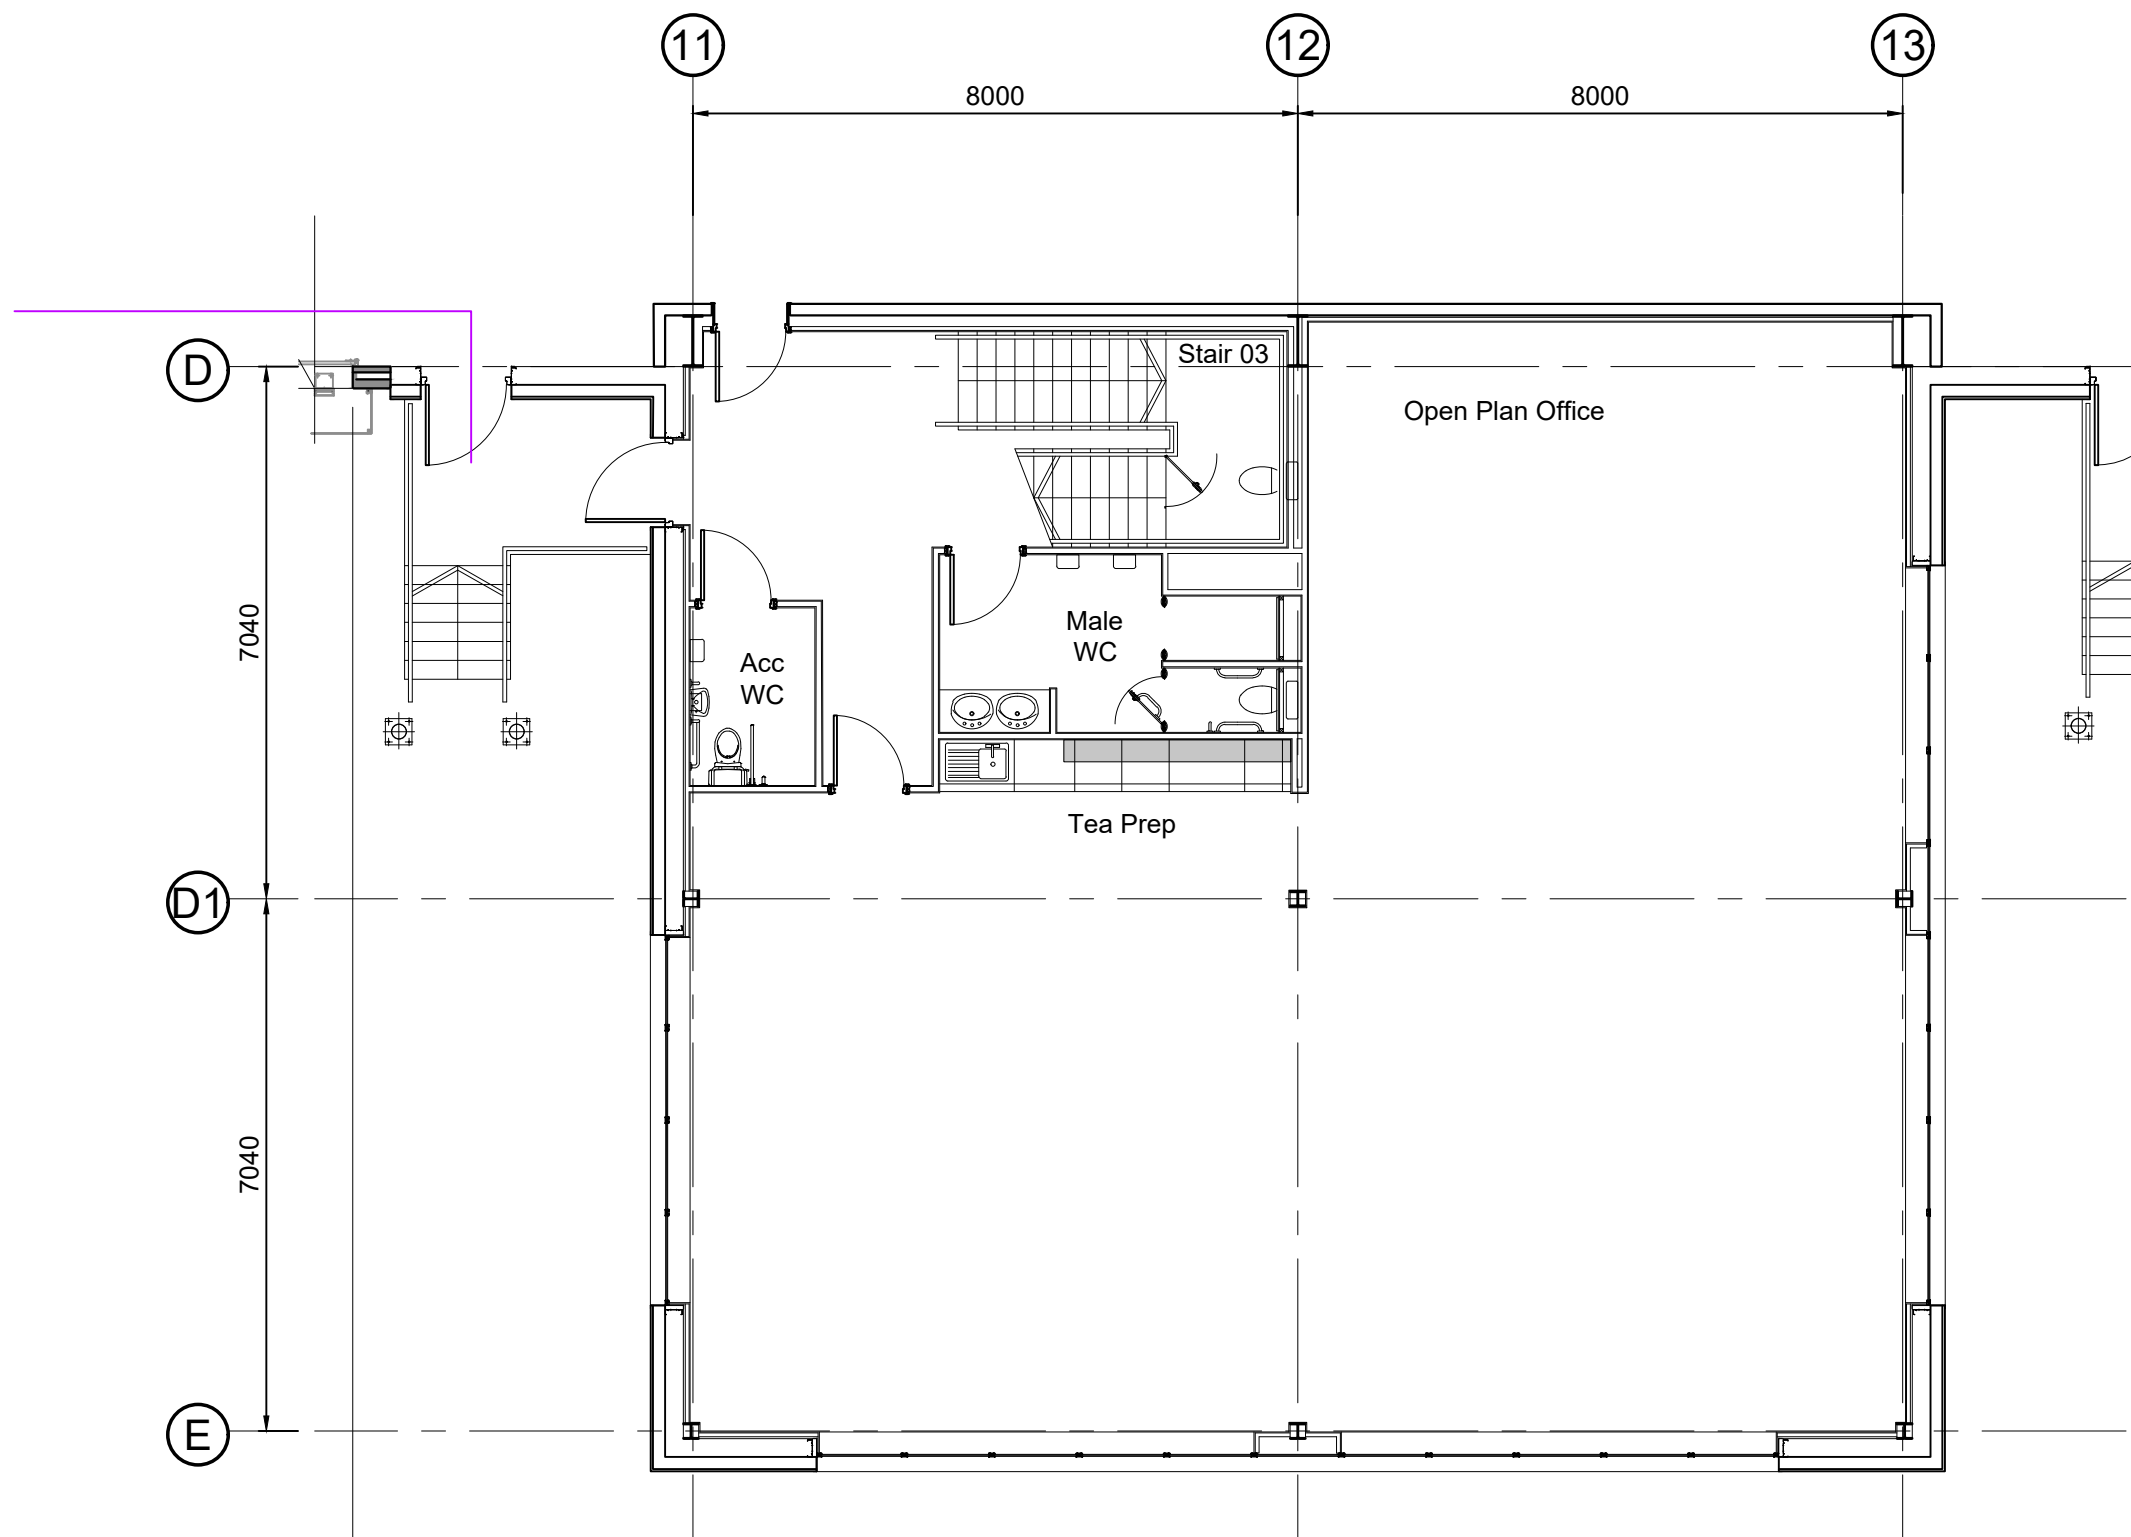

Ground Floor Office Scale 1:100

1m SCALE 1:100

PLANNING
THIS DRAWING IS FOR PLANNING CONSIDERATION ONLY
AND SHOULD NOT BE USED FOR ANY OTHER PURPOSE

rev	amendments	by	ckd	date

Penrhyn Road, Knowsley Business Park, Merseyside
Transport Office Plan

GRAFTONGATE



Newark Beacon, Cafferata Way, Newark, Nottinghamshire NG24 2TN
t: +44 (0)1636 653027 e: info@umcarchitects.com

Drawing Status:	Planning
Drawn / Checked:	RF / LF
Date:	14.01.2022
Scale:	1:100 A1
Drawing no:	Revision:
21002 P1003	B