




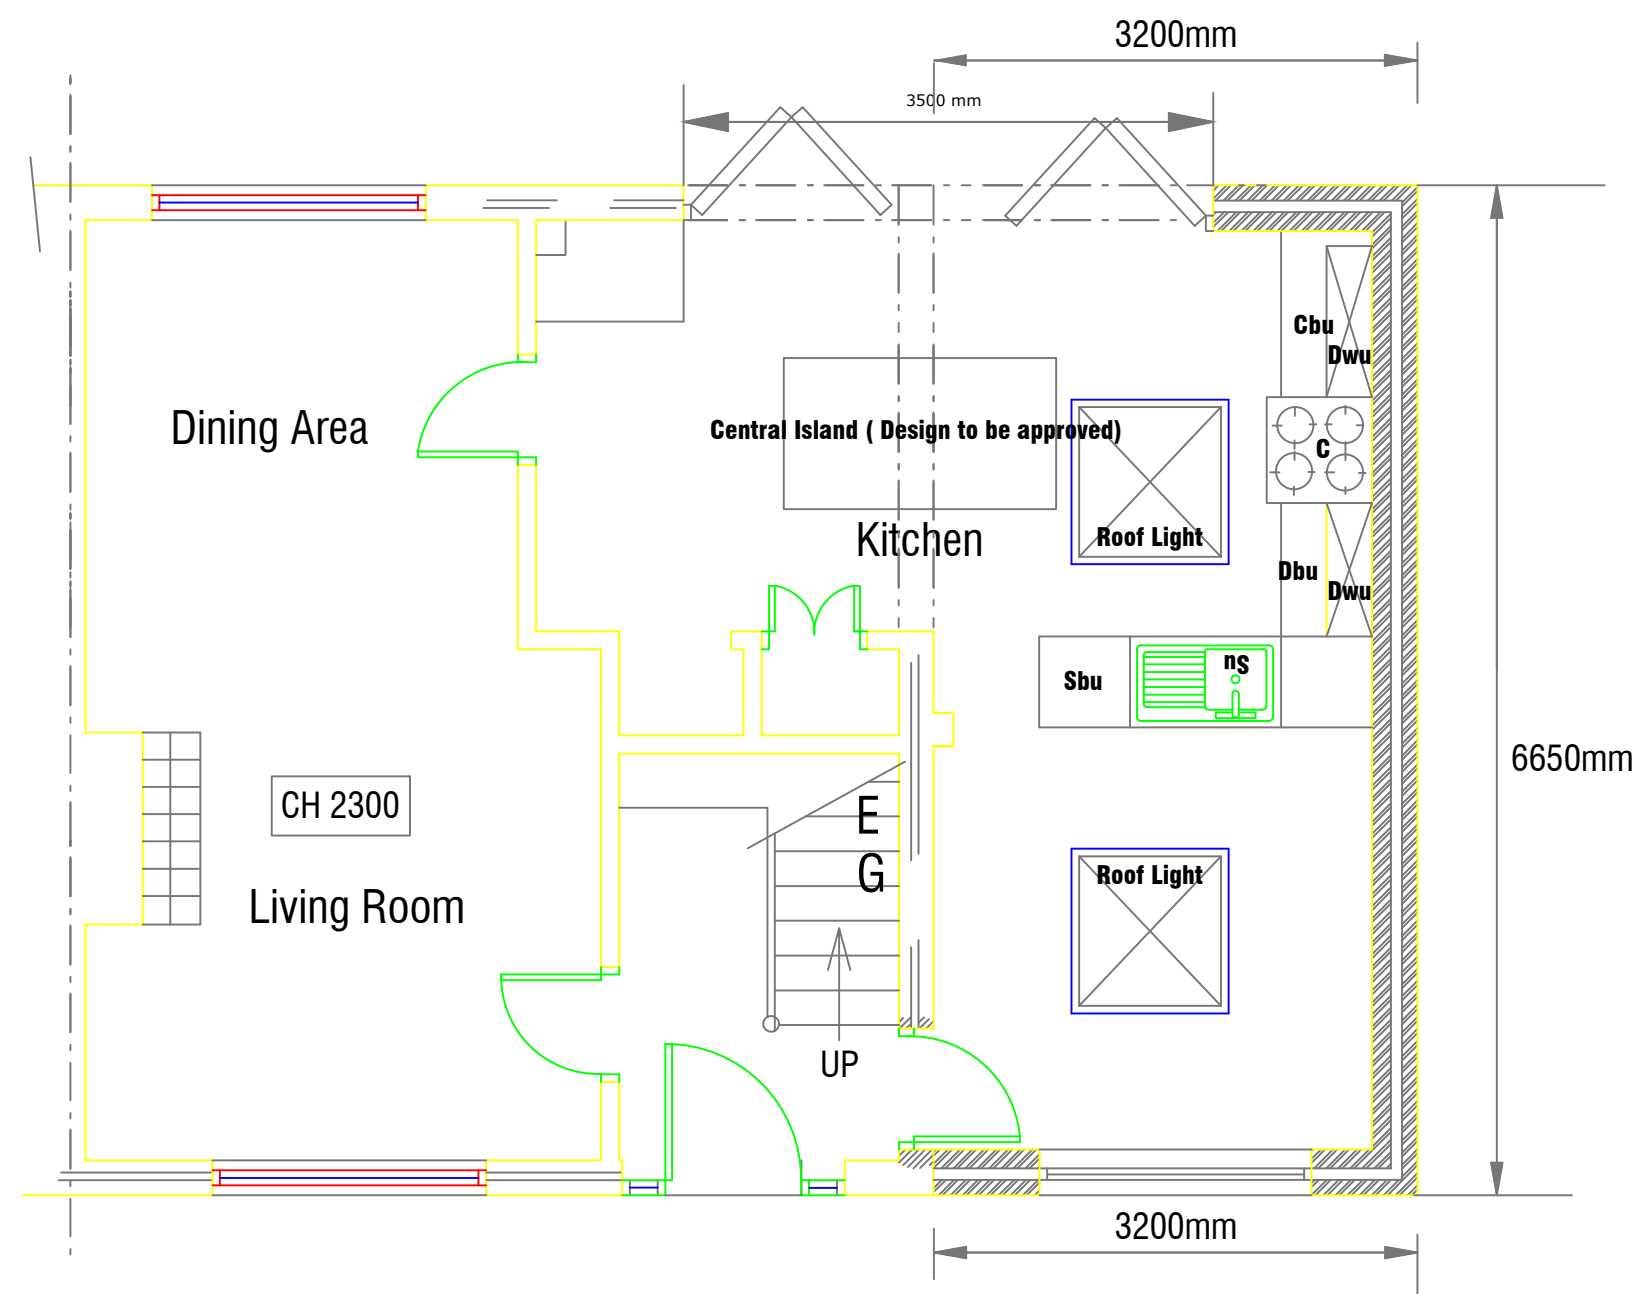


Ground Floor Plan - As Proposed

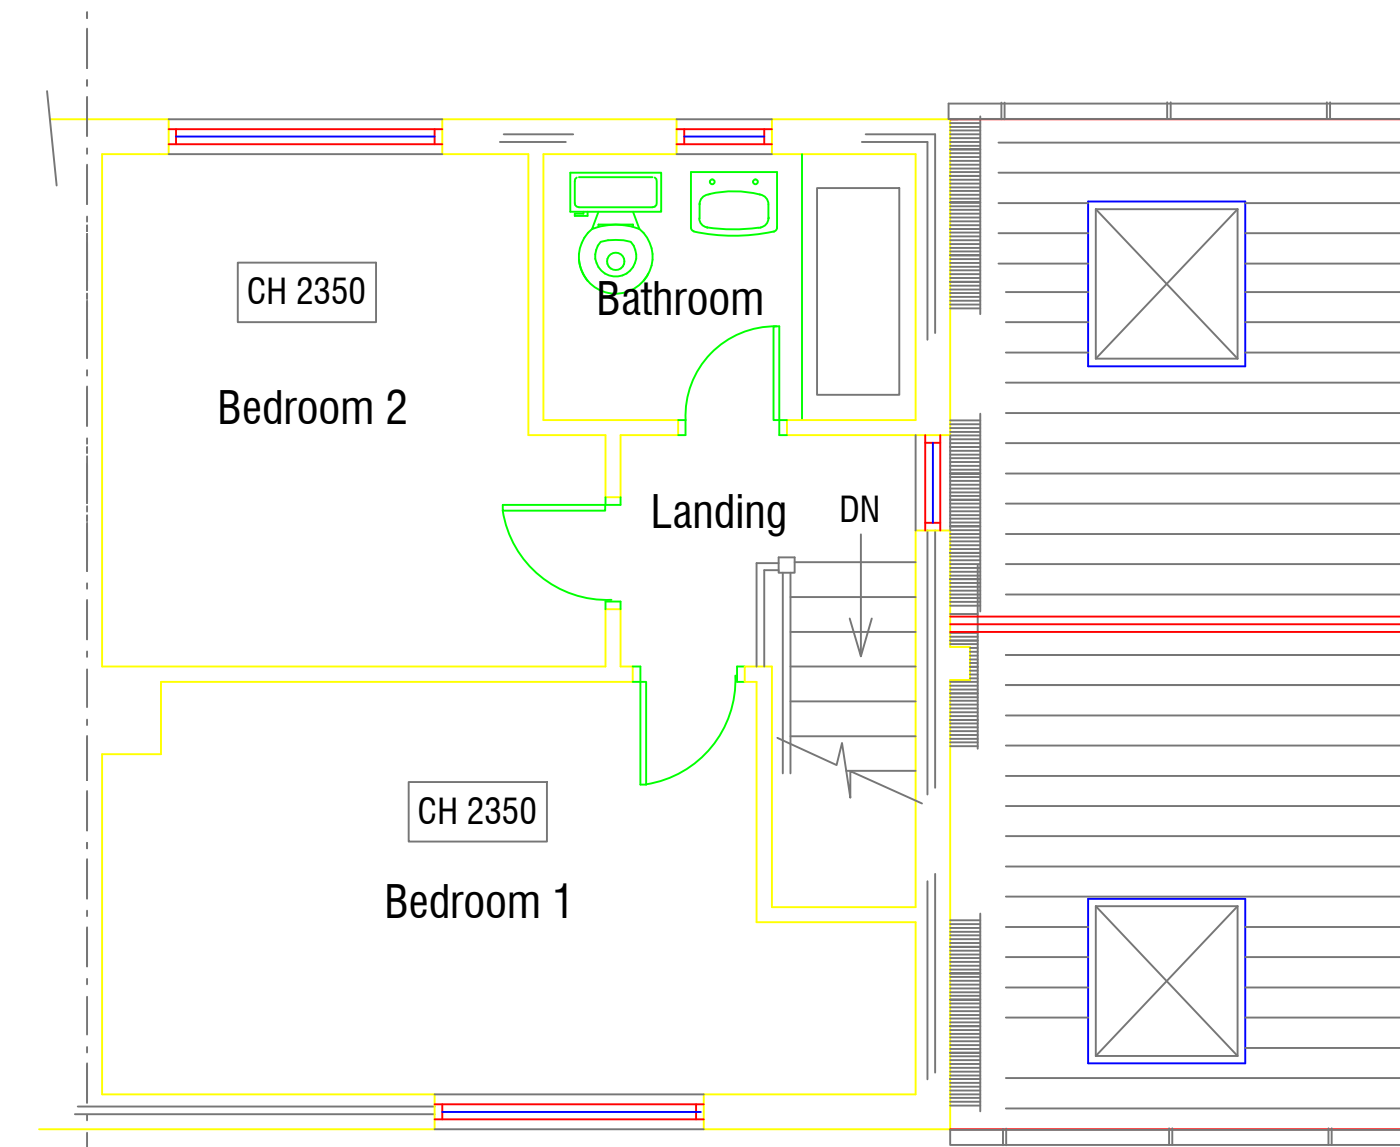

First Floor Plan - As Proposed

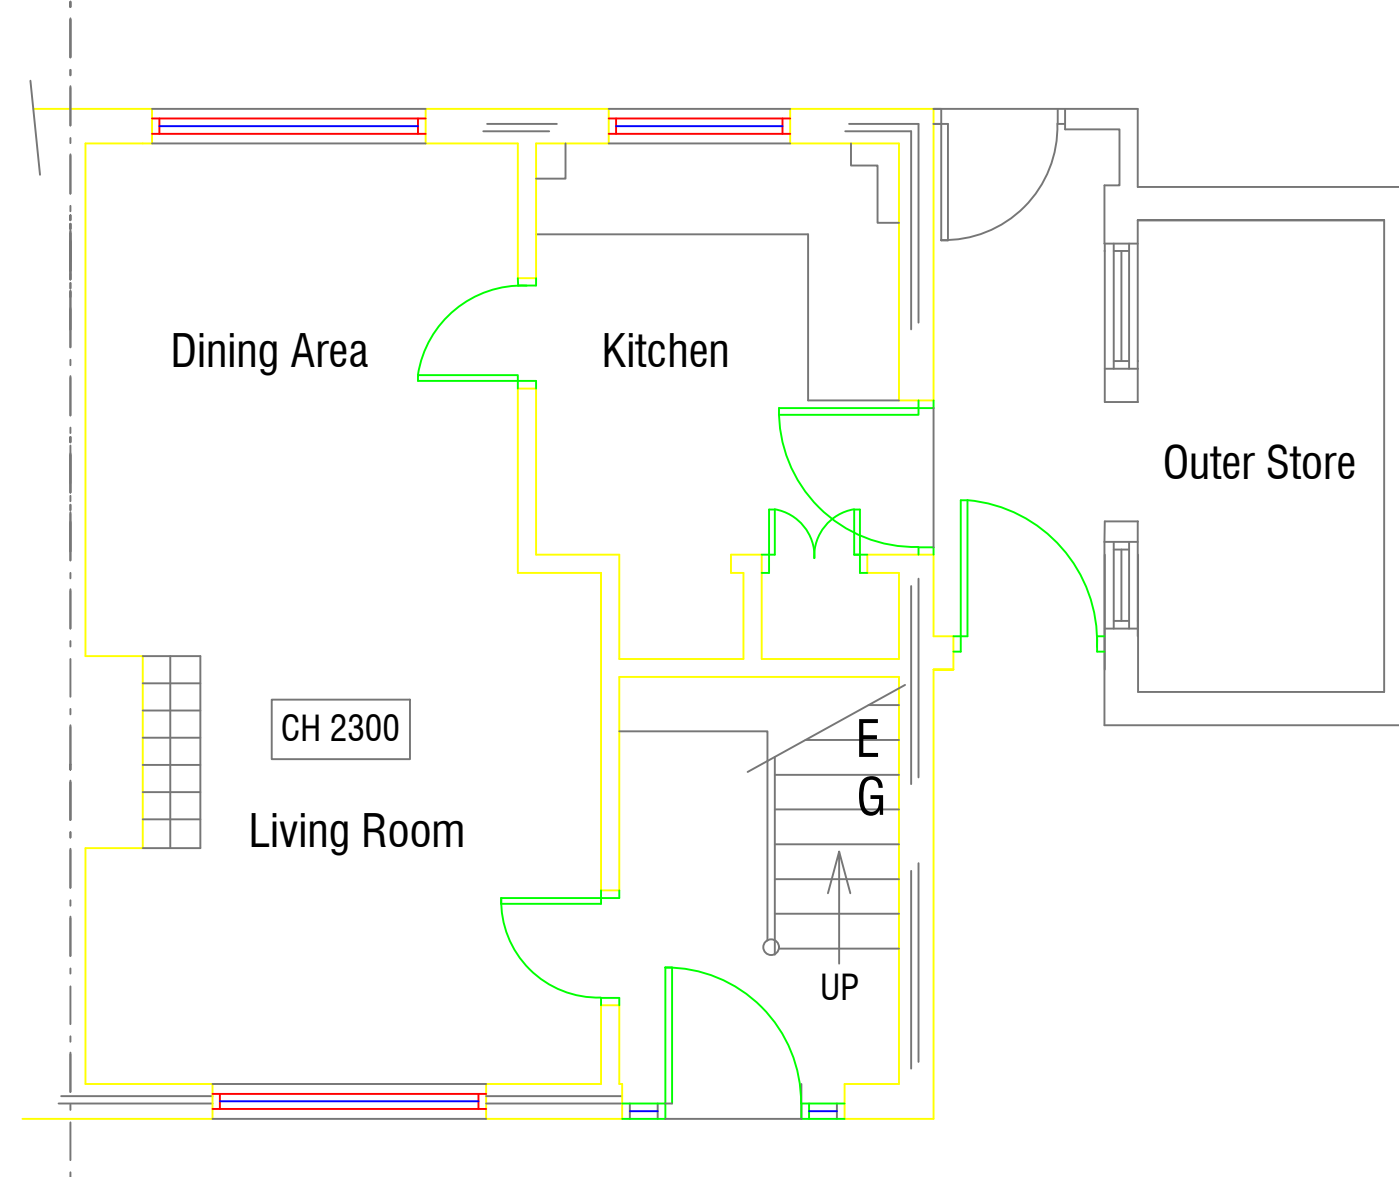

Ground Floor Plan - As Existing

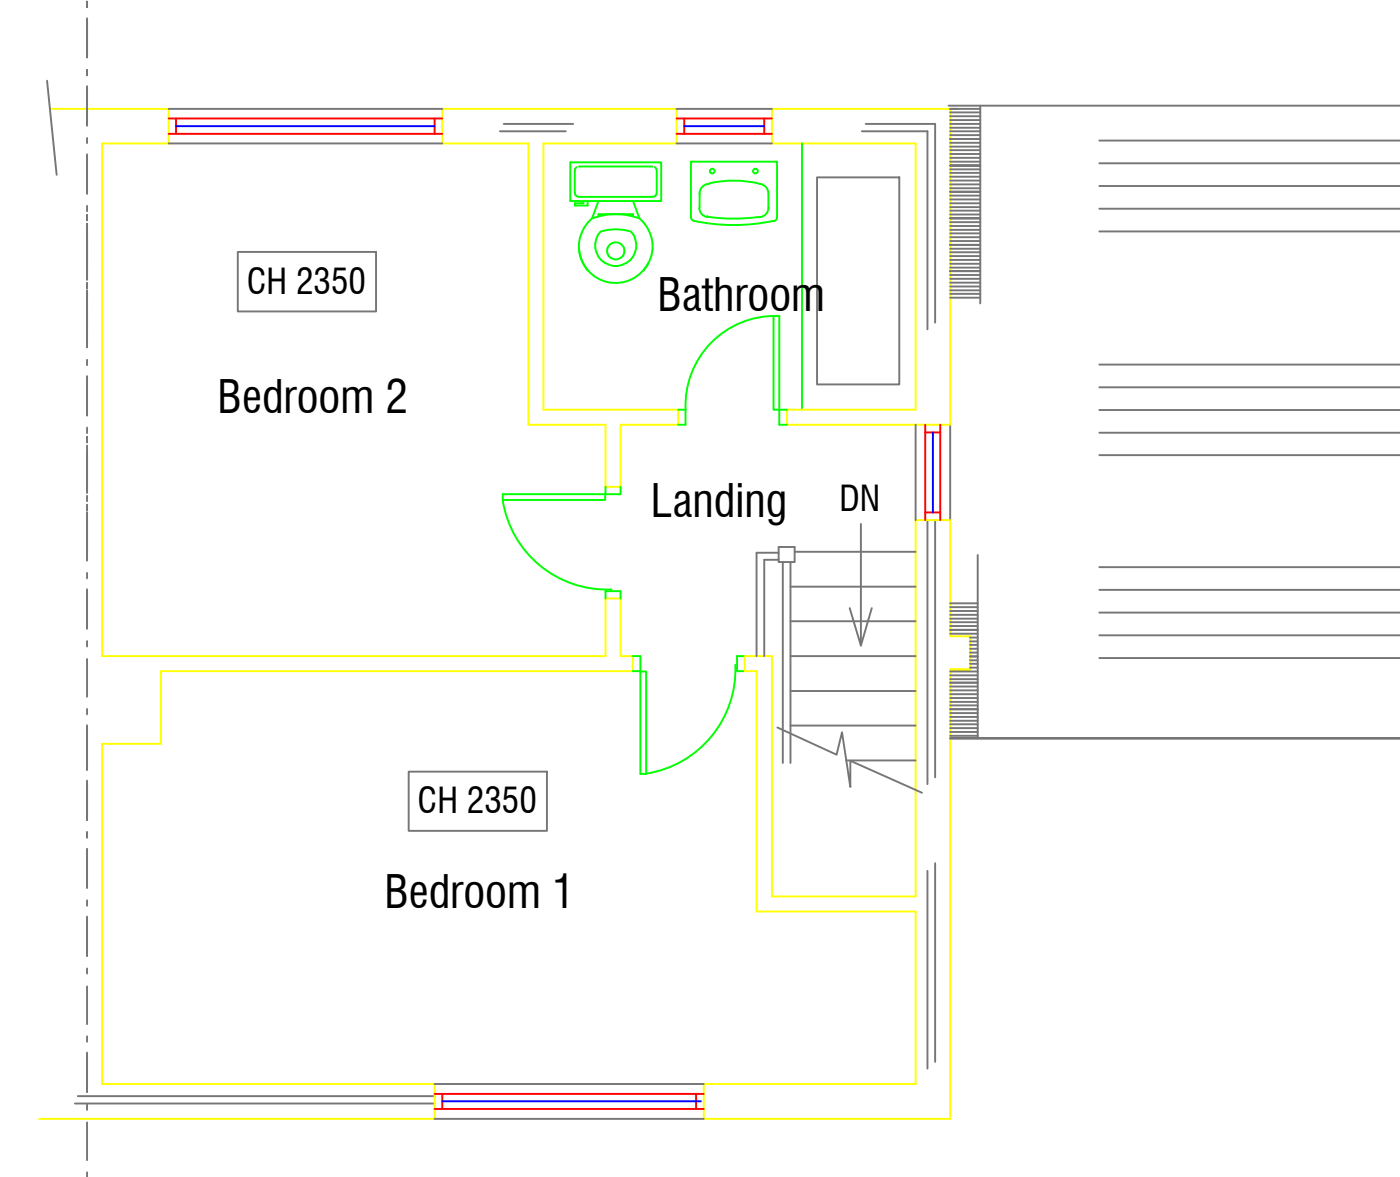

First Floor Plan - As Existing