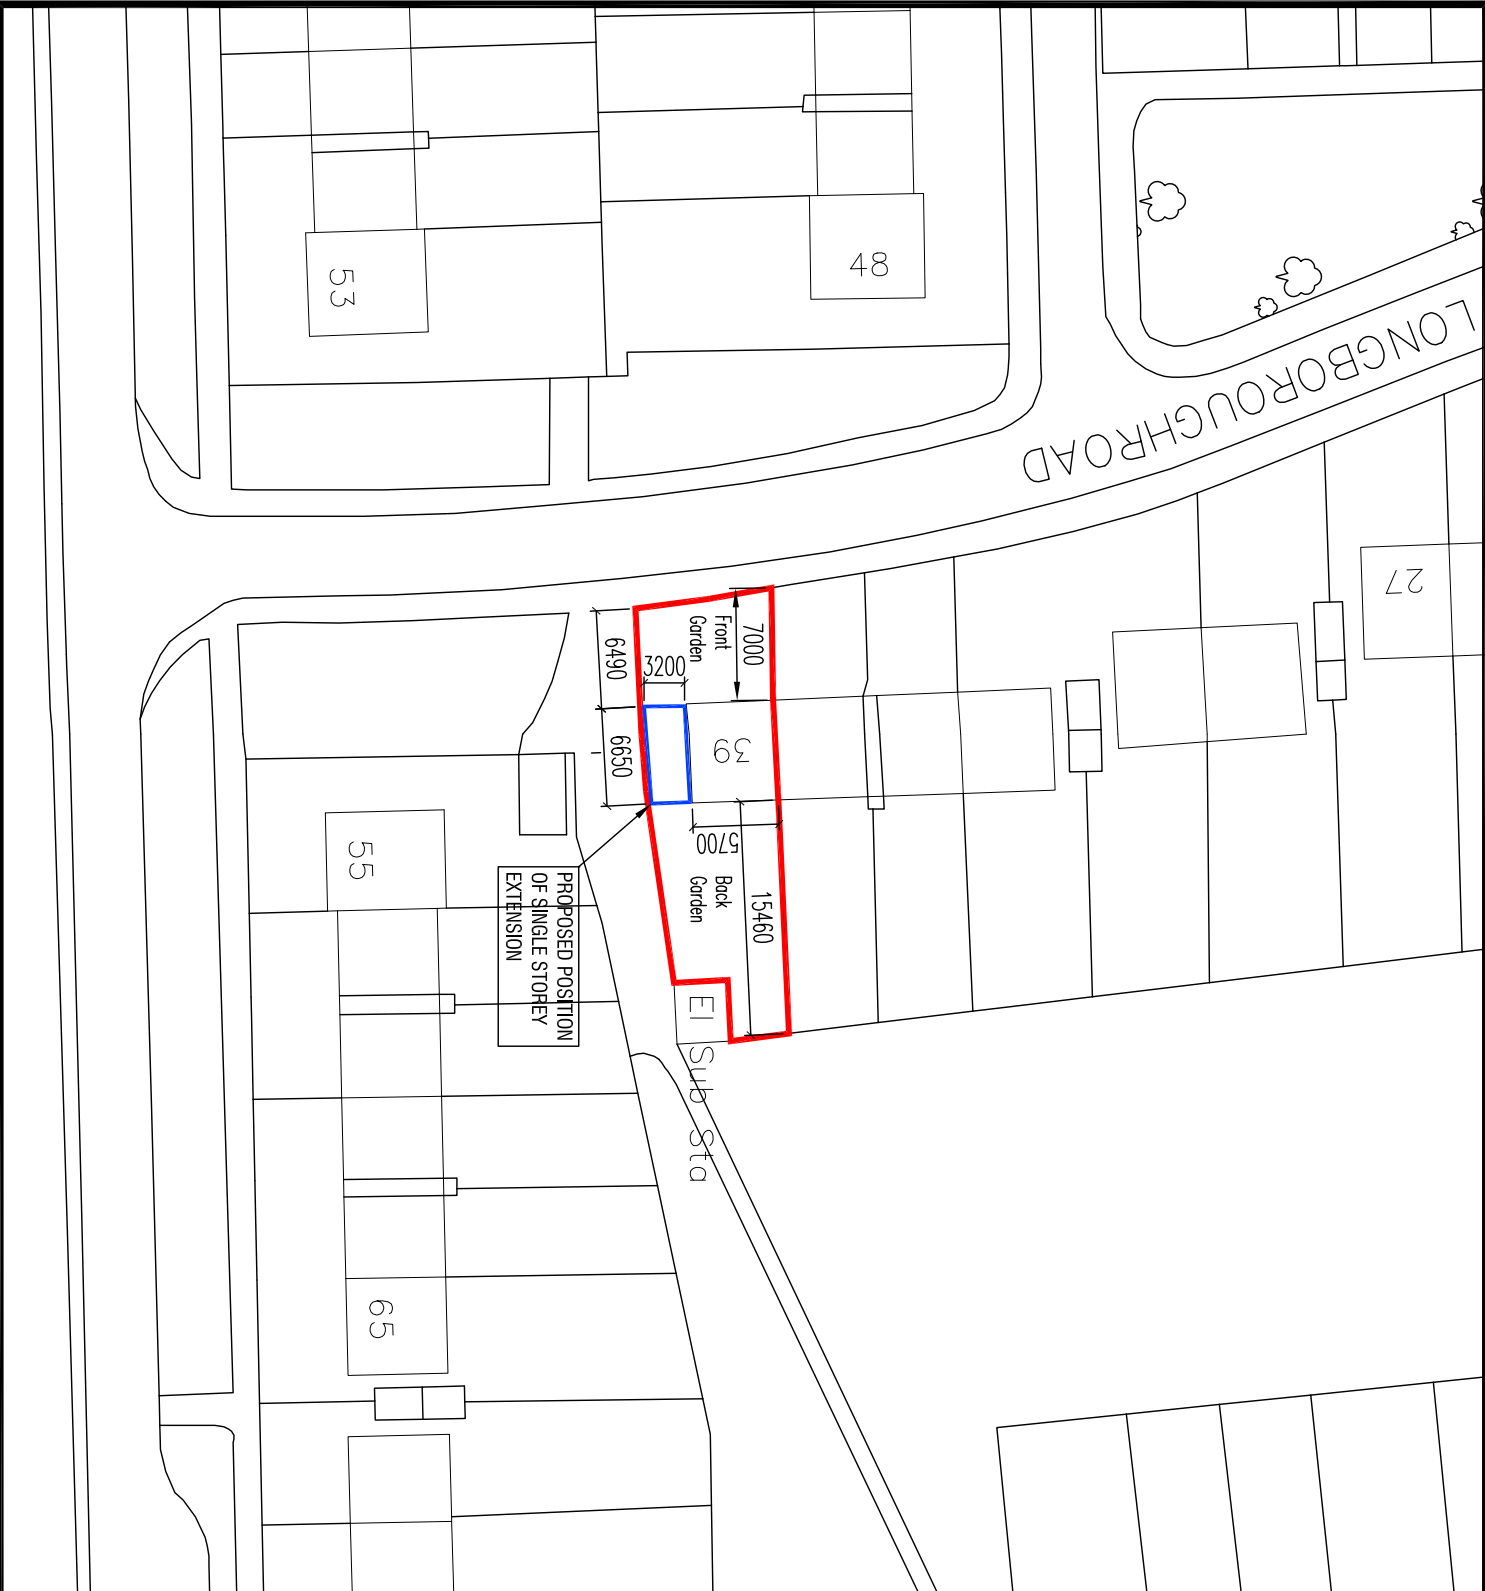


39 LONGBOROUGH ROAD
KNOWSLEY VILLAGE
KNOWSLEY
L34 0ED
SITE PLAN 1:500