



100mm  
50mm  
10mm

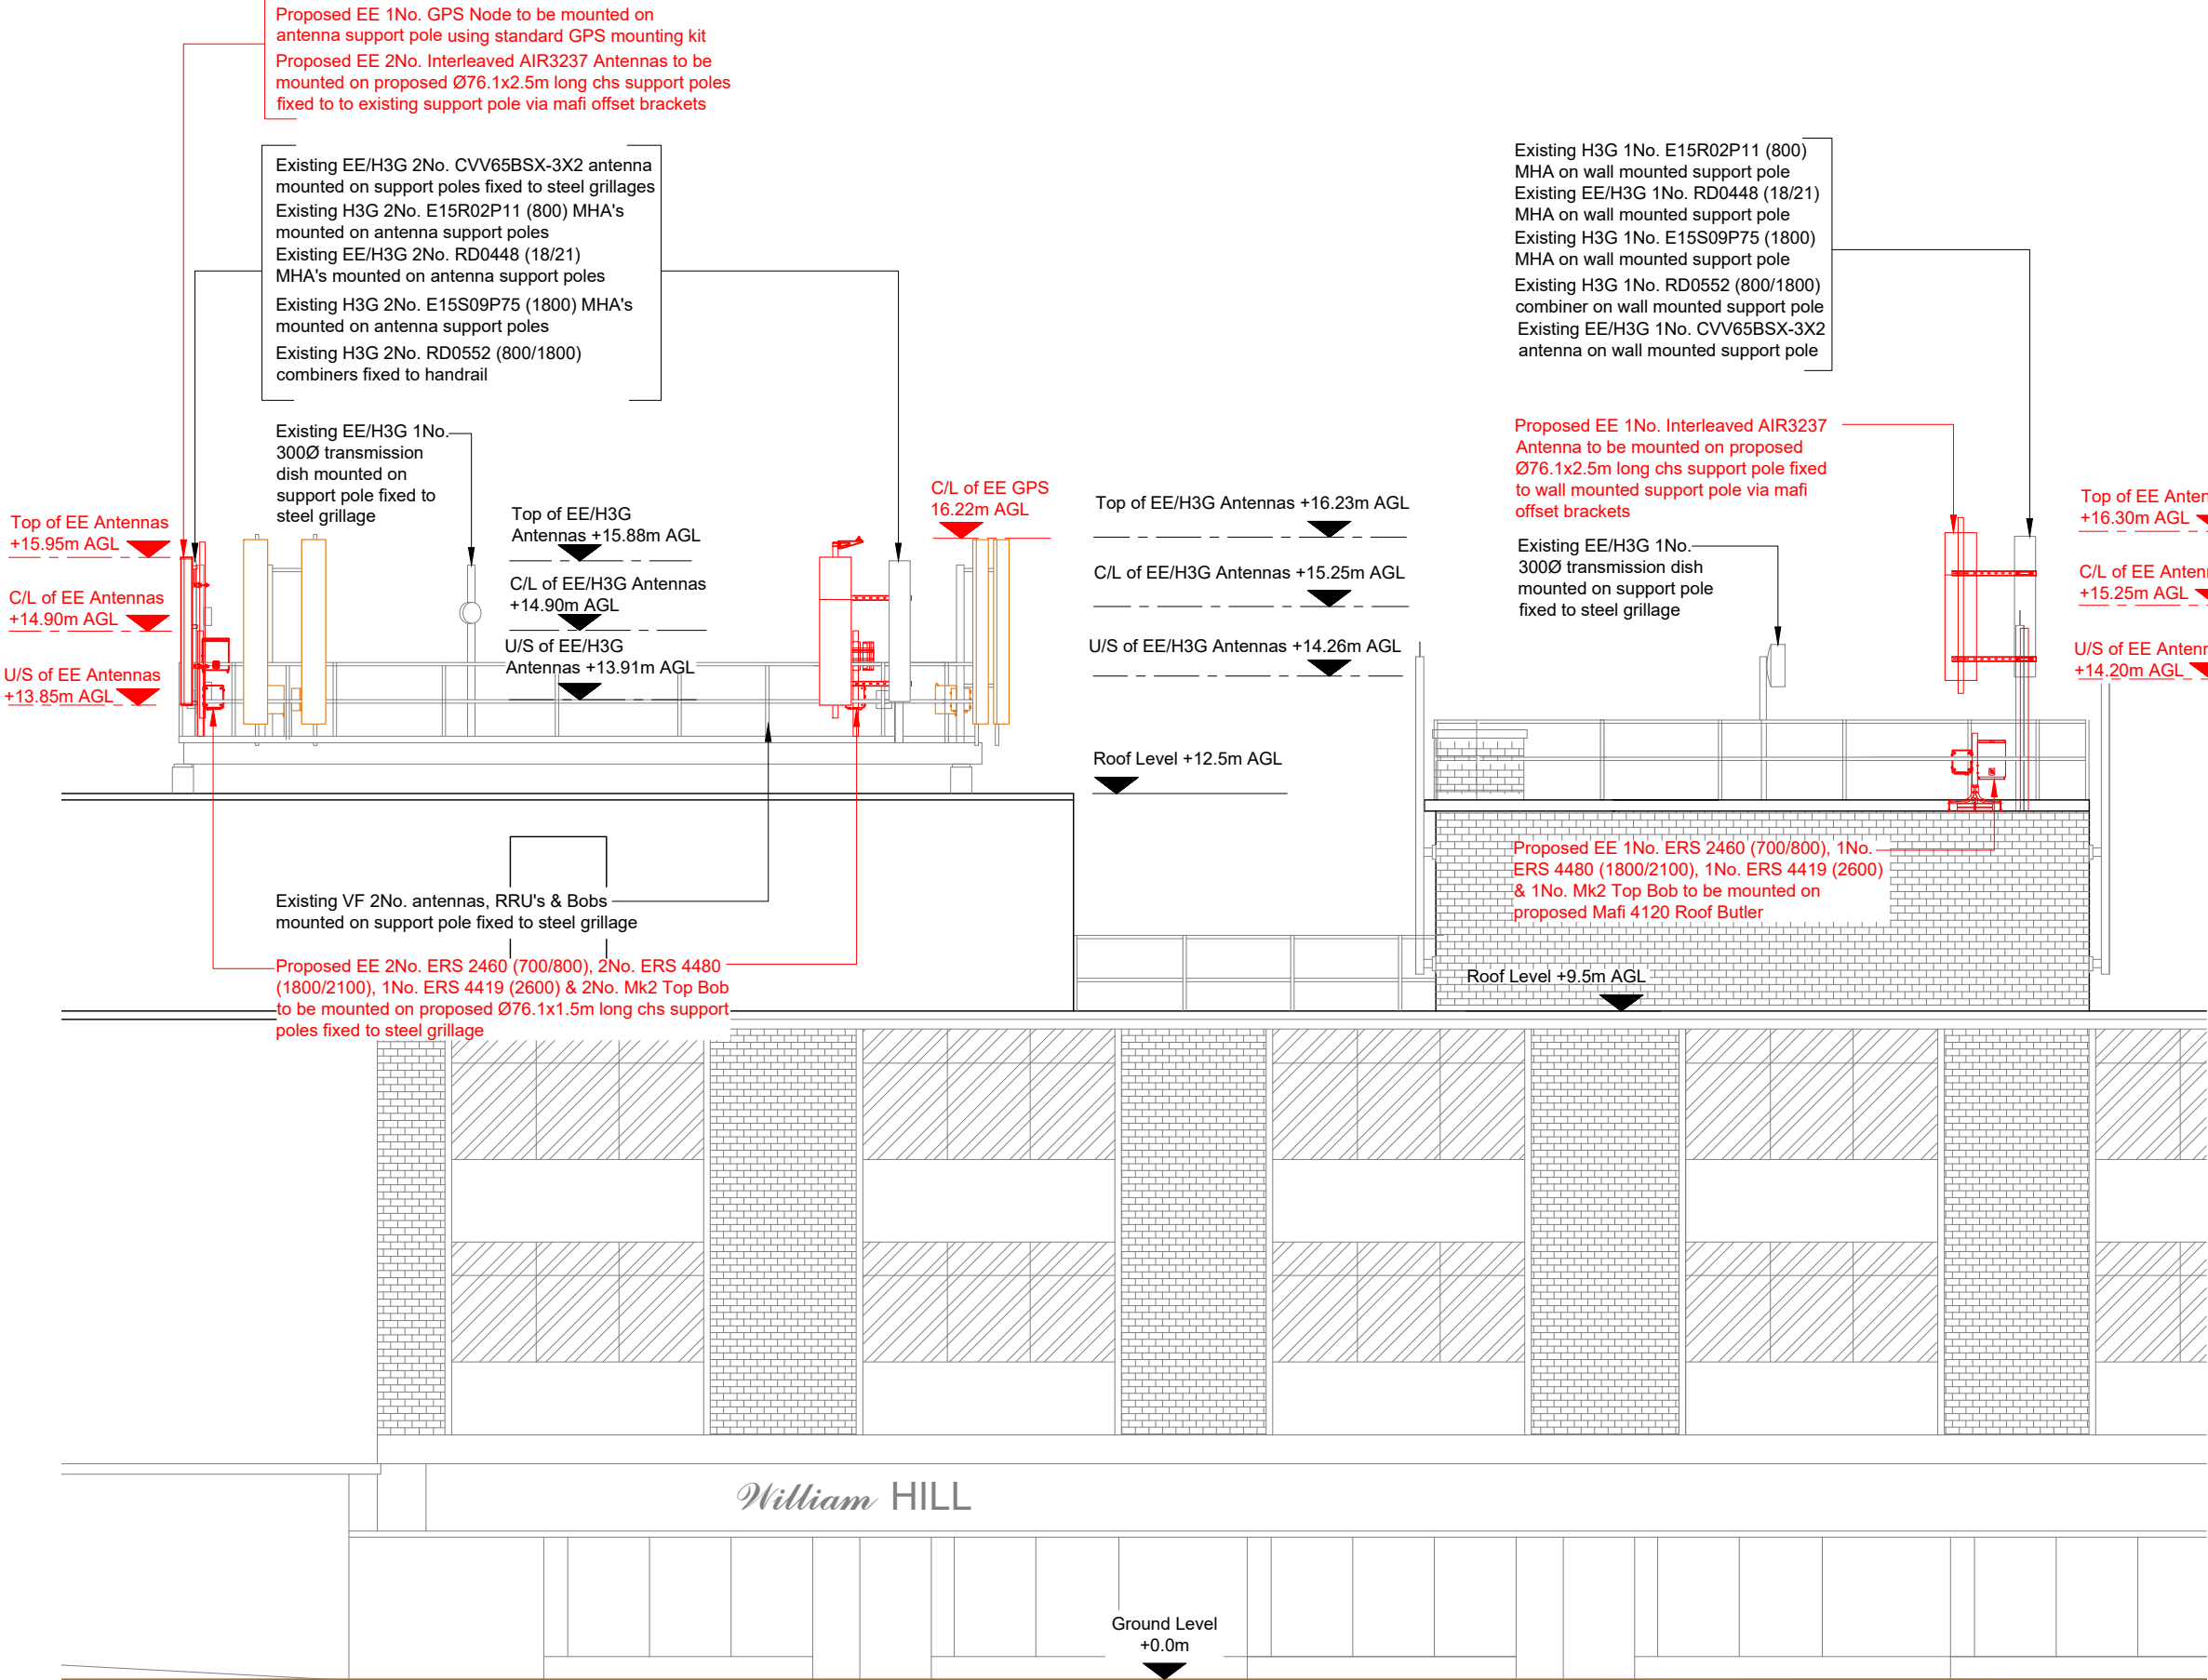

PROPOSED SITE ELEVATION D

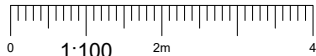

- NOTES:
- ALL DIMENSIONS IN MM UNLESS OTHERWISE NOTED.

Note;  
All existing fibre / feeder cables to be re-used. Subject to testing. Un-used feeder cables to be removed

PROPOSED FEEDER/FIBRE/GPS/DC CABLING TO FOLLOW SAME AS EXISTING REUTILISING EXISTING CABLE MANAGEMENT

|           |                  |   |                     |        |
|-----------|------------------|---|---------------------|--------|
| Master:   | MBNL / EE / H3G: | Project:   | Purpose of Issue:   | Issue: |
| M005      | EE               | VENDOR SWAP   | Detailed Design     | B3     |
| Date:     | 15/01/26         | Revision / Upgrade Description:<br>Additional Elevations Added - B3 FOR ACQ PURPOSES ONLY - NO DESIGN CHANGE FROM B2             |                     |        |
| Drawn:    | CF               |   |                     |        |
| Checked:  | CF               |   |                     |        |
| Approved: | CF               |   |                     |        |
| Master:   | MBNL / EE / H3G: | Project:   | Purpose of Issue:   | Issue: |
| M004      | EE               | VENDOR SWAP   | Detailed Design     | B2     |
| Date:     | 09/11/23         | Revision / Upgrade Description:<br>E/// Minor Rejection Comments Addressed - 003,006,300 & 701 updated                           |                     |        |
| Drawn:    | CF               |   |                     |        |
| Checked:  | CF               |   |                     |        |
| Approved: | CF               |   |                     |        |
| Master:   | MBNL / EE / H3G: | Project:   | Purpose of Issue:   | Issue: |
| M003      | EE               | VENDOR SWAP   | Detailed Design     | B1     |
| Date:     | 23/10/23         | Revision / Upgrade Description:<br>Detailed Design Issue                                                                         |                     |        |
| Drawn:    | RR               |   |                     |        |
| Checked:  | RAJ              |   |                     |        |
| Approved: | CF               |   |                     |        |
| Master:   | MBNL / EE / H3G: | Project:   | Purpose of Issue:   | Issue: |
| M002      | EE               | VENDOR SWAP   | General Arrangement | B      |
| Date:     | 14/08/2023       | Revision / Upgrade Description:<br>E/// Rejection Comments Addressed - Antenna name revised, FL FIXIT raised, BBU weight revised |                     |        |
| Drawn:    | CF               |   |                     |        |
| Checked:  | CF               |   |                     |        |
| Approved: | CF               |   |                     |        |



Hatfield Business Park  
Hatfield  
Hertfordshire  
AL10 9BW

Tel: 01707 315000  
Fax: 01707 319001

Design Consultant & Principal Contractor:



Unit 27F-G  
Hartlebury Trading Estate  
Crown Lane  
Hartlebury  
Worcestershire  
DY10 4JD

Site Name: KIRKBY SHOPPING CENTRE

Site ID: 1167420

Address: ST CHADS PARADE  
KIRKBY  
LIVERPOOL  
MERSEYSIDE  
L32 8RD

Title: 253 PROPOSED SITE ELEVATION D

Project: VENDOR SWAP

Purpose of Issue: DETAILED DESIGN

|                      |                         |                       |
|----------------------|-------------------------|-----------------------|
| EE Cell ID:<br>28002 | MBNL Cell ID:<br>KSY046 | 3UK Cell ID:<br>L0306 |
|----------------------|-------------------------|-----------------------|

|                                                   |              |
|---------------------------------------------------|--------------|
| Master Drawing No:<br>KSY046_28002_L0306_EE_VS_DD | Issue:<br>B3 |
|---------------------------------------------------|--------------|