


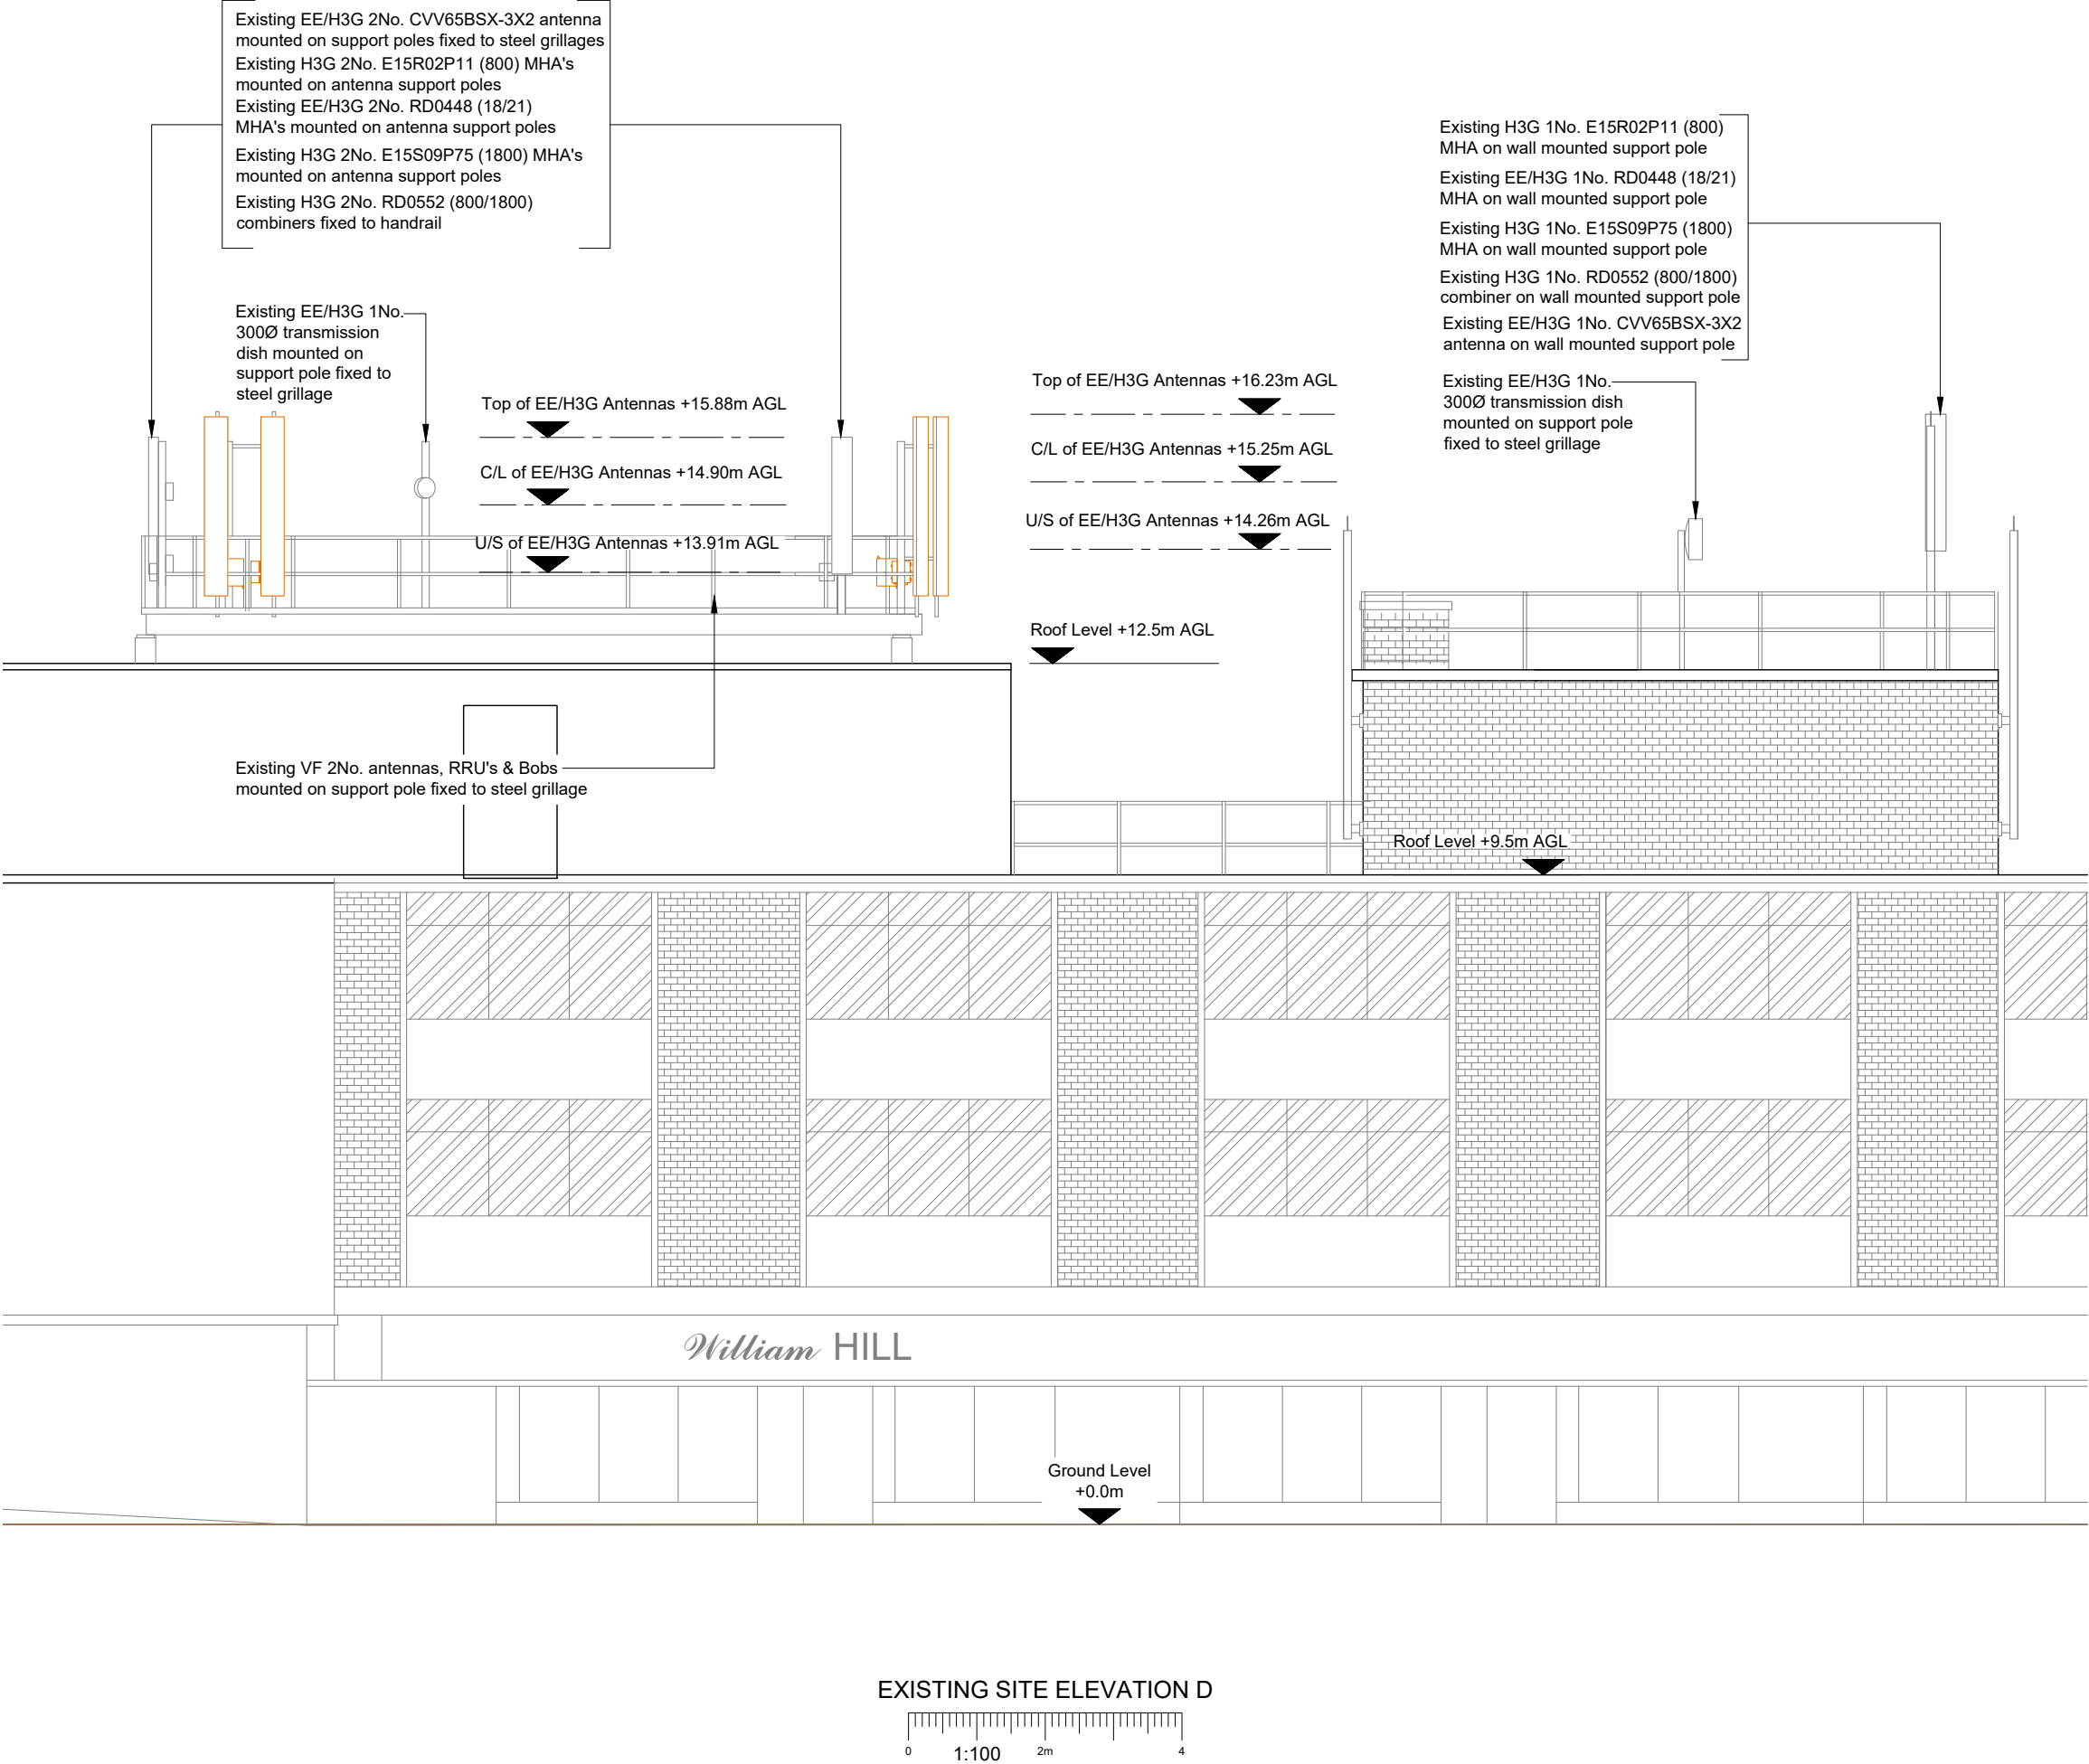

NOTES:

1. ALL DIMENSIONS IN MM UNLESS OTHERWISE NOTED.

Master:	MBNL / EE / H3G:	Project:	Purpose of Issue:	Issue:
M005	EE	VENDOR SWAP	Detailed Design	B3
Date:	15/01/26	Revision / Upgrade Description: Additional Elevations Added - B3 FOR ACQ PURPOSES ONLY - NO DESIGN CHANGE FROM B2		
Drawn:	CF			
Checked:	CF			
Approved:	CF			
Master:	MBNL / EE / H3G:	Project:	Purpose of Issue:	Issue:
M004	EE	VENDOR SWAP	Detailed Design	B2
Date:	09/11/23	Revision / Upgrade Description: E/// Minor Rejection Comments Addressed - 003,006,300 & 701 updated		
Drawn:	CF			
Checked:	CF			
Approved:	CF			
Master:	MBNL / EE / H3G:	Project:	Purpose of Issue:	Issue:
M003	EE	VENDOR SWAP	Detailed Design	B1
Date:	23/10/23	Revision / Upgrade Description: Detailed Design Issue		
Drawn:	RR			
Checked:	RAJ			
Approved:	CF			
Master:	MBNL / EE / H3G:	Project:	Purpose of Issue:	Issue:
M002	EE	VENDOR SWAP	General Arrangement	B
Date:	14/08/2023	Revision / Upgrade Description: E/// Rejection Comments Addressed - Antenna name revised, FL FIXIT raised, BBU weight revised		
Drawn:	CF			
Checked:	CF			
Approved:	CF			

Hatfield Business Park
Hatfield
Hertfordshire
AL10 9BW

Tel: 01707 315000
Fax: 01707 319001

Design Consultant & Principal Contractor:

Unit 27F-G
Hartlebury Trading Estate
Crown Lane
Hartlebury
Worcestershire
DY10 4JD

Site Name:

KIRKBY SHOPPING CENTRE

Site ID:

1167420

Address:

ST CHADS PARADE
KIRKBY
LIVERPOOL
MERSEYSIDE
L32 8RD

Title:

203 EXISTING SITE ELEVATION D

Project:

VENDOR SWAP

Purpose of Issue:

DETAILED DESIGN

EE Cell ID:	MBNL Cell ID:	3UK Cell ID:
28002	KSY046	L0306

Master Drawing No:

KSY046_28002_L0306_EE_VS_DD

Issue:

B3