


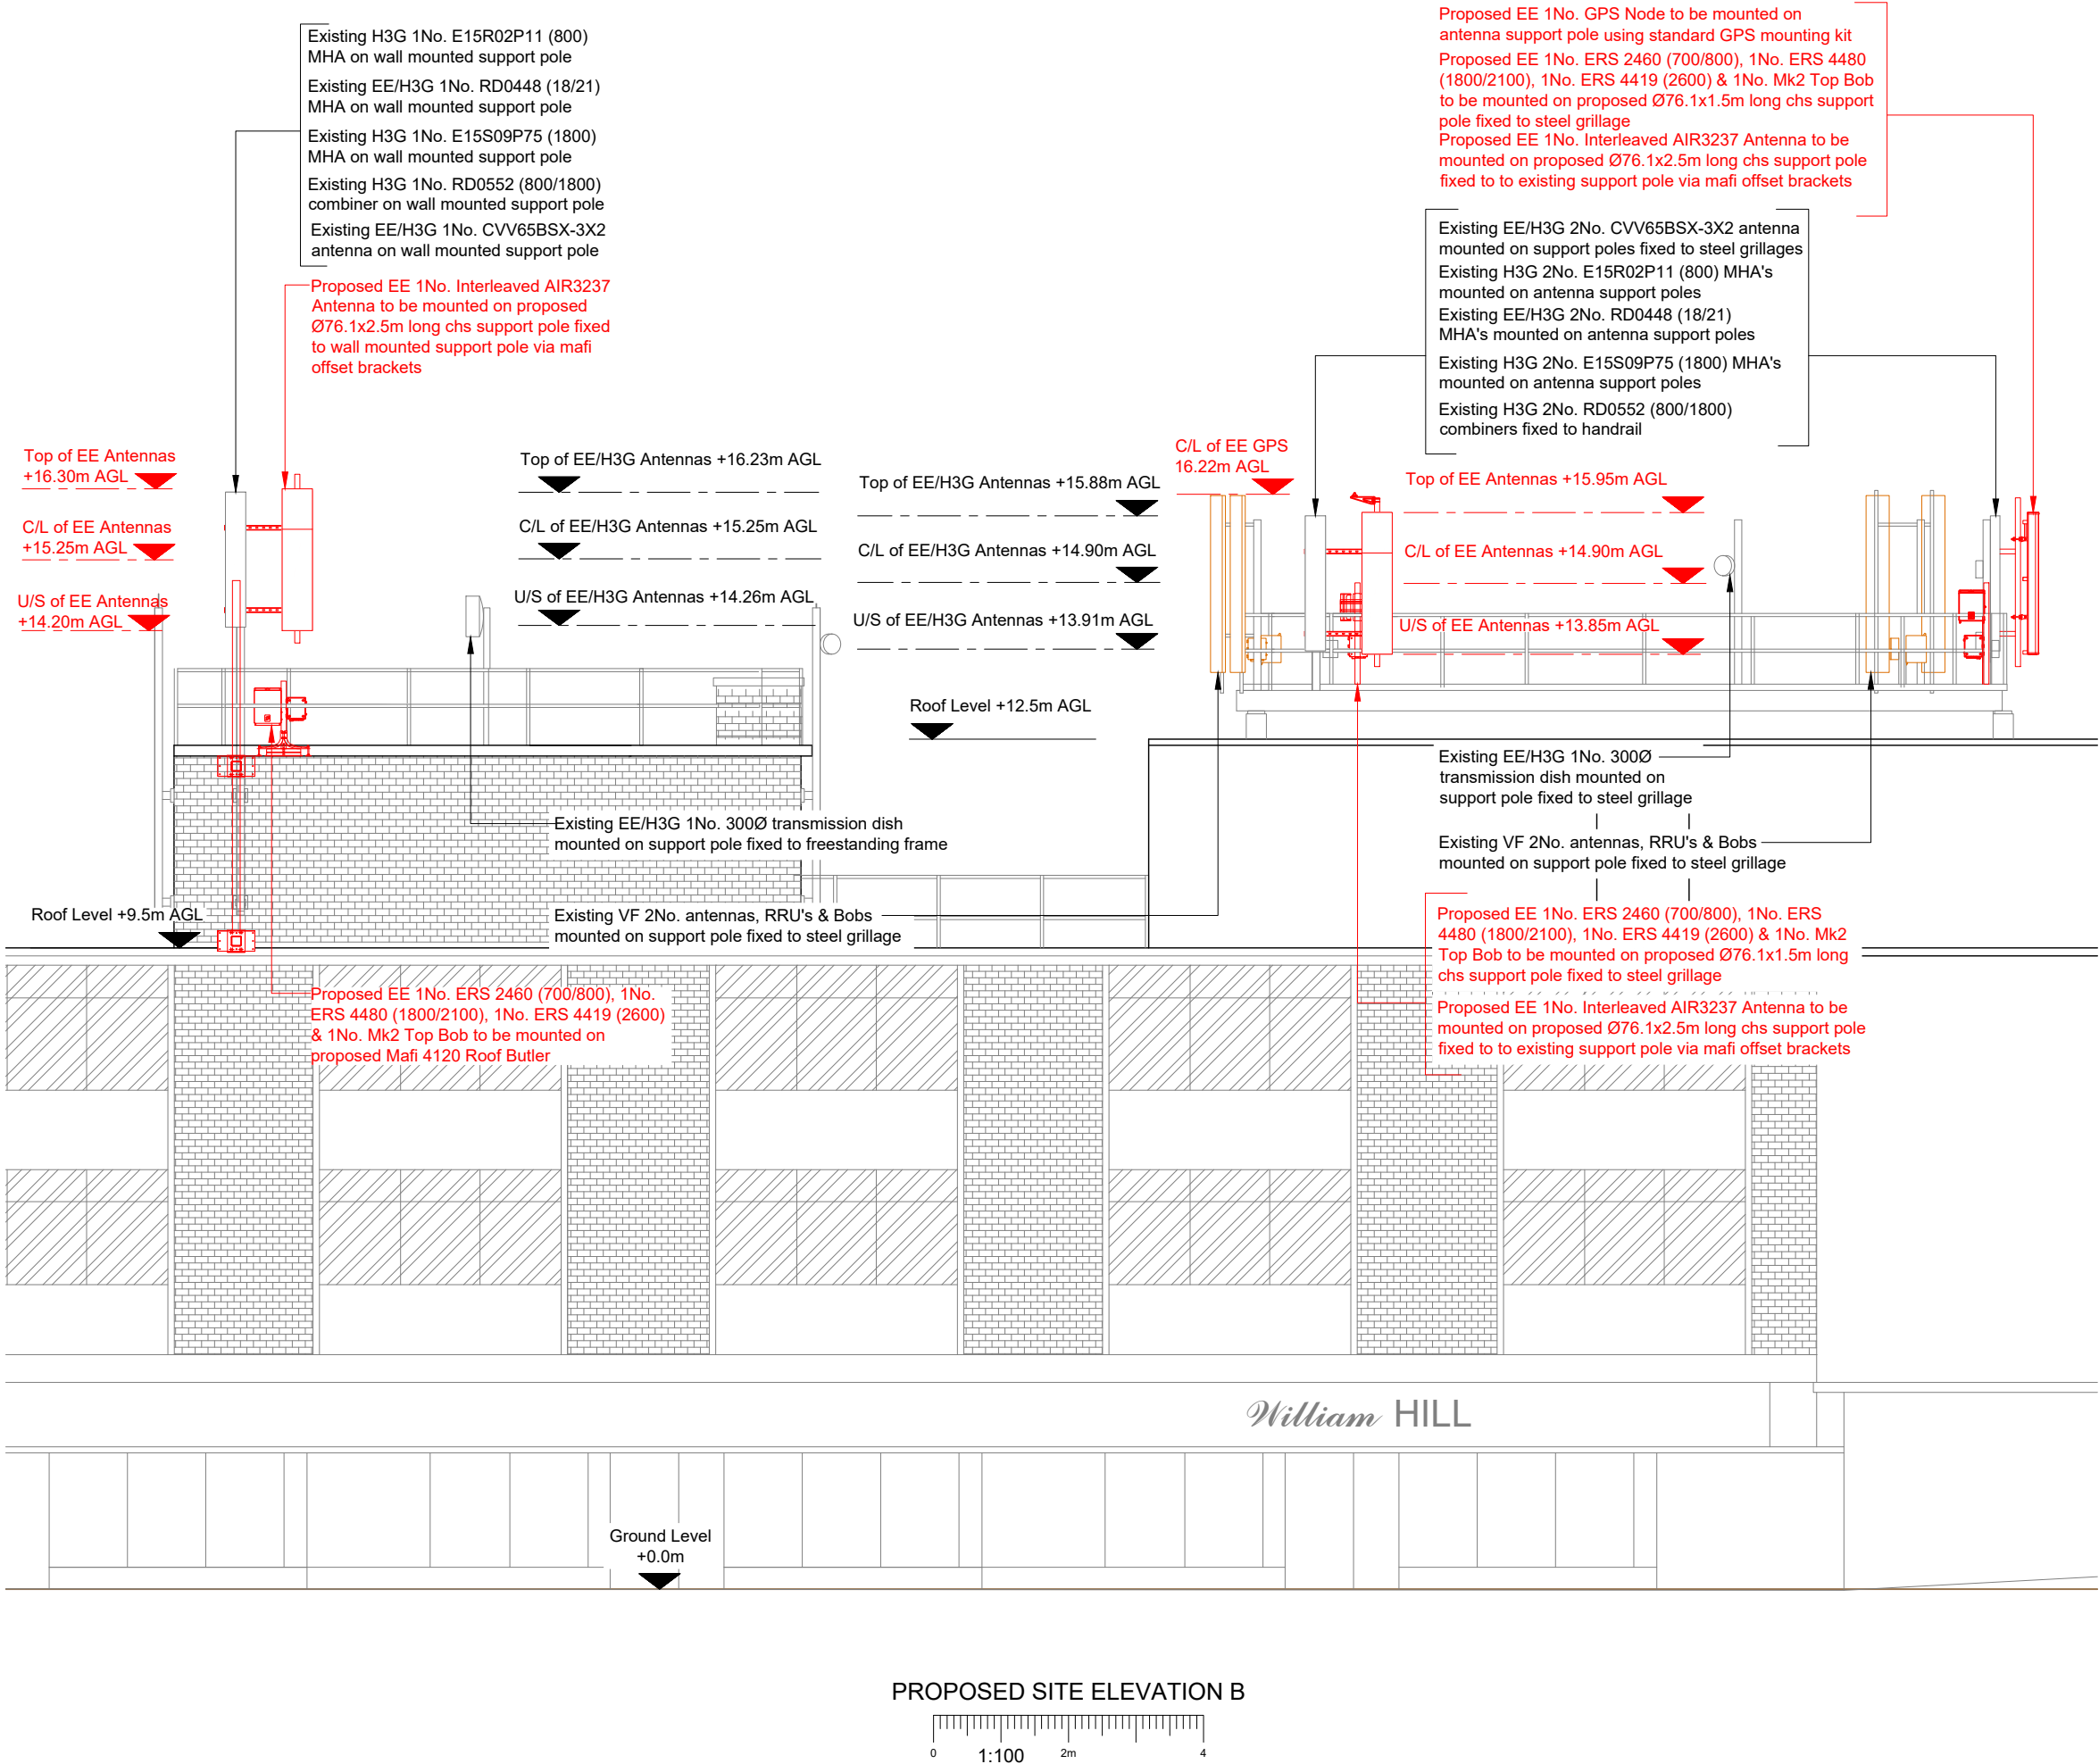

NOTES:

1. ALL DIMENSIONS IN MM UNLESS OTHERWISE NOTED.

Note:
All existing fibre / feeder cables to be re-used. Subject to testing. Un-used feeder cables to be removed

PROPOSED FEEDER/FIBRE/GPS/DC CABLING TO FOLLOW SAME AS EXISTING REUTILISING EXISTING CABLE MANAGEMENT

Master:	MBNL / EE / H3G:	Project:	Purpose of Issue:	Issue:
M005	EE	VENDOR SWAP	Detailed Design	B3
Date:	15/01/26	Revision / Upgrade Description: Additional Elevations Added - B3 FOR ACQ PURPOSES ONLY - NO DESIGN CHANGE FROM B2		
Drawn:	CF			
Checked:	CF			
Approved:	CF			
Master:	MBNL / EE / H3G:	Project:	Purpose of Issue:	Issue:
M004	EE	VENDOR SWAP	Detailed Design	B2
Date:	09/11/23	Revision / Upgrade Description: E/// Minor Rejection Comments Addressed - 003,006,300 & 701 updated		
Drawn:	CF			
Checked:	CF			
Approved:	CF			
Master:	MBNL / EE / H3G:	Project:	Purpose of Issue:	Issue:
M003	EE	VENDOR SWAP	Detailed Design	B1
Date:	23/10/23	Revision / Upgrade Description: Detailed Design Issue		
Drawn:	RR			
Checked:	RAJ			
Approved:	CF			
Master:	MBNL / EE / H3G:	Project:	Purpose of Issue:	Issue:
M002	EE	VENDOR SWAP	General Arrangement	B
Date:	14/08/2023	Revision / Upgrade Description: E/// Rejection Comments Addressed - Antenna name revised, FL FIXIT raised, BBU weight revised		
Drawn:	CF			
Checked:	CF			
Approved:	CF			



Hatfield Business Park
Hatfield
Hertfordshire
AL10 9BW

Tel: 01707 315000
Fax: 01707 319001

Design Consultant & Principal Contractor:

 Unit 27F-G
Hartlebury Trading Estate
Crown Lane
Hartlebury
Worcestershire
DY10 4JD

Site Name:	KIRKBY SHOPPING CENTRE		
Site ID:	1167420		
Address:	ST CHADS PARADE KIRKBY LIVERPOOL MERSEYSIDE L32 8RD		
Title:	251 PROPOSED SITE ELEVATION B		
Project:	VENDOR SWAP		
Purpose of Issue:	DETAILED DESIGN		
EE Cell ID:	MBNL Cell ID:	3UK Cell ID:	
28002	KSY046	L0306	
Master Drawing No:			Issue:
KSY046_28002_L0306_EE_VS_DD			B3