


100mm

50mm

10mm

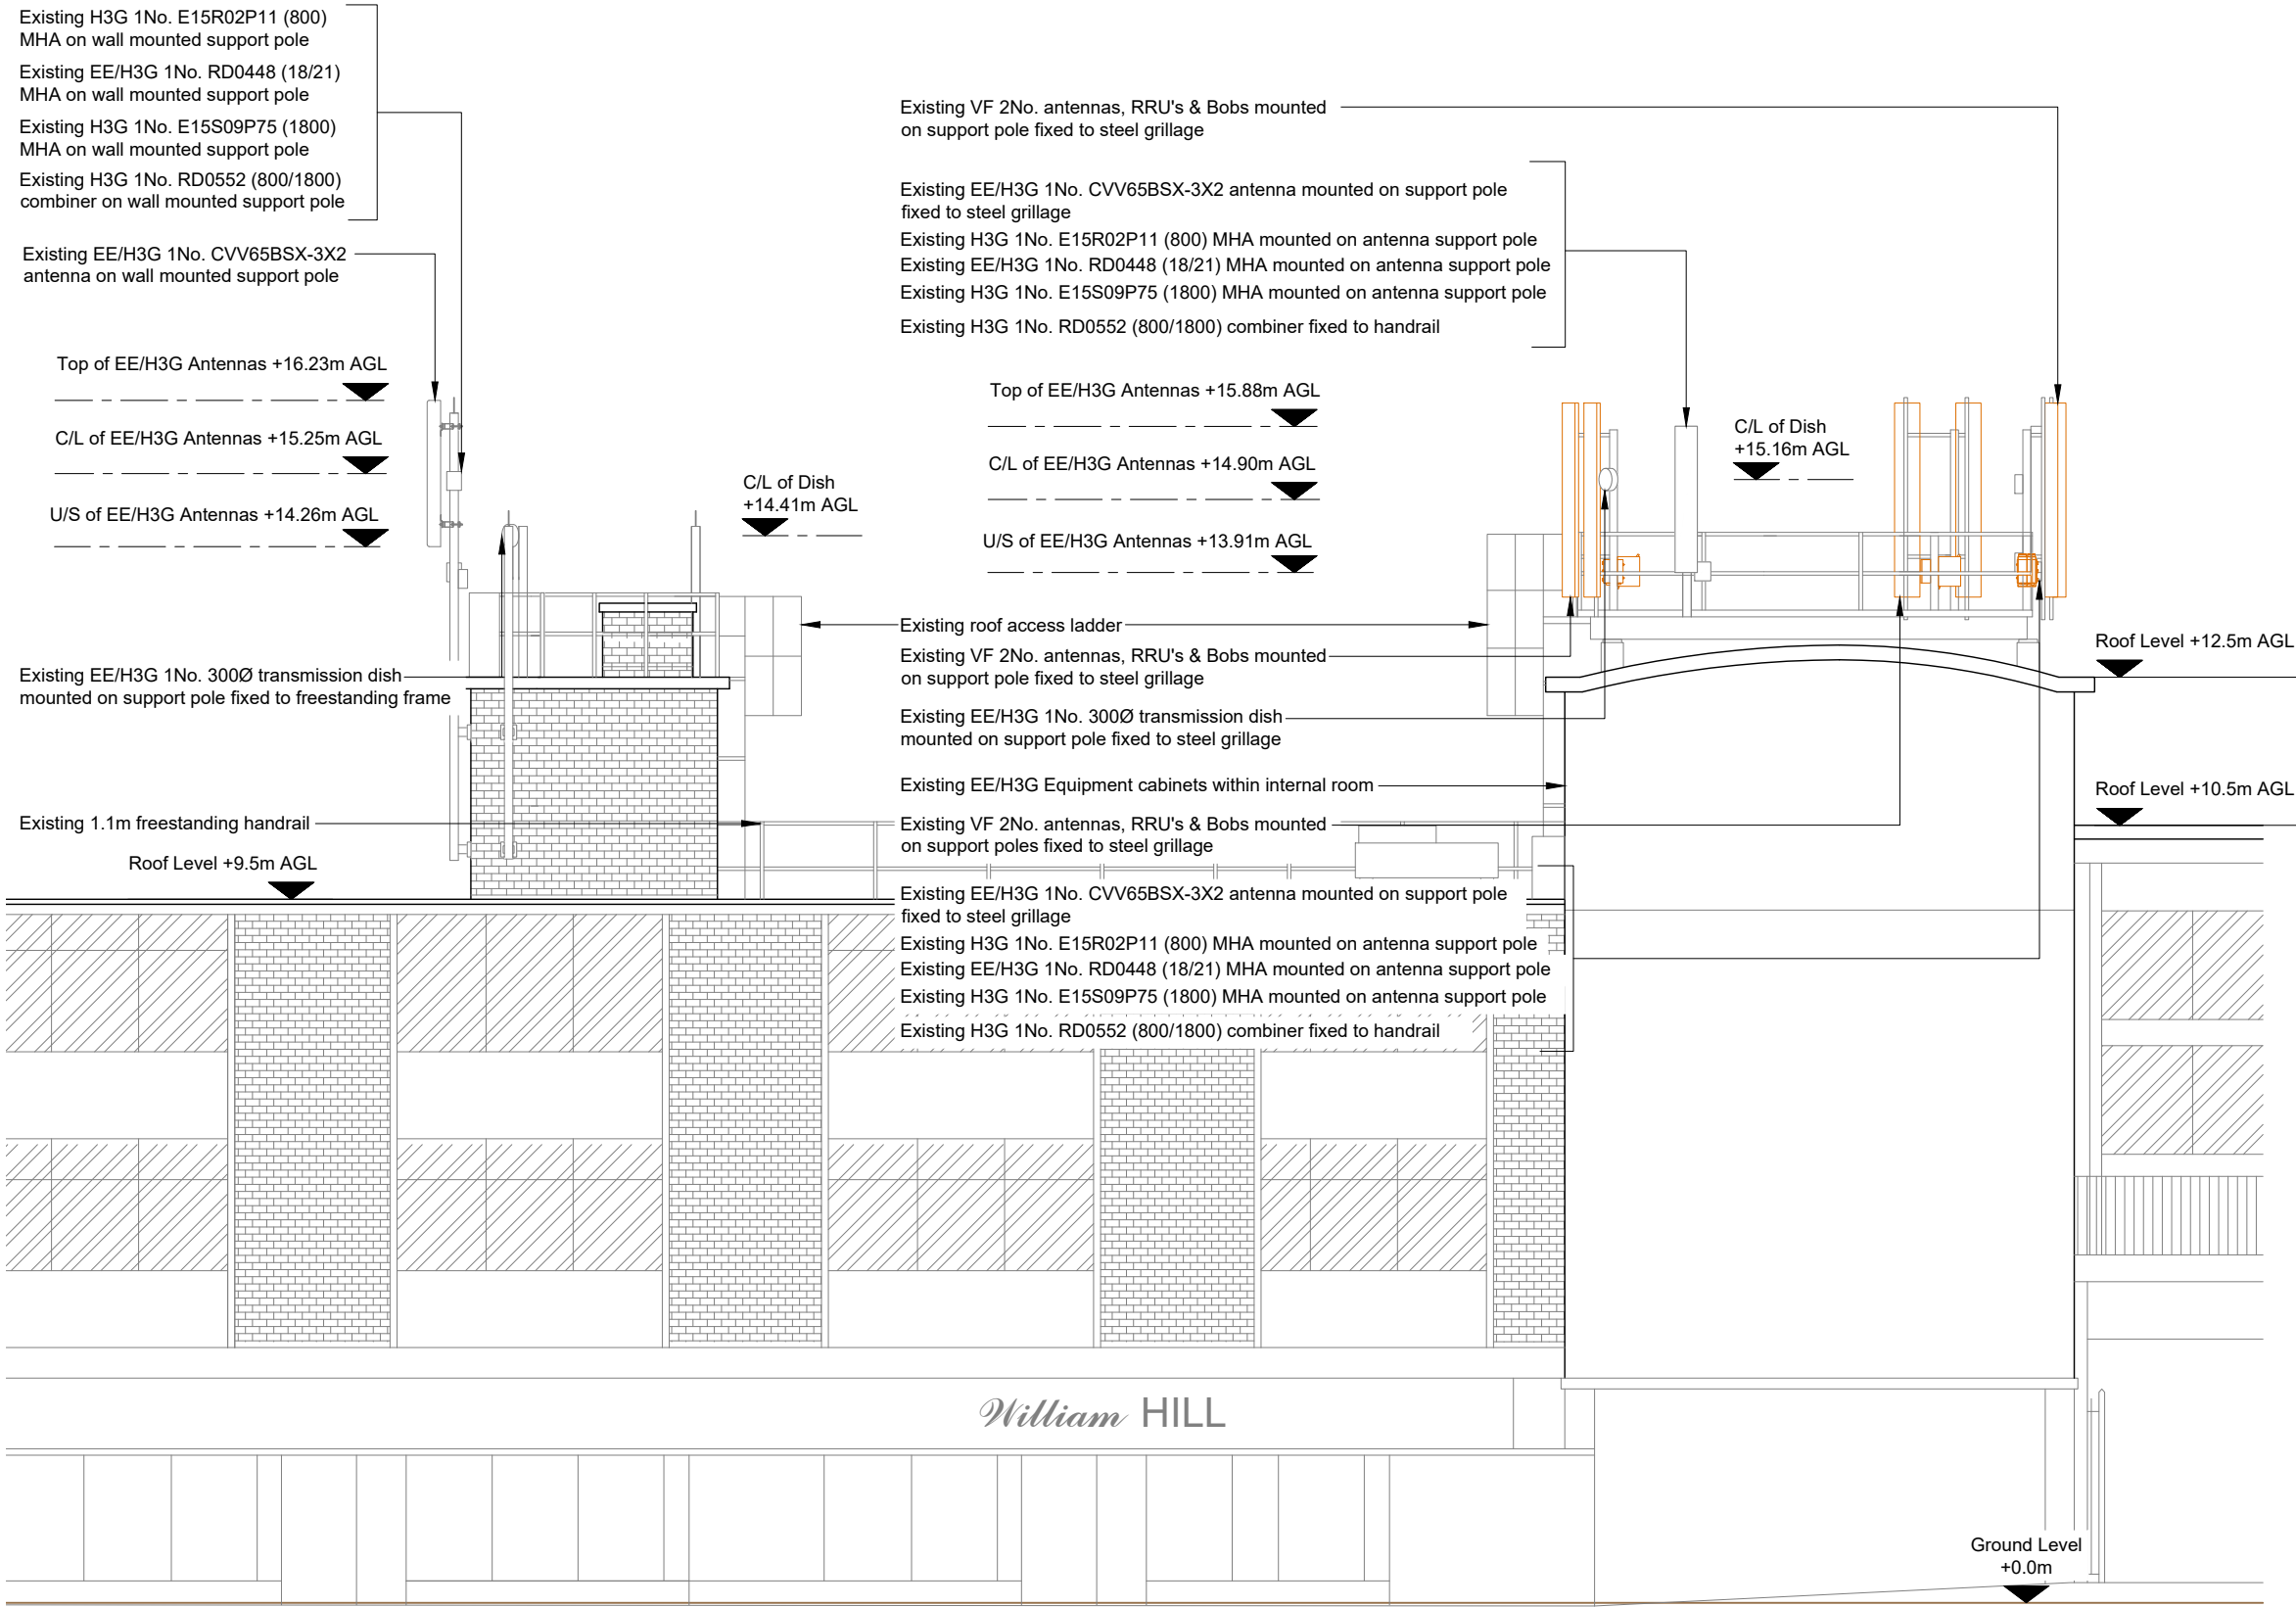

NOTES:

1. ALL DIMENSIONS IN MM UNLESS OTHERWISE NOTED.

Master:	MBNL / EE / H3G:	Project:	Purpose of Issue:	Issue:
M005	EE	VENDOR SWAP	Detailed Design	B3
Date:	15/01/26	Revision / Upgrade Description:		
Drawn:	CF	Additional Elevations Added - B3 FOR ACQ PURPOSES ONLY -		
Checked:	CF	NO DESIGN CHANGE FROM B2		
Approved:	CF			
Master:	MBNL / EE / H3G:	Project:	Purpose of Issue:	Issue:
M004	EE	VENDOR SWAP	Detailed Design	B2
Date:	09/11/23	Revision / Upgrade Description:		
Drawn:	CF	E/// Minor Rejection Comments Addressed - 003,006,300 & 701		
Checked:	CF	updated		
Approved:	CF			
Master:	MBNL / EE / H3G:	Project:	Purpose of Issue:	Issue:
M003	EE	VENDOR SWAP	Detailed Design	B1
Date:	23/10/23	Revision / Upgrade Description:		
Drawn:	RR	Detailed Design Issue		
Checked:	RAJ			
Approved:	CF			
Master:	MBNL / EE / H3G:	Project:	Purpose of Issue:	Issue:
M002	EE	VENDOR SWAP	General Arrangement	B
Date:	14/08/2023	Revision / Upgrade Description:		
Drawn:	CF	E/// Rejection Comments Addressed - Antenna name revised, FL		
Checked:	CF	FIXIT raised, BBU weight revised		
Approved:	CF			
Hatfield Business Park Hatfield Hertfordshire AL10 9BW Tel: 01707 315000 Fax: 01707 319001				
Design Consultant & Principal Contractor:				
Unit 27F-G Hartlebury Trading Estate Crown Lane Hartlebury Worcestershire DY10 4JD				
Site Name: KIRKBY SHOPPING CENTRE				
Site ID: 1167420				
Address: ST CHADS PARADE KIRKBY LIVERPOOL MERSEYSIDE L32 8RD				
Title: 200 EXISTING SITE ELEVATION A				
Project: VENDOR SWAP				
Purpose of Issue: DETAILED DESIGN				
EE Cell ID: 28002		MBNL Cell ID: KSY046		3UK Cell ID: L0306
Master Drawing No: KSY046_28002_L0306_EE_VS_DD				Issue: B3