


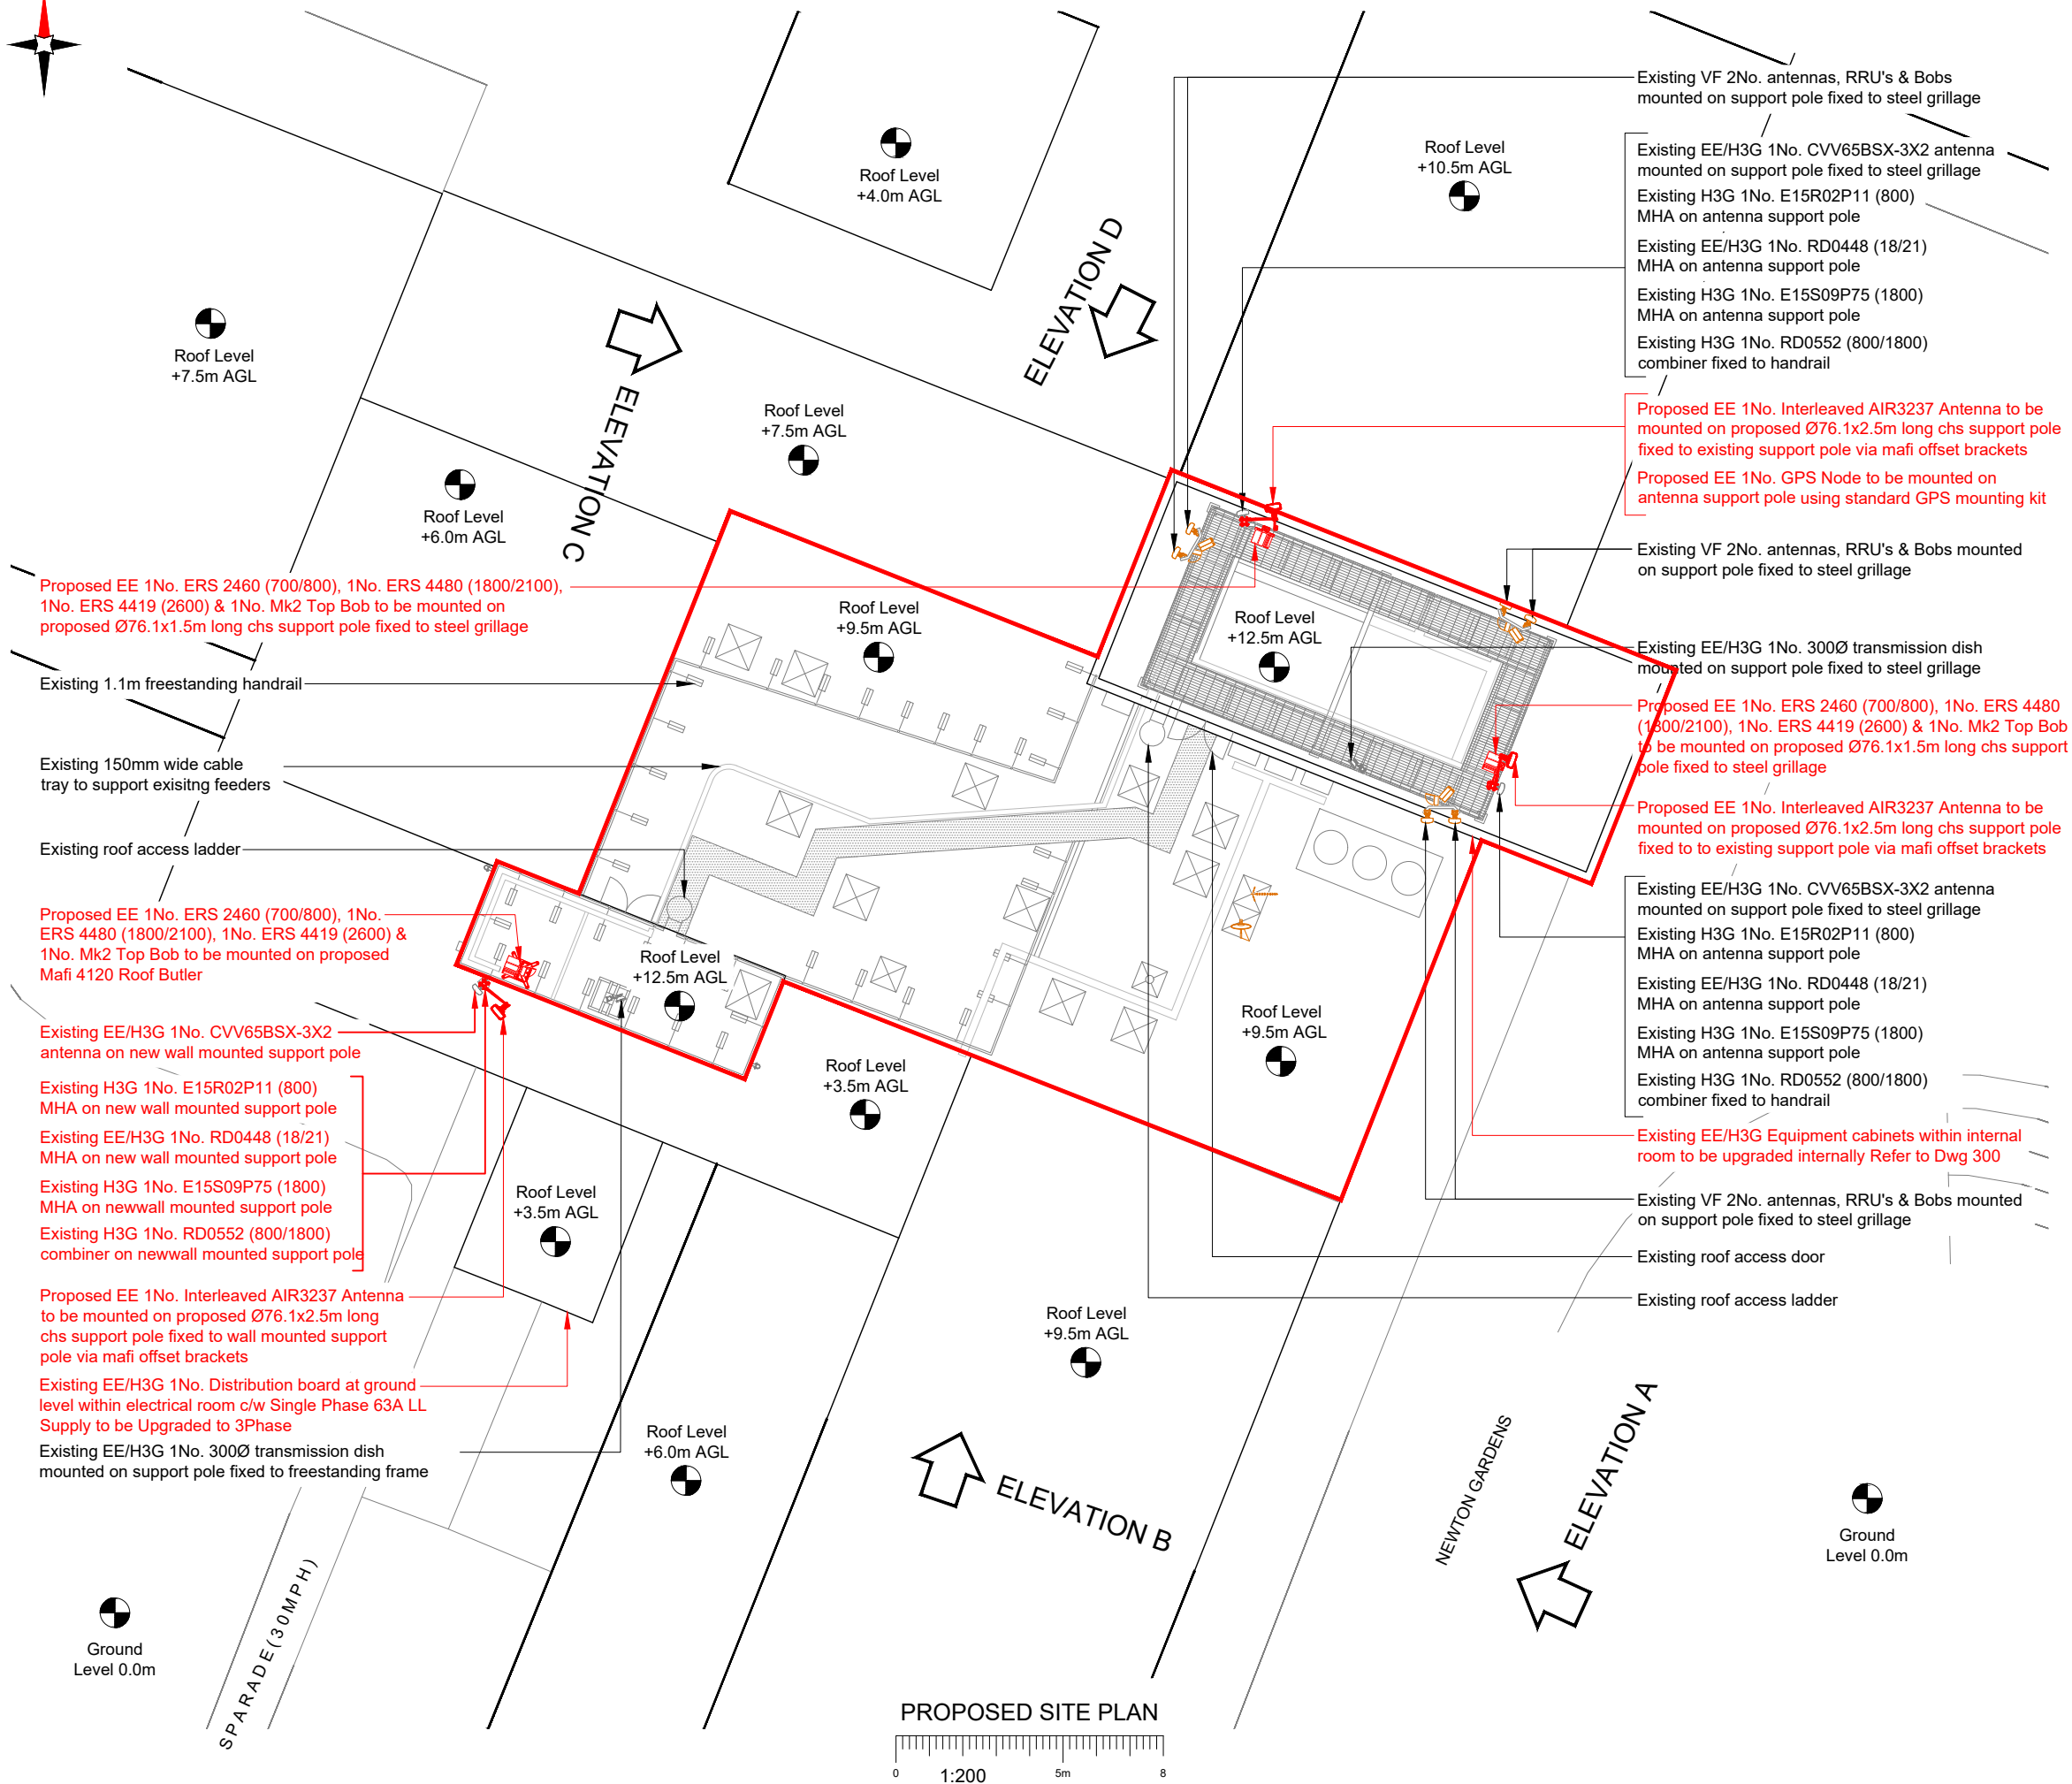

1. ALL DIMENSIONS IN MM UNLESS OTHERWISE NOTED.

PROPOSED FEEDER/FIBRE/GPS/DC CABLING TO FOLLOW SAME AS EXISTING REUTILISING EXISTING CABLE MANAGEMENT

Master:	MBNL / EE / H3G:	Project:	Purpose of Issue:	Issue:
M005	EE	VENDOR SWAP	Detailed Design	B3
Date:	15/01/26	Revision / Upgrade Description:		
Drawn:	CF	Additional Elevations Added - B3 For ACQ PURPOSES ONLY -		
Checked:	CF	NO DESIGN CHANGE FROM B2		
Approved:	CF			
Master:	MBNL / EE / H3G:	Project:	Purpose of Issue:	Issue:
M004	EE	VENDOR SWAP	Detailed Design	B2
Date:	09/11/23	Revision / Upgrade Description:		
Drawn:	CF	E// Minor Rejection Comments Addressed - 003,006,300 & 701		
Checked:	CF	updated		
Approved:	CF			
Master:	MBNL / EE / H3G:	Project:	Purpose of Issue:	Issue:
M003	EE	VENDOR SWAP	Detailed Design	B1
Date:	23/10/23	Revision / Upgrade Description:		
Drawn:	RR	Detailed Design Issue		
Checked:	RAJ			
Approved:	CF			
Master:	MBNL / EE / H3G:	Project:	Purpose of Issue:	Issue:
M002	EE	VENDOR SWAP	General Arrangement	B
Date:	14/08/2023	Revision / Upgrade Description:		
Drawn:	CF	E// Rejection Comments Addressed - Antenna name revised, FL		
Checked:	CF	FIXIT raised, BBU weight revised		
Approved:	CF			



Tel: 01707 315000
Fax: 01707 319001



Unit 27F-G
Hartlebury Trading Estate
Crown Lane
Hartlebury
Worcestershire
DY10 4JD

Master Drawing No:	KSY046 28002 L0306 EE VS DD	Issue:	B3
--------------------	-----------------------------	--------	----