

General Notes

All site dimensions shall be verified by the Contractor on site prior to commencing any works.

Do not scale from this drawing.

Only work to written dimensions.


This drawing is the property of Fletcher-Rae (UK) Limited (t/a Fletcher-Rae) and copyright is reserved by them. The drawing is not to be copied or disclosed by or to any unauthorised persons without the prior written consent of Fletcher-Rae (UK) Limited.

Key

Planning Boundary



Ordnance Survey, (c) Crown Copyright 2018. All rights reserved. Licence number 100022432

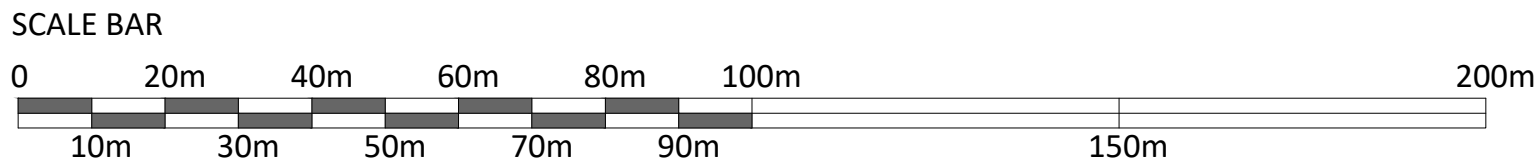

|      |                                                |          |     |     |
|------|------------------------------------------------|----------|-----|-----|
| P4   | Red line boundary to Tinkle Peg Farm added     | 01.06.22 | JAB | AT  |
| P3   | Red line boundary amended                      | 30.05.22 | JAB | AT  |
| P2   | Red line boundary omitted from Tinkle Peg Farm | 28.03.22 | AT  | JC  |
| P1   | First issue                                    | 25.03.22 | AT  | JC  |
| Rev. | Description                                    | Date     | ISS | APP |

Scale: 1:1000@A1  
Status: S2 Information  
Drawn by: AT  
Checked by: JC  
Date: 22.03.2022  
Client:

Caddick Developments

Project:  
Knowsley Lane, Knowsley

Sheet Name:  
Site Location Plan

Project No. Orig. Zone Level Type Role Cls Dwg No. Rev  
19011-FRA-AV-XX-DR-A-90-0001 P4

fletcher | rae  
Architects | Master Planners | Designers

Hill Quays, 5 Jordan Street, Manchester, M15 4PY

t +44 (0)161 242 1140  
f +44 (0)161 242 1141  
w www.fletcher-rae.com  
e info@fletcher-rae.com