


Notes


- THIS DRAWING IS THE COPYRIGHT OF TIER CONSULT LTD AND CANNOT BE REPRODUCED IN ANY FORM WITHOUT WRITTEN CONSENT FROM THE COMPANY.
- THIS DRAWING IS TO BE READ IN CONJUNCTION WITH ALL OTHER RELEVANT ARCHITECTS, ENGINEERS AND SPECIALIST DRAWINGS TOGETHER WITH THE APPROPRIATE SPECIFICATION.
- ALL DIMENSIONS ARE IN MILLIMETRES UNLESS OTHERWISE STATED. FOR THE PURPOSES OF CONSTRUCTION THIS DRAWING MUST NOT BE SCALED AND ONLY WRITTEN DIMENSIONS USED. IT IS THE CONTRACTOR'S RESPONSIBILITY TO CHECK ALL DIMENSIONS ON SITE PRIOR TO CONSTRUCTION AND ANY DISCREPANCIES TO BE BROUGHT TO THE IMMEDIATE ATTENTION OF THE ENGINEER IN WRITING.
- ALL LEVELS ARE IN METRES UNLESS OTHERWISE STATED.

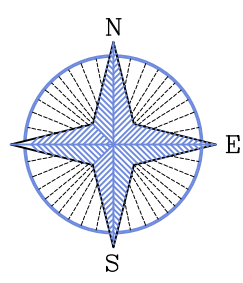


Max 1.775m HIGH RETAINING WALL
BASE: 3m WIDE x 0.3m DEEP
C40 CONCRETE WITH 2 LAYERS A252 MESH, TOP AND BOTTOM

Max 1.5m HIGH RETAINING WALL
BASE: 3m WIDE x 0.3m DEEP
C40 CONCRETE WITH 2 LAYERS A252 MESH, TOP AND BOTTOM

SECTION THROUGH MINE SHAFT CAP SCALE: H 1:250,V 1:250. DATUM: 30.000

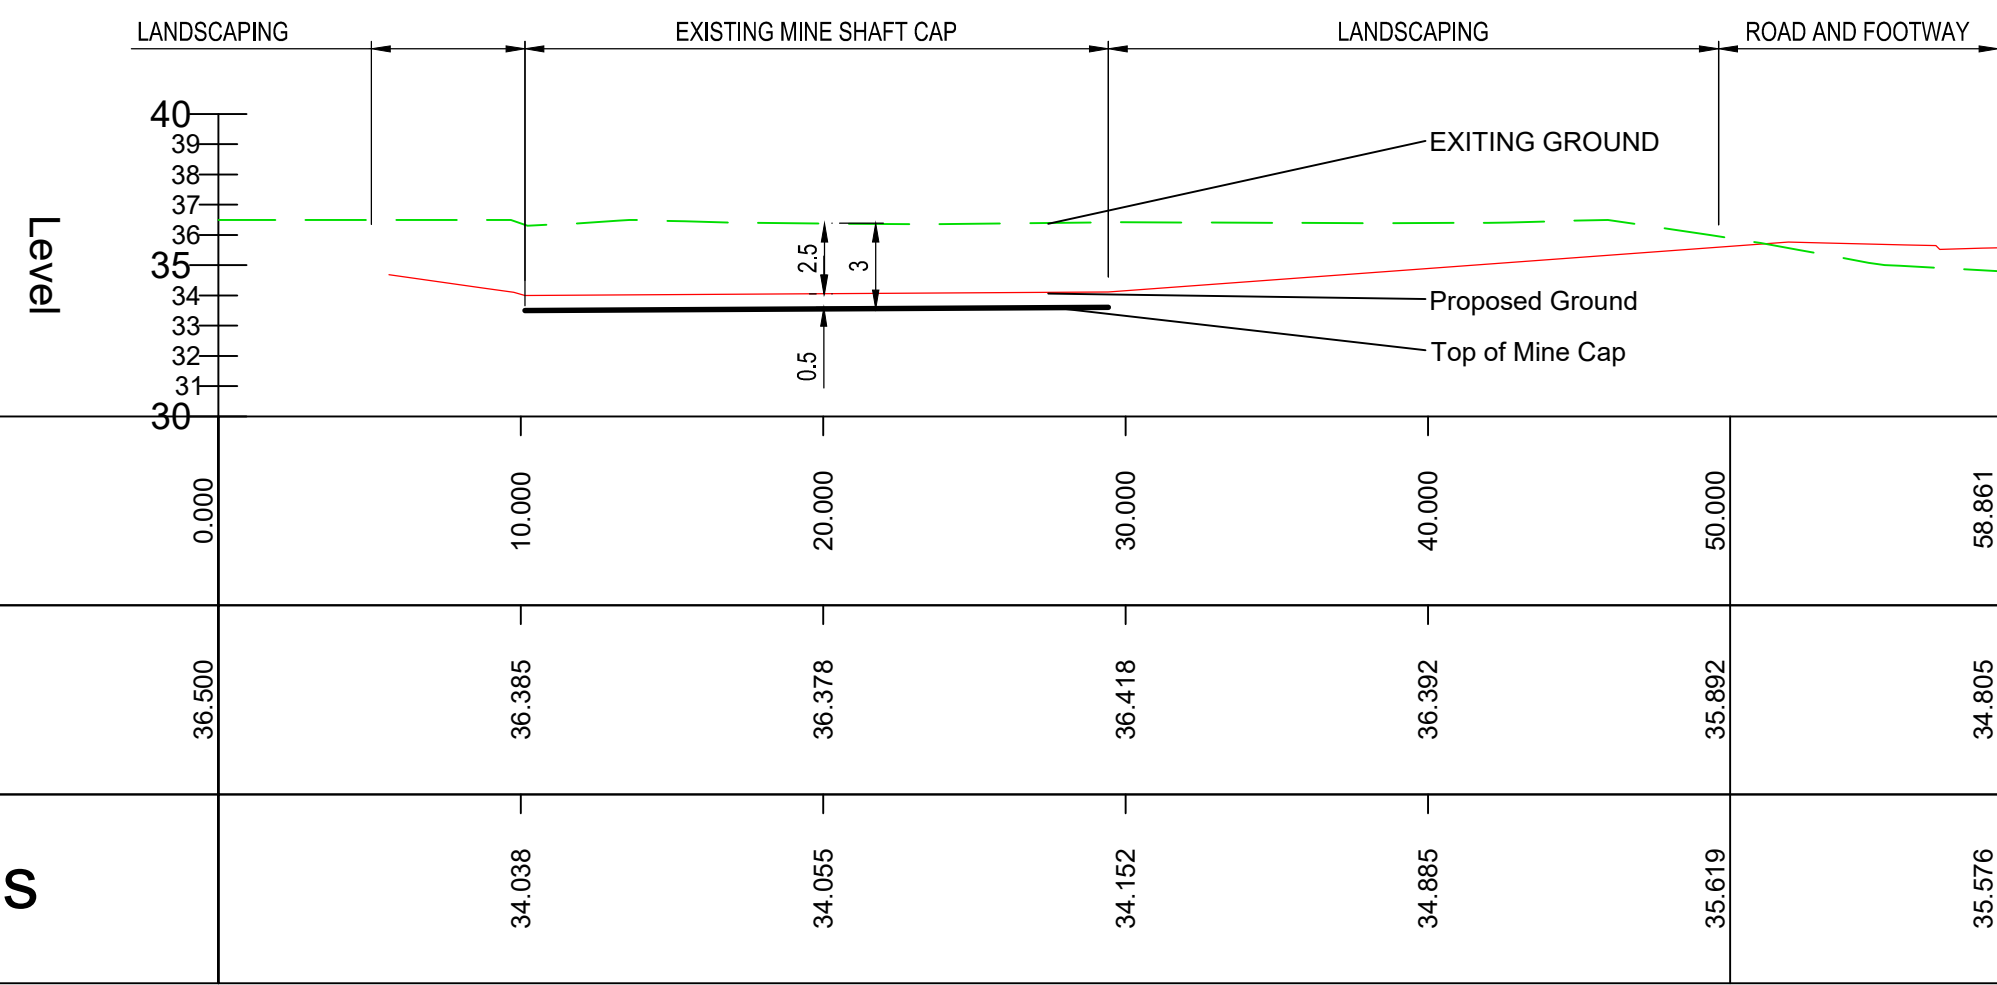


POND SECTION 1 SCALE: H 1:250,V 1:250. DATUM: 35.000

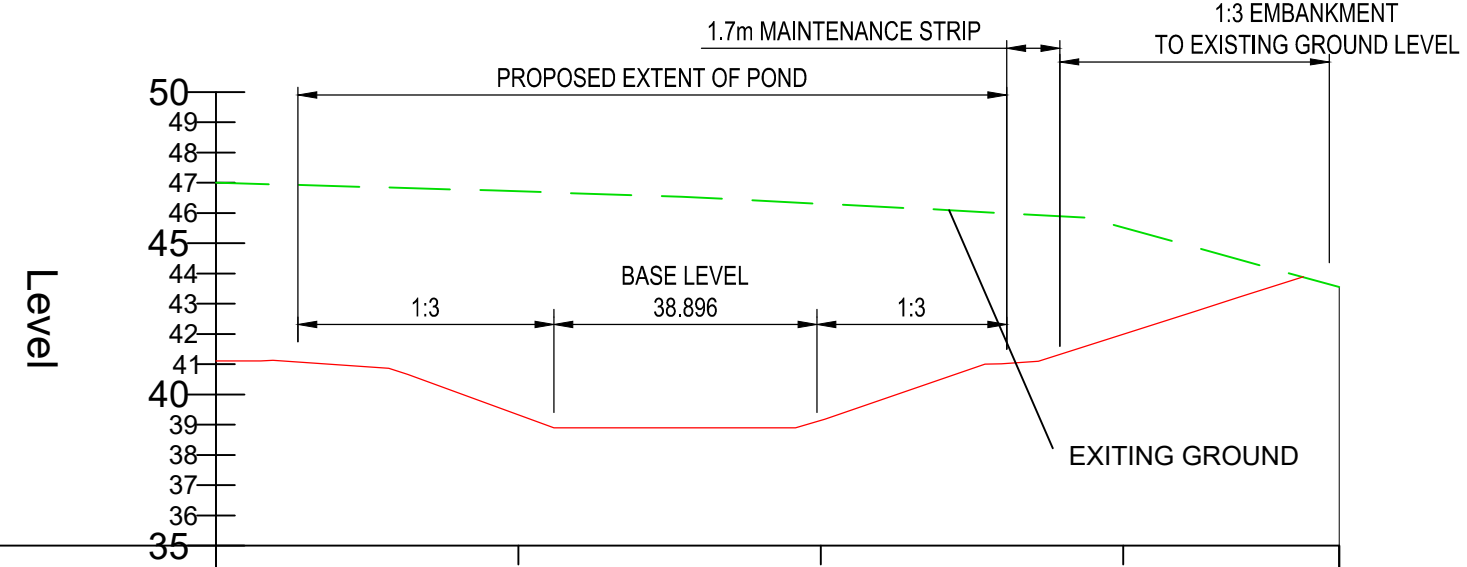

Chainage
Existing Levels
Horizontal Geometry

POND SECTION 2 SCALE: H 1:250,V 1:250. DATUM: 35.000

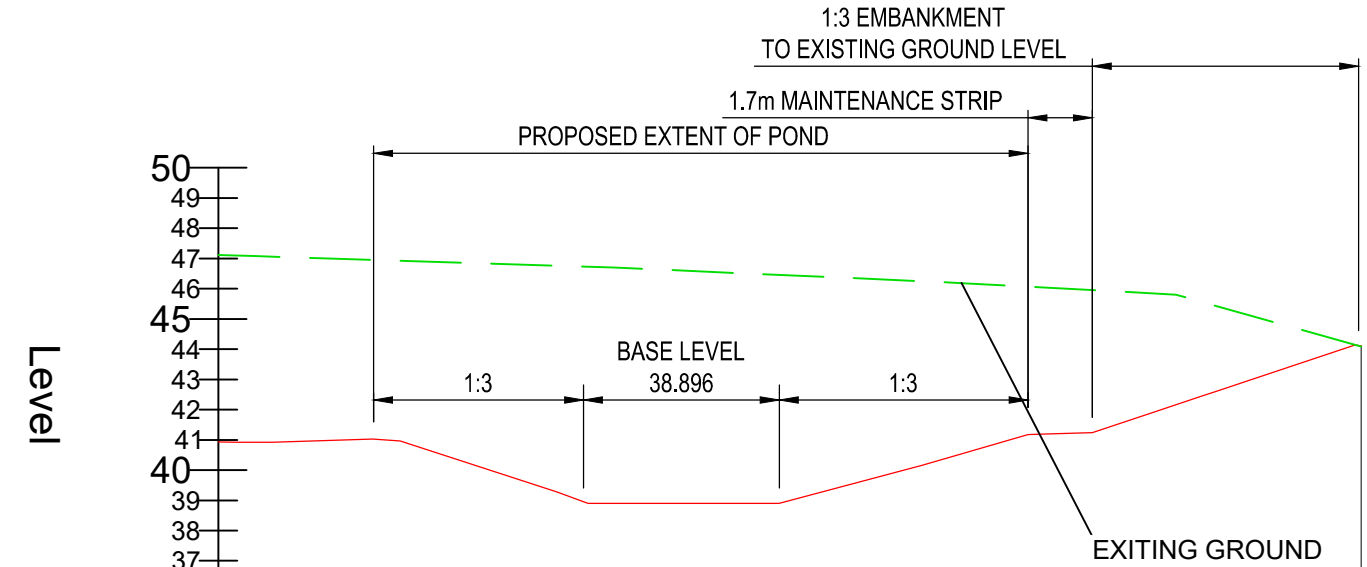

Chainage
Existing Levels
Horizontal Geometry

- Legend
- DEEP BASINS
 - FOOTPATHS DESIGNED BY OTHERS
 - FOOTPATHS DESIGNED BY OTHERS

T117	04.07.23	JCB Country park Remodelled	WNL	
T116	22.06.23	JCB Country park Remodelled	WNL	
T115	04.05.23	JCB Road Tie in Amended	WNL	
T114	23.03.23	JCB Country park Re-profiled	WNL	
T113	16.03.23	JCB Soft Spot added	WNL	
T112	29.11.22	JCB Section Updated	WNL	
T111	11.11.22	JCB Section Updated	WNL	
T110	08.11.22	JCB Section Added	WNL	
T109	03.11.22	JCB Levels Updated around shaft slab	WNL	
T108	18.08.22	JCB Model Updated	WNL	
T107	08.08.22	JCB Updated with new layout	WNL	
T106	20.07.22	JCB Pond section added	WNL	
T105	25.07.22	JCB Pond section added	WNL	
T104	24.05.22	JCB Model Updated	WNL	
T103	16.05.22	JCB Model Updated	WNL	
T102	07.04.22	JCB Model Updated	WNL	
T101	07.04.22	JCB Energy Centre added	WNL	
P104	11.01.22	JCB Levels Updated	WNL	
P103	21.12.21	JCB Scale Bar Added	WNL	
P102	17.11.21	JCB Issued for Information	WNL	
P101	15.10.21	JCB Issued for Information	WNL	
Rev	Date	By	Description	Appd
Revisions				
Status				

TENDER



Tier Consult Ltd.
Richmond House
Sandpiper Court
Chester Business Park
Chester CH4 9DZ
t: 01244 684900

Client
TRITAX SYMMETRY HUXTON LIMITED

Project
SYMMETRY PARK HUXTON

Title
PROPOSED COUNTRY PARK LEVELS

Scale
1:750@A0

Drawn
JCB

Checked
WNL

Revision
T17

Drawing Ref:
L005-TIE-ZZ-XX-DR-C-0007

TIER Project No:
T_18_2126